



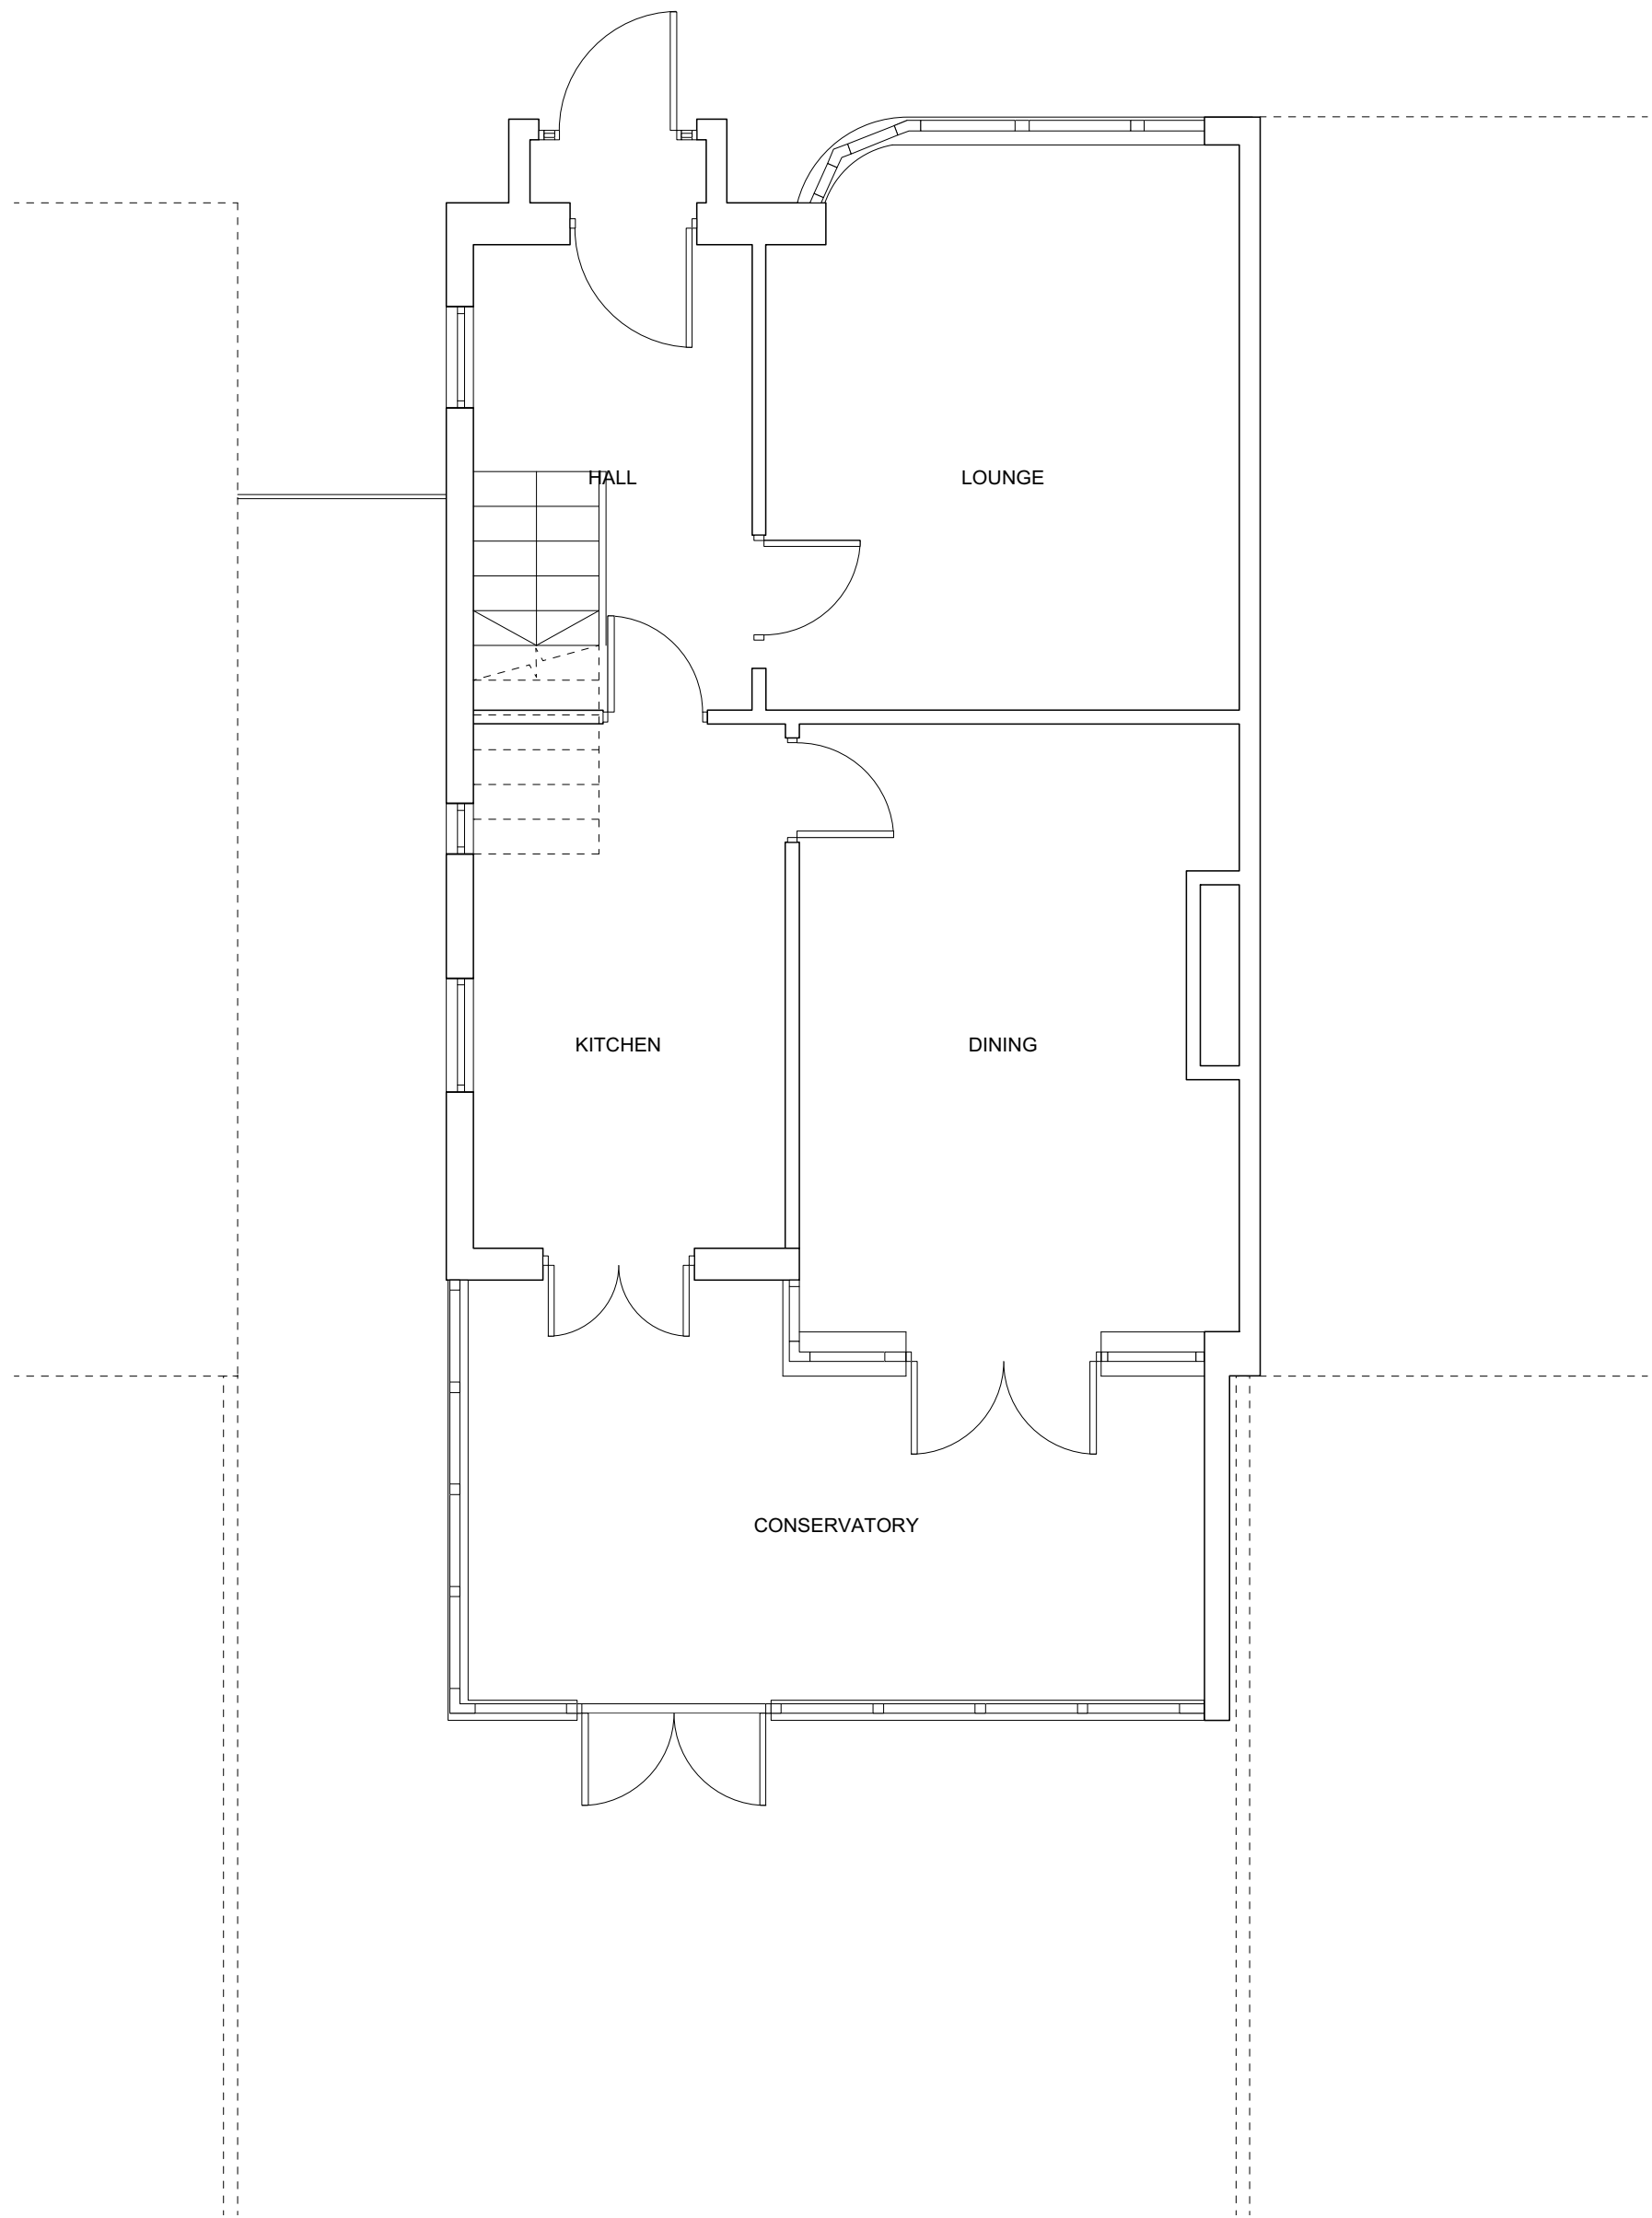


Ground Floor Plan

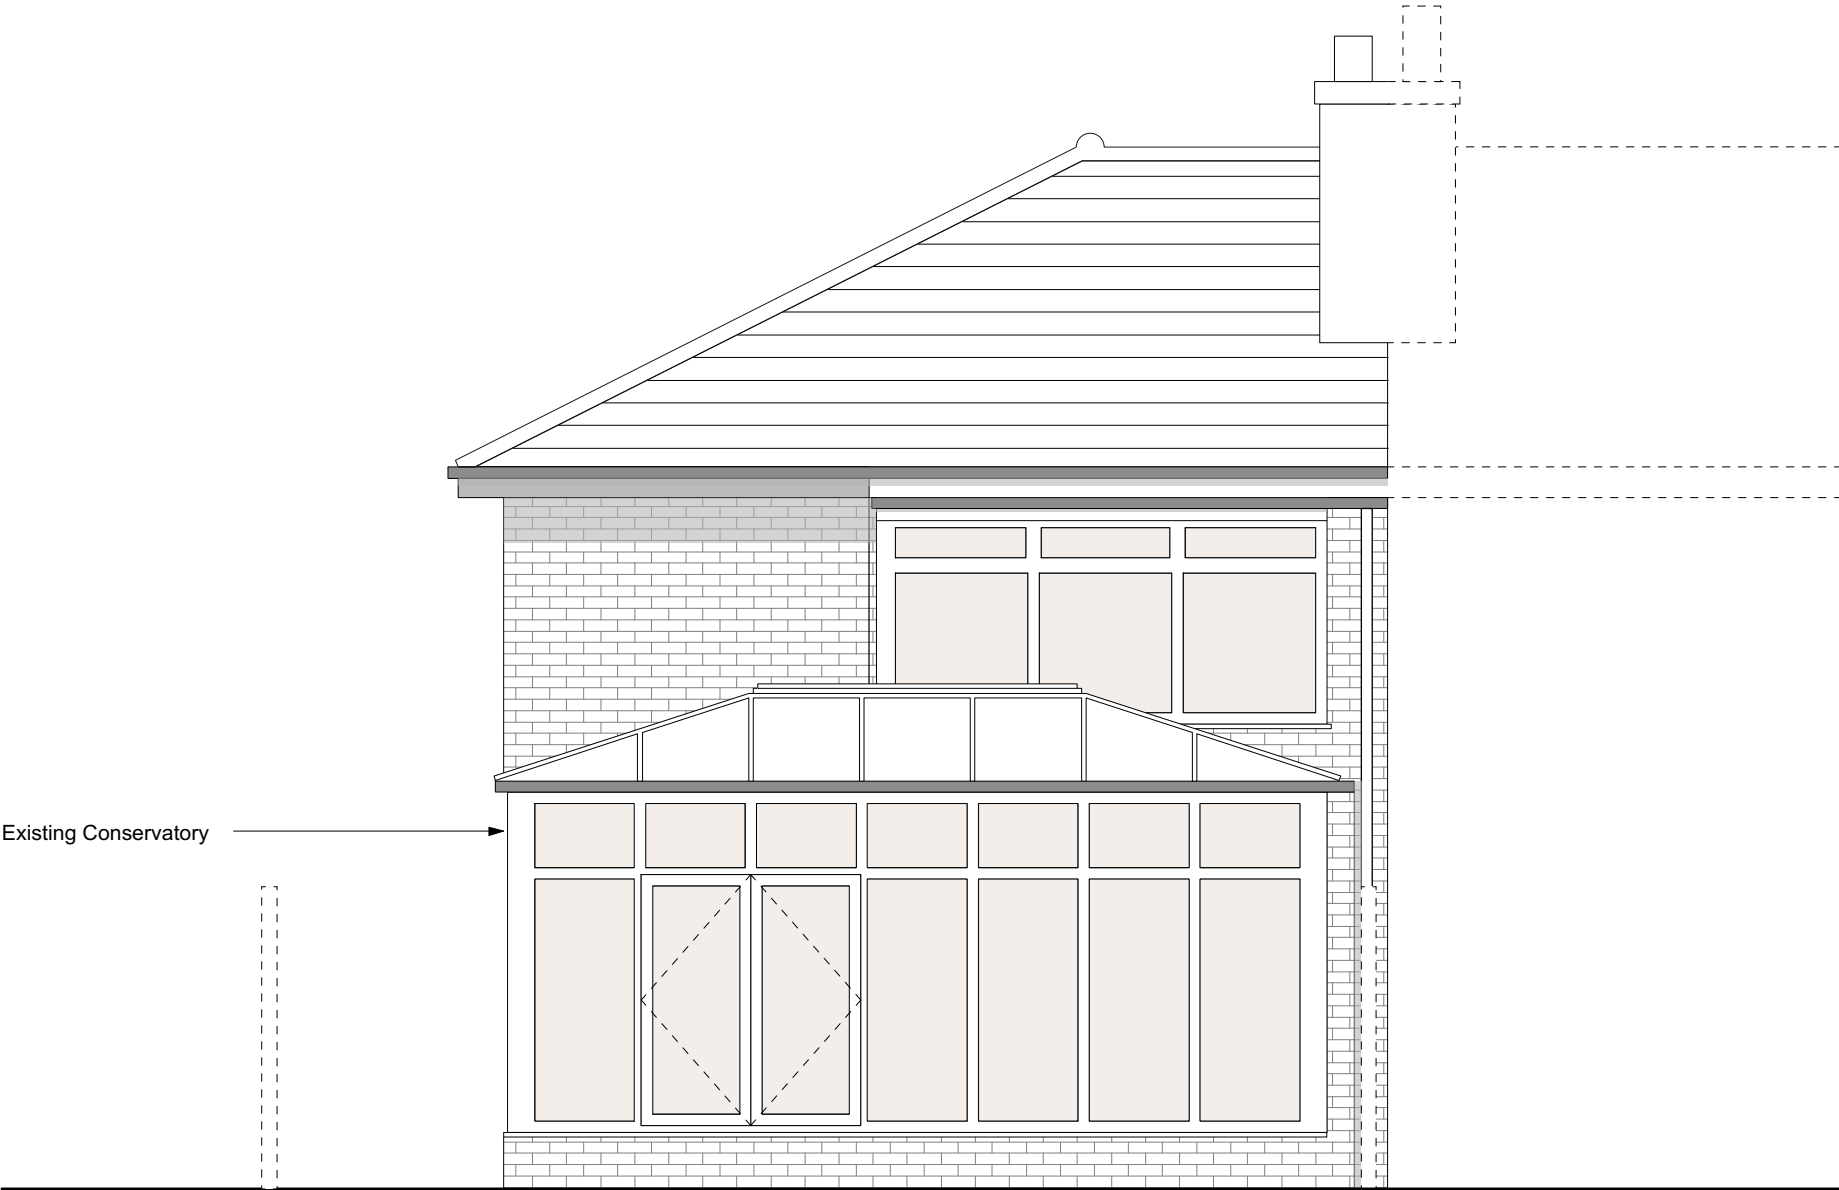

South Elevation - Rear Elevation




West Elevation - Side Elevation

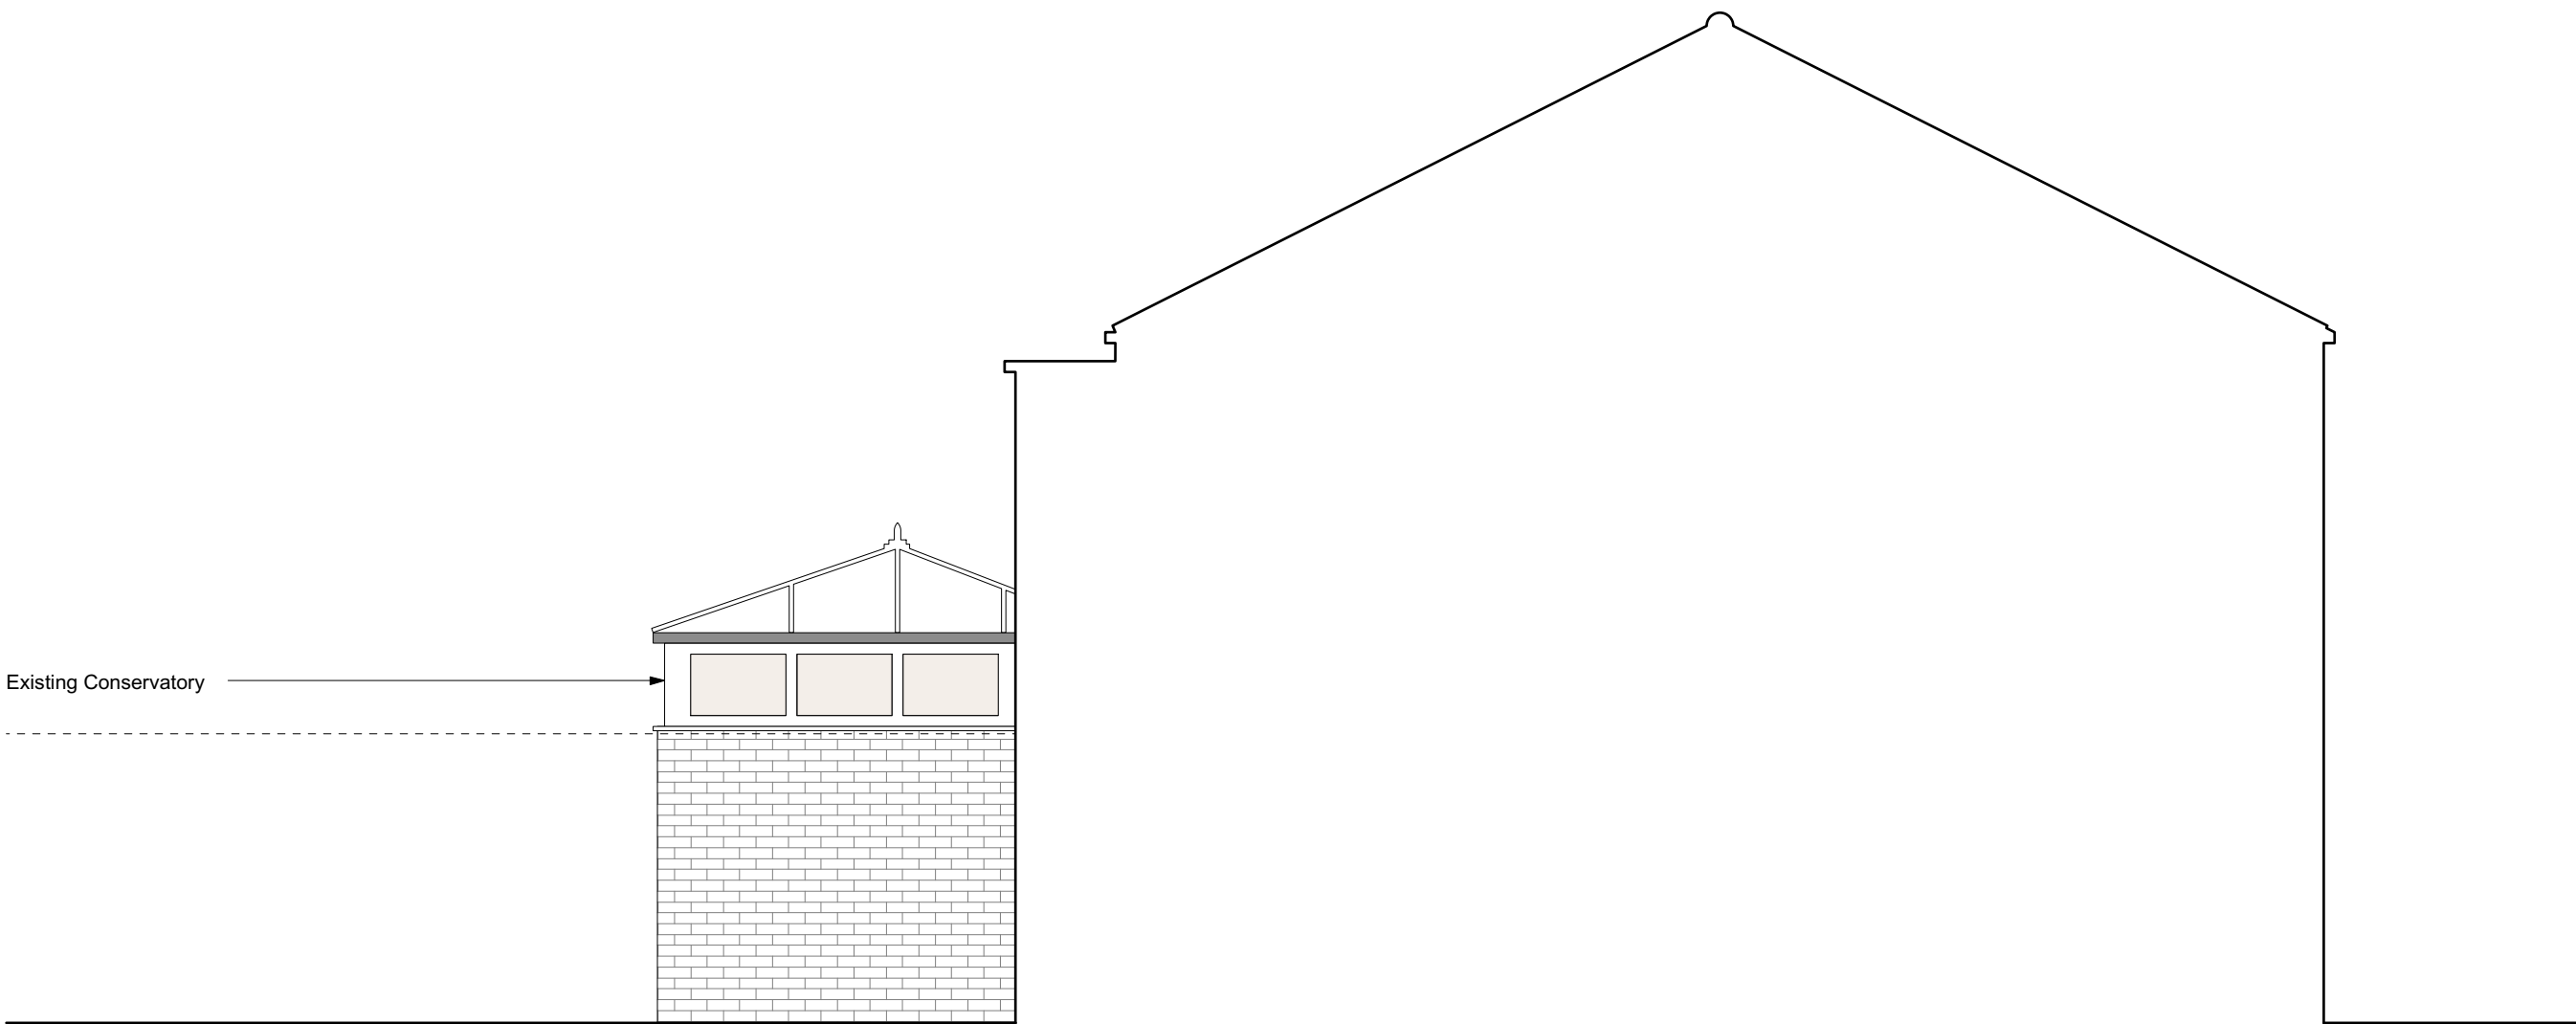


East Elevation - Side Elevation


NOTES:
DO NOT BUILD FROM THIS DRAWING.
ALL DIMENSIONS TO BE CHECKED ON SITE.
STRUCTURAL ENGINEER TO CONFIRM ALL LINTEL/RSJ
SIZES AND LOCATIONS.
ALL STRUCTURAL ELEMENTS TO STRUCTURAL
ENGINEER'S DESIGN.

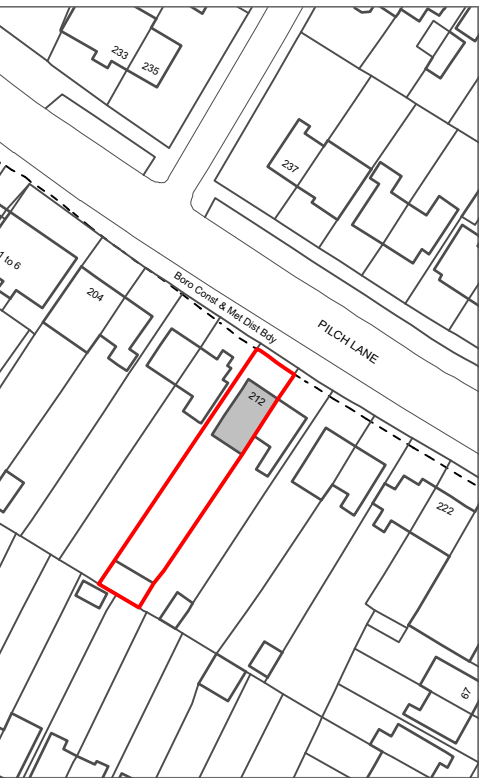

Site Location Plan 1:1250

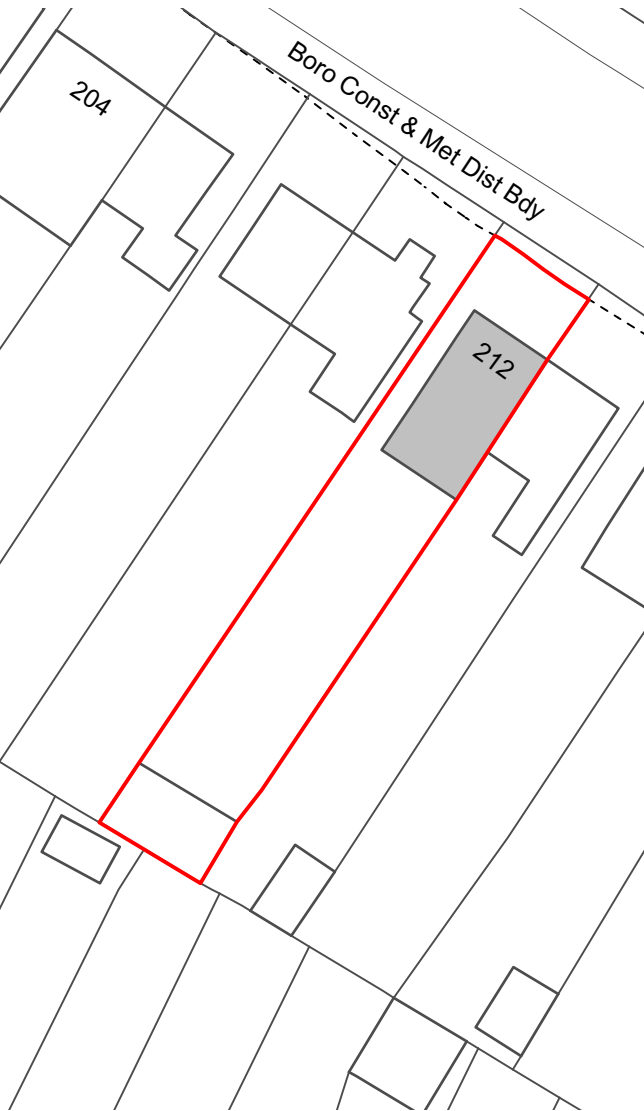

Block Plan - Existing 1:500

 

Scale Bar 1:50



EXISTING

Architectural
Drawings

Site Address:
212 Pilch Lane
Liverpool
L14 0JQ

Project Ref: 21-0100 Drawing No: 100 Revision :

Date: Oct '21 Scale: 1:50 @ A1 Drawn: LH

Project: Extensions and Alterations Existing Plans and Elevations Client: Mr Lam