






Proposed Rear Elevation. (C - C) Scale 1:100 @A1

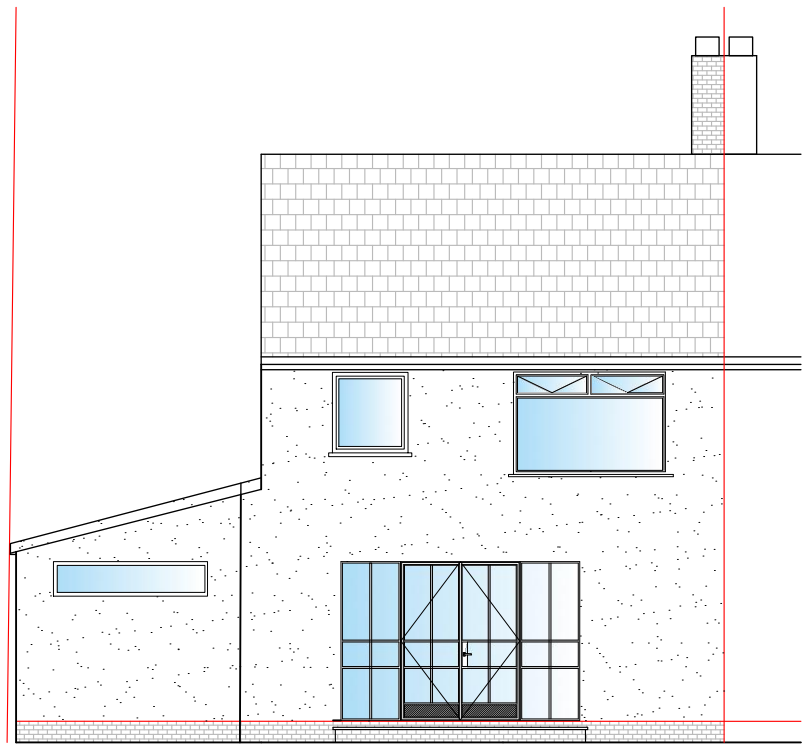

Existing Rear Elevation. (C - C) Scale 1:100 @A1

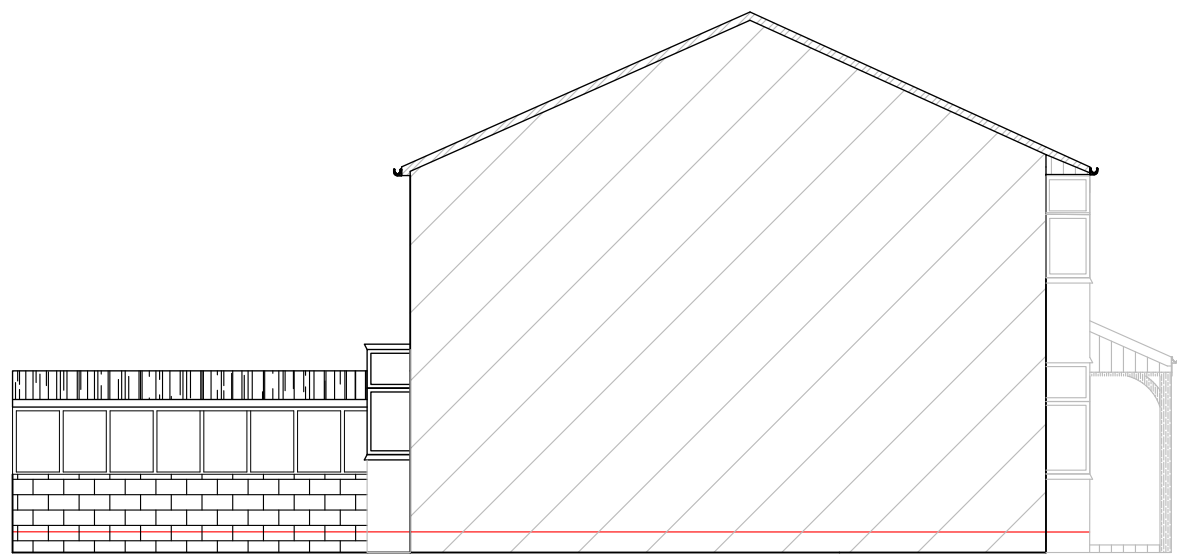


Existing Side Elevation. (D - D) Scale 1:100 @A1

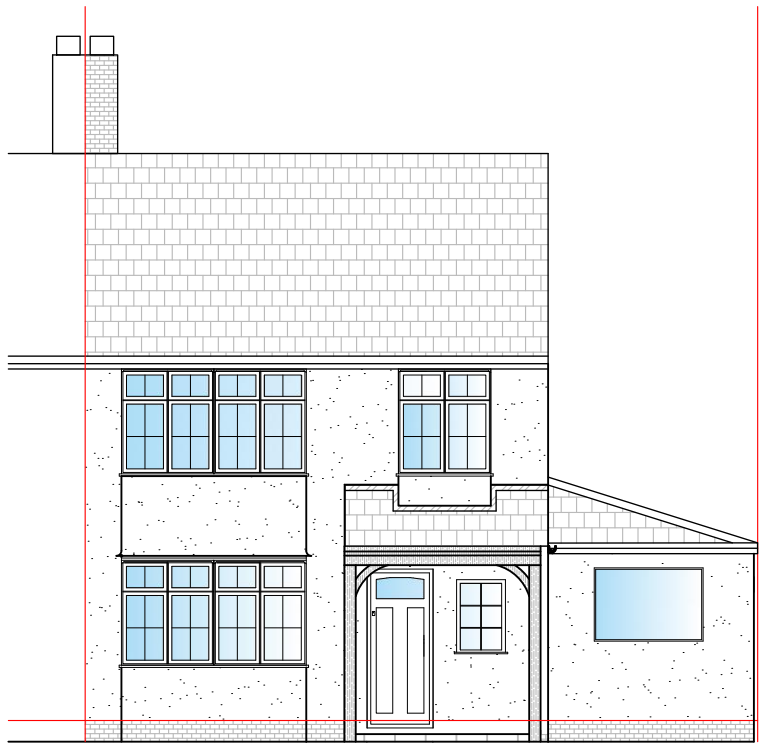

Proposed Front Elevation. (A - A) Scale 1:100 @A1




Existing Front Elevation. (A - A) Scale 1:100 @A1

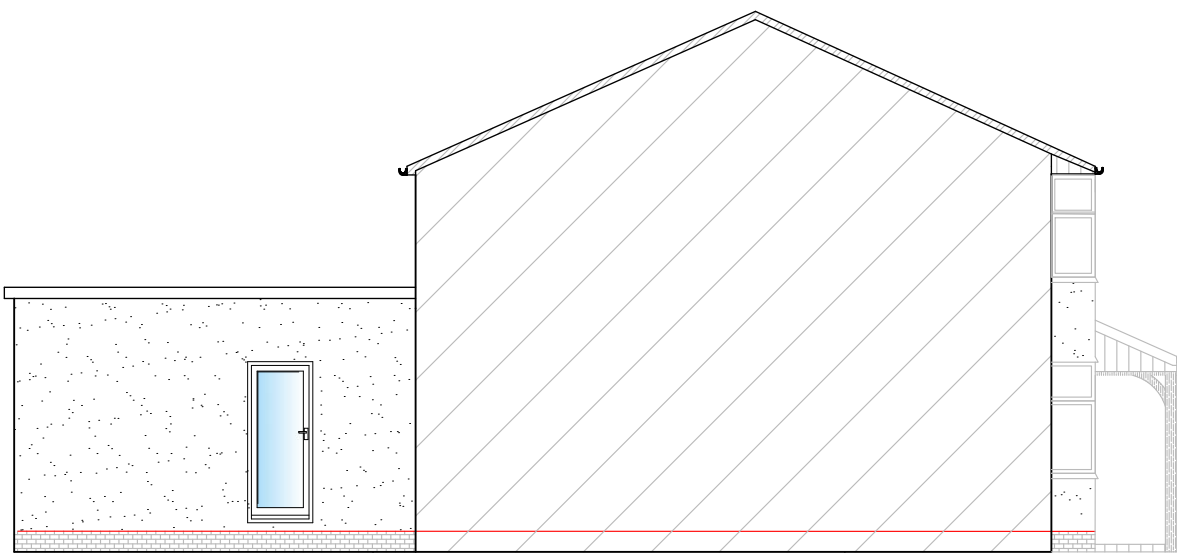


Proposed Side Elevation. (D - D) Scale 1:100 @A1




Location Plan Proposed. Scale 1:500 @A1

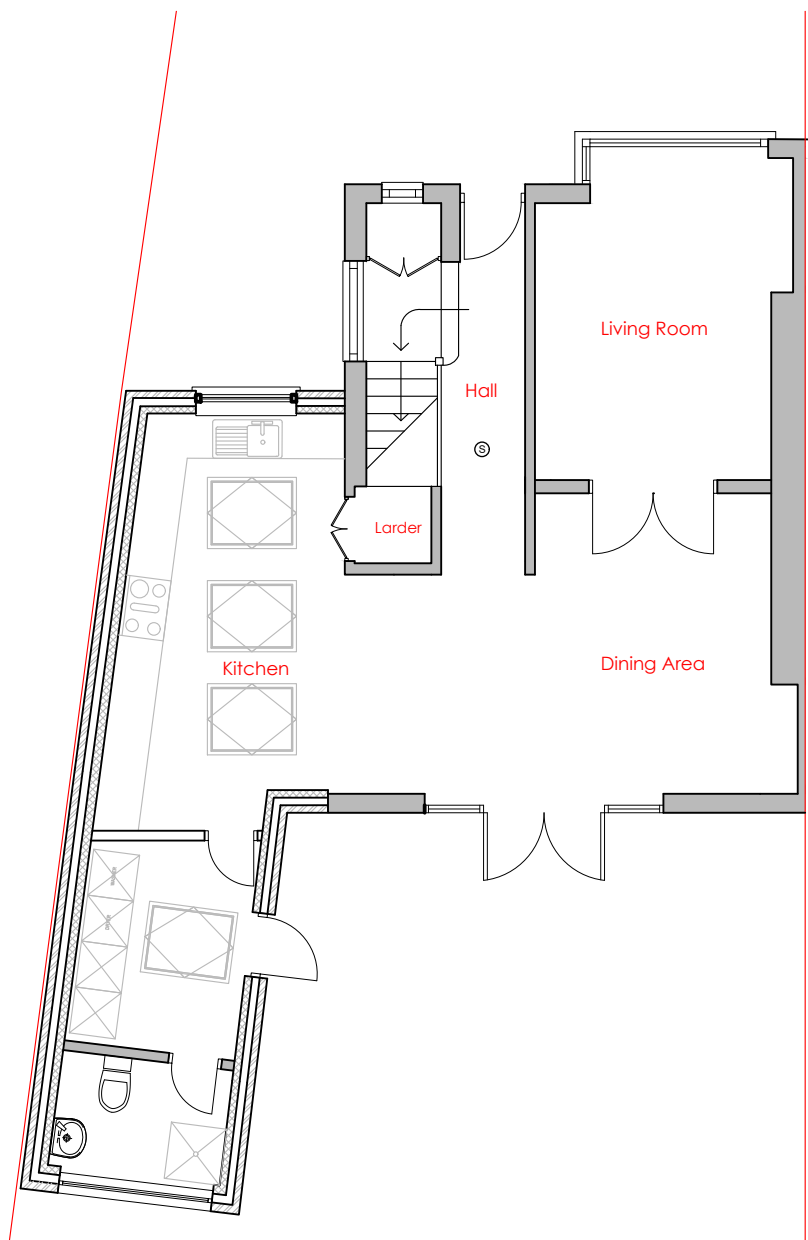


Proposed Ground Floor Plan. Scale 1:100 @A1

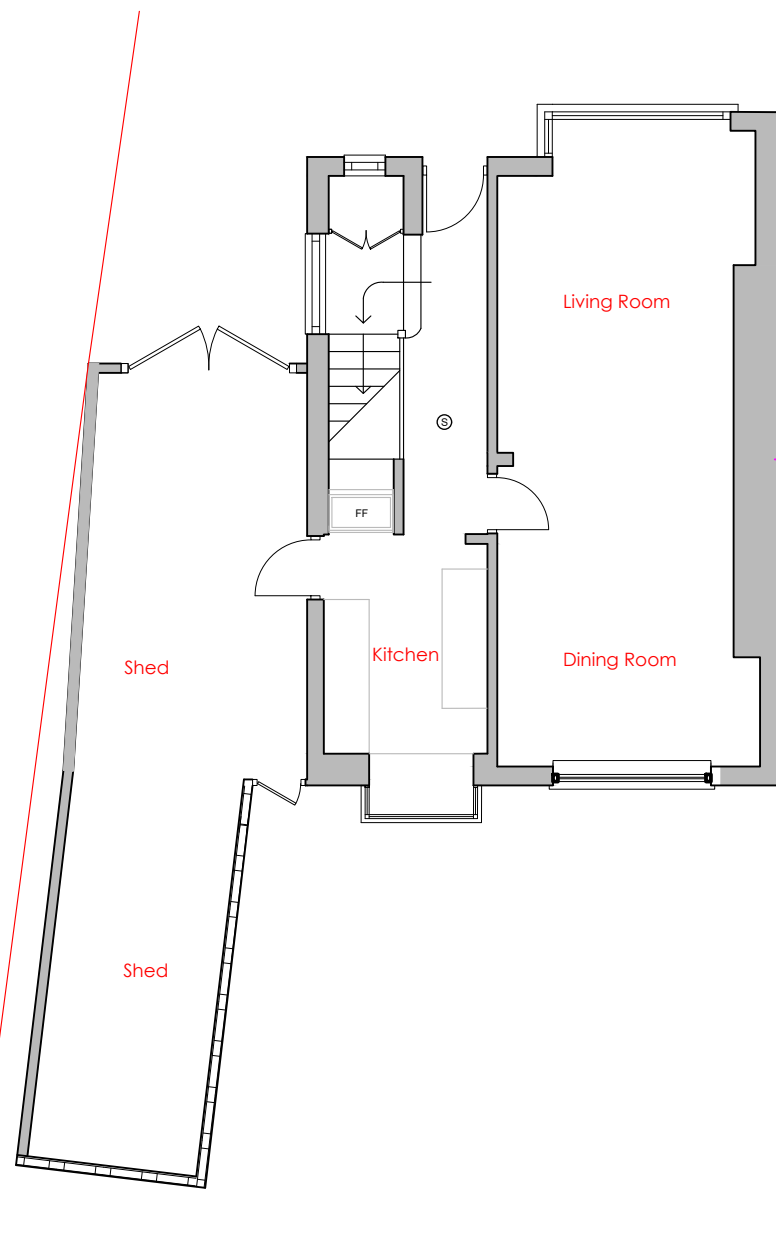

Existing Ground Floor Plan. (C - C) Scale 1:100 @A1

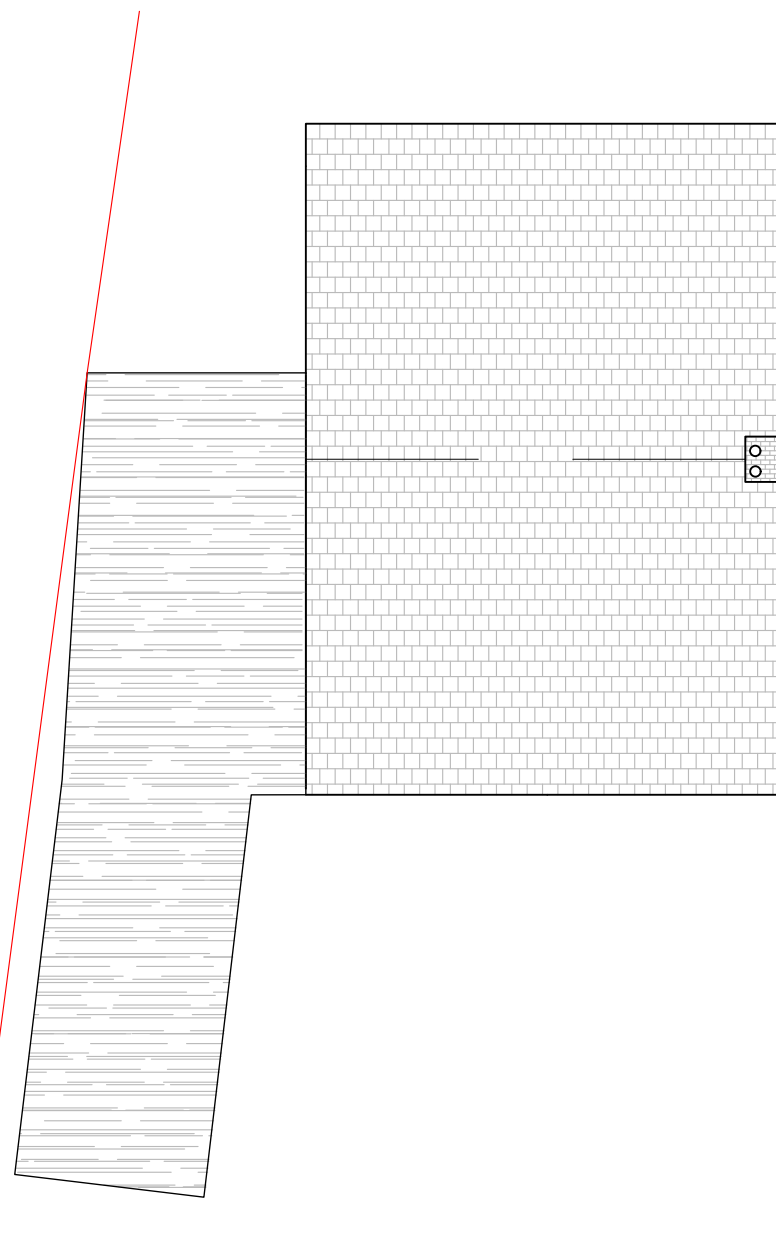

Existing Roof Plan Scale 1:100 @A1

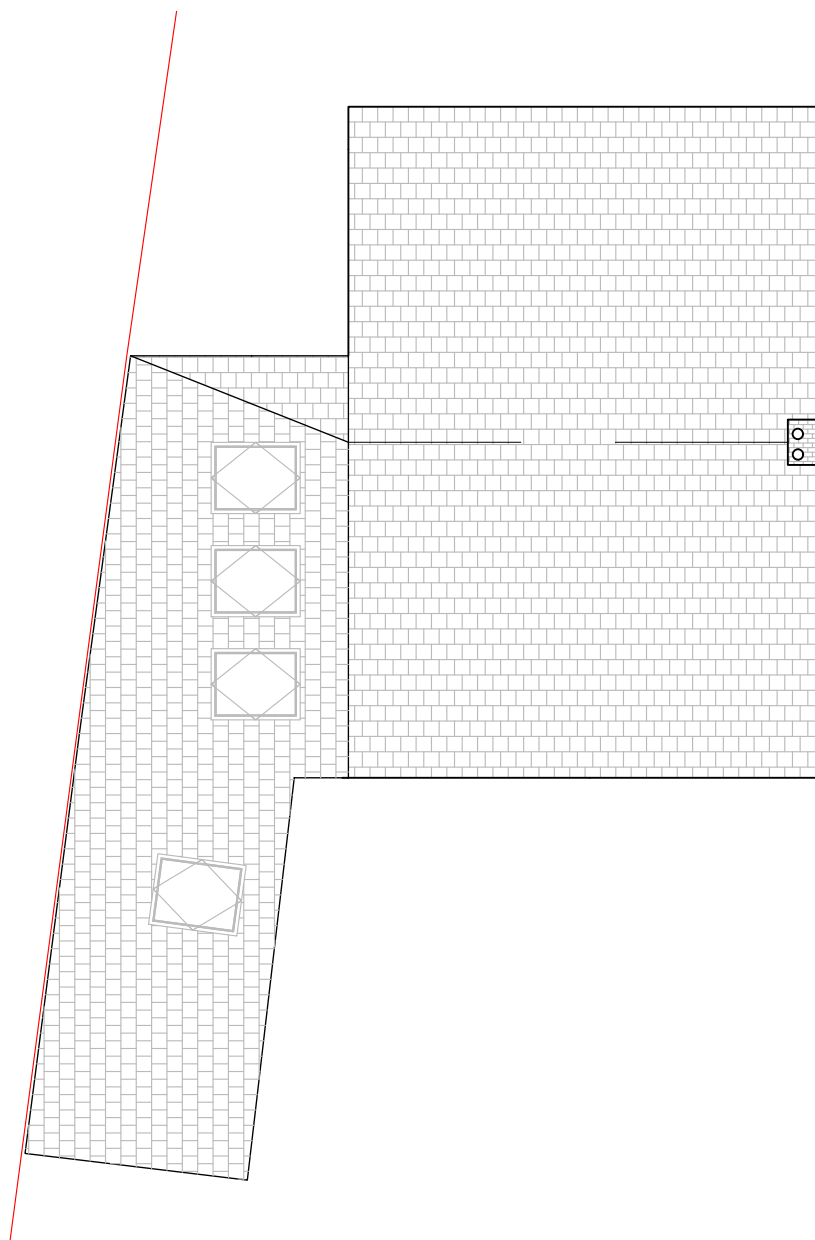

Proposed Roof Plan. Scale 1:100 @A1






Location Plan. Scale 1:1250 @A1

Planning Overview

SCALE : 1:100 / 1:50

Notes:

Copyright of Fletcher Architectural ©. All rights reserved. No duplicate or copies of this drawing should be made without prior written consent. All dimensions are in millimeters unless stated otherwise. All dimensions must be checked on site prior to construction and any discrepancies reported to the architect. Reference should be made to the structural engineers drawings. All Interior dimensions including ceiling heights are taken to and from finished surfaces unless stated otherwise. These are planning drawings only and must not be used as construction drawings.

   

SITE: 27 Ronaldsway

Status: For Planning

PL001
DRAWING NO.

1:100/1:50
SCALE AT A1.
KF
DRAWN.

P001
PROJECT NO.

KF
CHECKED.

March 24
DATE.

Rev 1
REVISION.

