




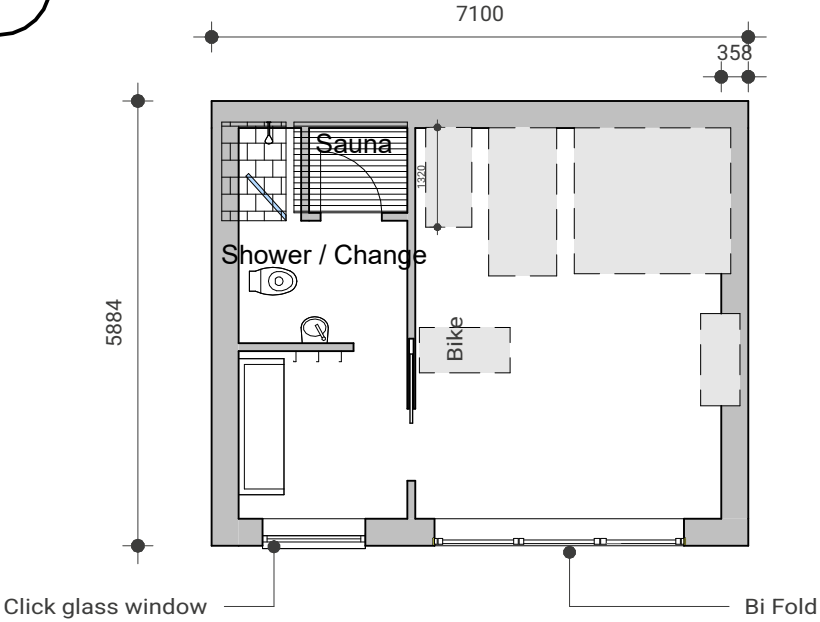


Proposed Plan
1 : 100

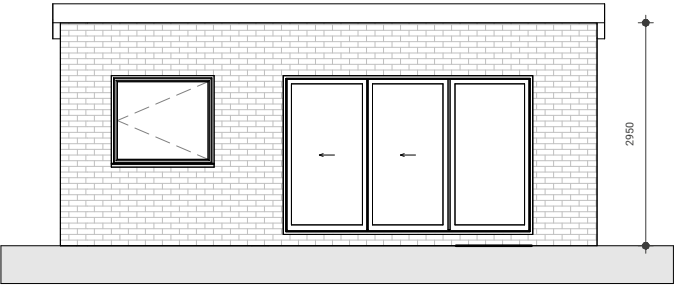


Front Elevation
1 : 100

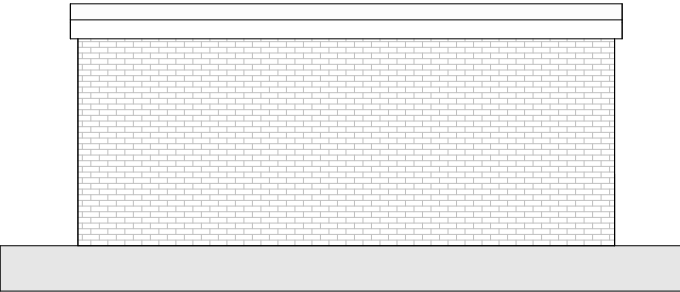

Rear Elevation
1 : 100

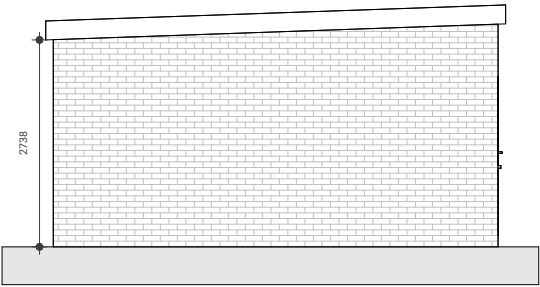

Proposed West
1 : 100

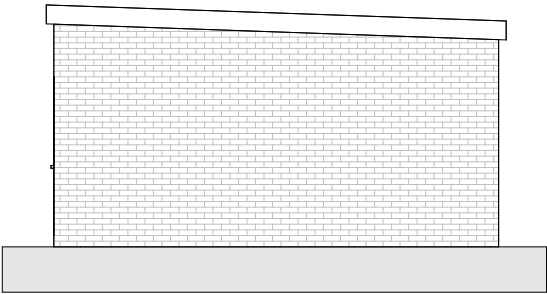

Proposed East
1 : 100

notes

- 1. This document and all drawings are copyright of Baltik Architecture LTD and may not be reproduced without their specific permission.
- 2. All dimensions to be site verified by contractor before construction.
- 3. All dimensions are to structure unless noted otherwise.
- 4. All dimensions are in millimetres unless noted otherwise.
- 5. Baltik Architecture LTD shall be notified in writing of any discrepancies.

scale bar



key plan

no.	revision
B	Overall outbuilding size amended

date	drawn
03.03.26	GB

project:
13 Elwyn Drive

client:
Private Client

scale: 1 : 100

sheet: A3

date: 03.03.26

title:
Proposed plans and elevations

status:
Planning

drawing no:
A401

job no.
BKA-447

Rev:
B

BALTIK
ARCHITECTURE

Studio M, 49 Jamaica Street, Liverpool, L1 0AH
www.baltikarchitecture.co.uk
0151 662 1218