

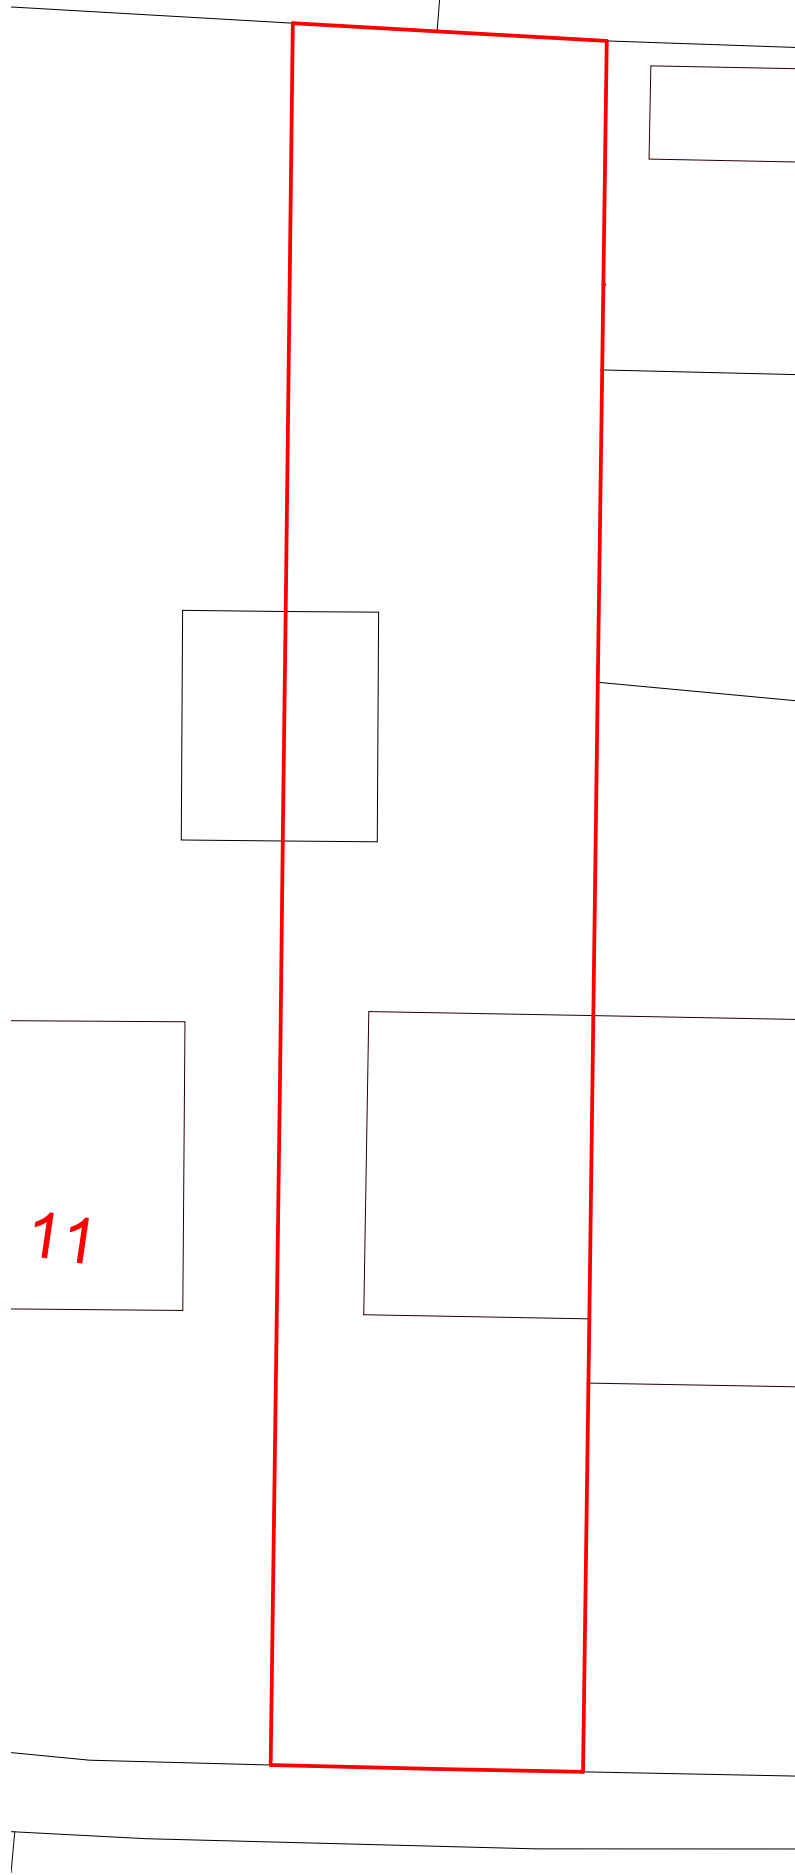


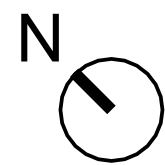

102 - Existing Site Plan
1 : 200

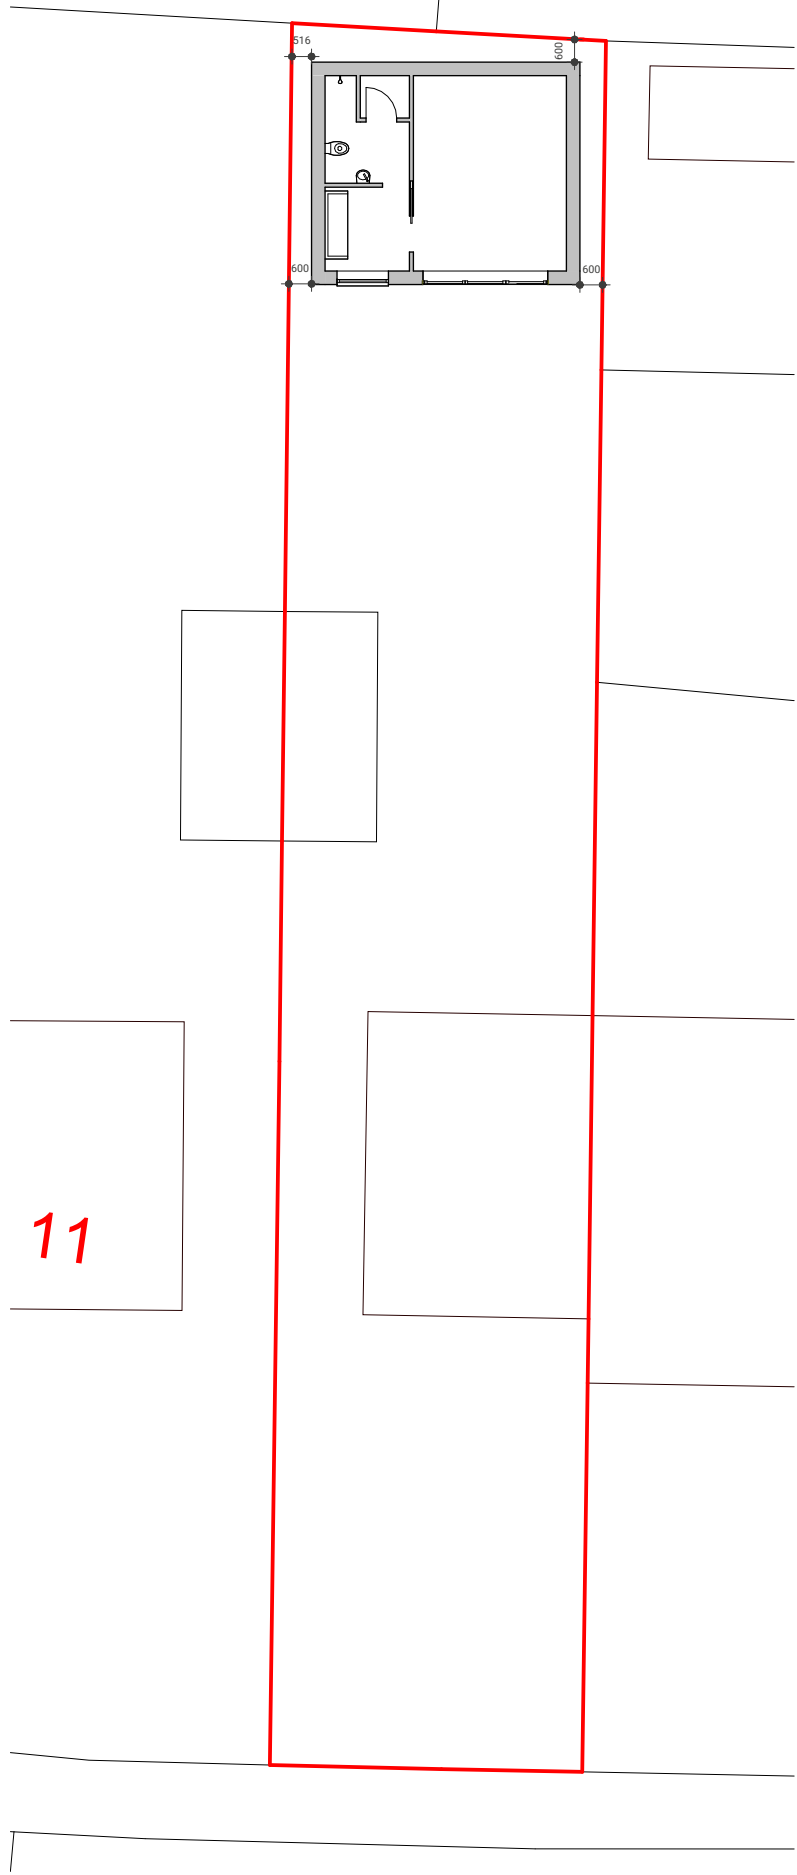

104 - Proposed Site Plan
1 : 200

notes


1. This document and all drawings are copyright of Baltik Architecture LTD and may not be reproduced without their specific permission.

2. All dimensions to be site verified by contractor before construction.

3. All dimensions are to structure unless noted otherwise.

4. All dimensions are in millimetres unless noted otherwise.

5. Baltik Architecture LTD shall be notified in writing of any discrepancies.

 

key plan

no. B	revision Overall outbuilding size amended	date 03.03.26	drawn GB	project: 13 Elwyn Drive	title: Existing and proposed site plans
client: Private Client				status: Planning	job no. BKA-447
scale: 1 : 200	sheet: A2	date: 03.03.26	drawing no: A104	Rev: B	