


"GARDEN"
DOOR
(STORAGE SHED)

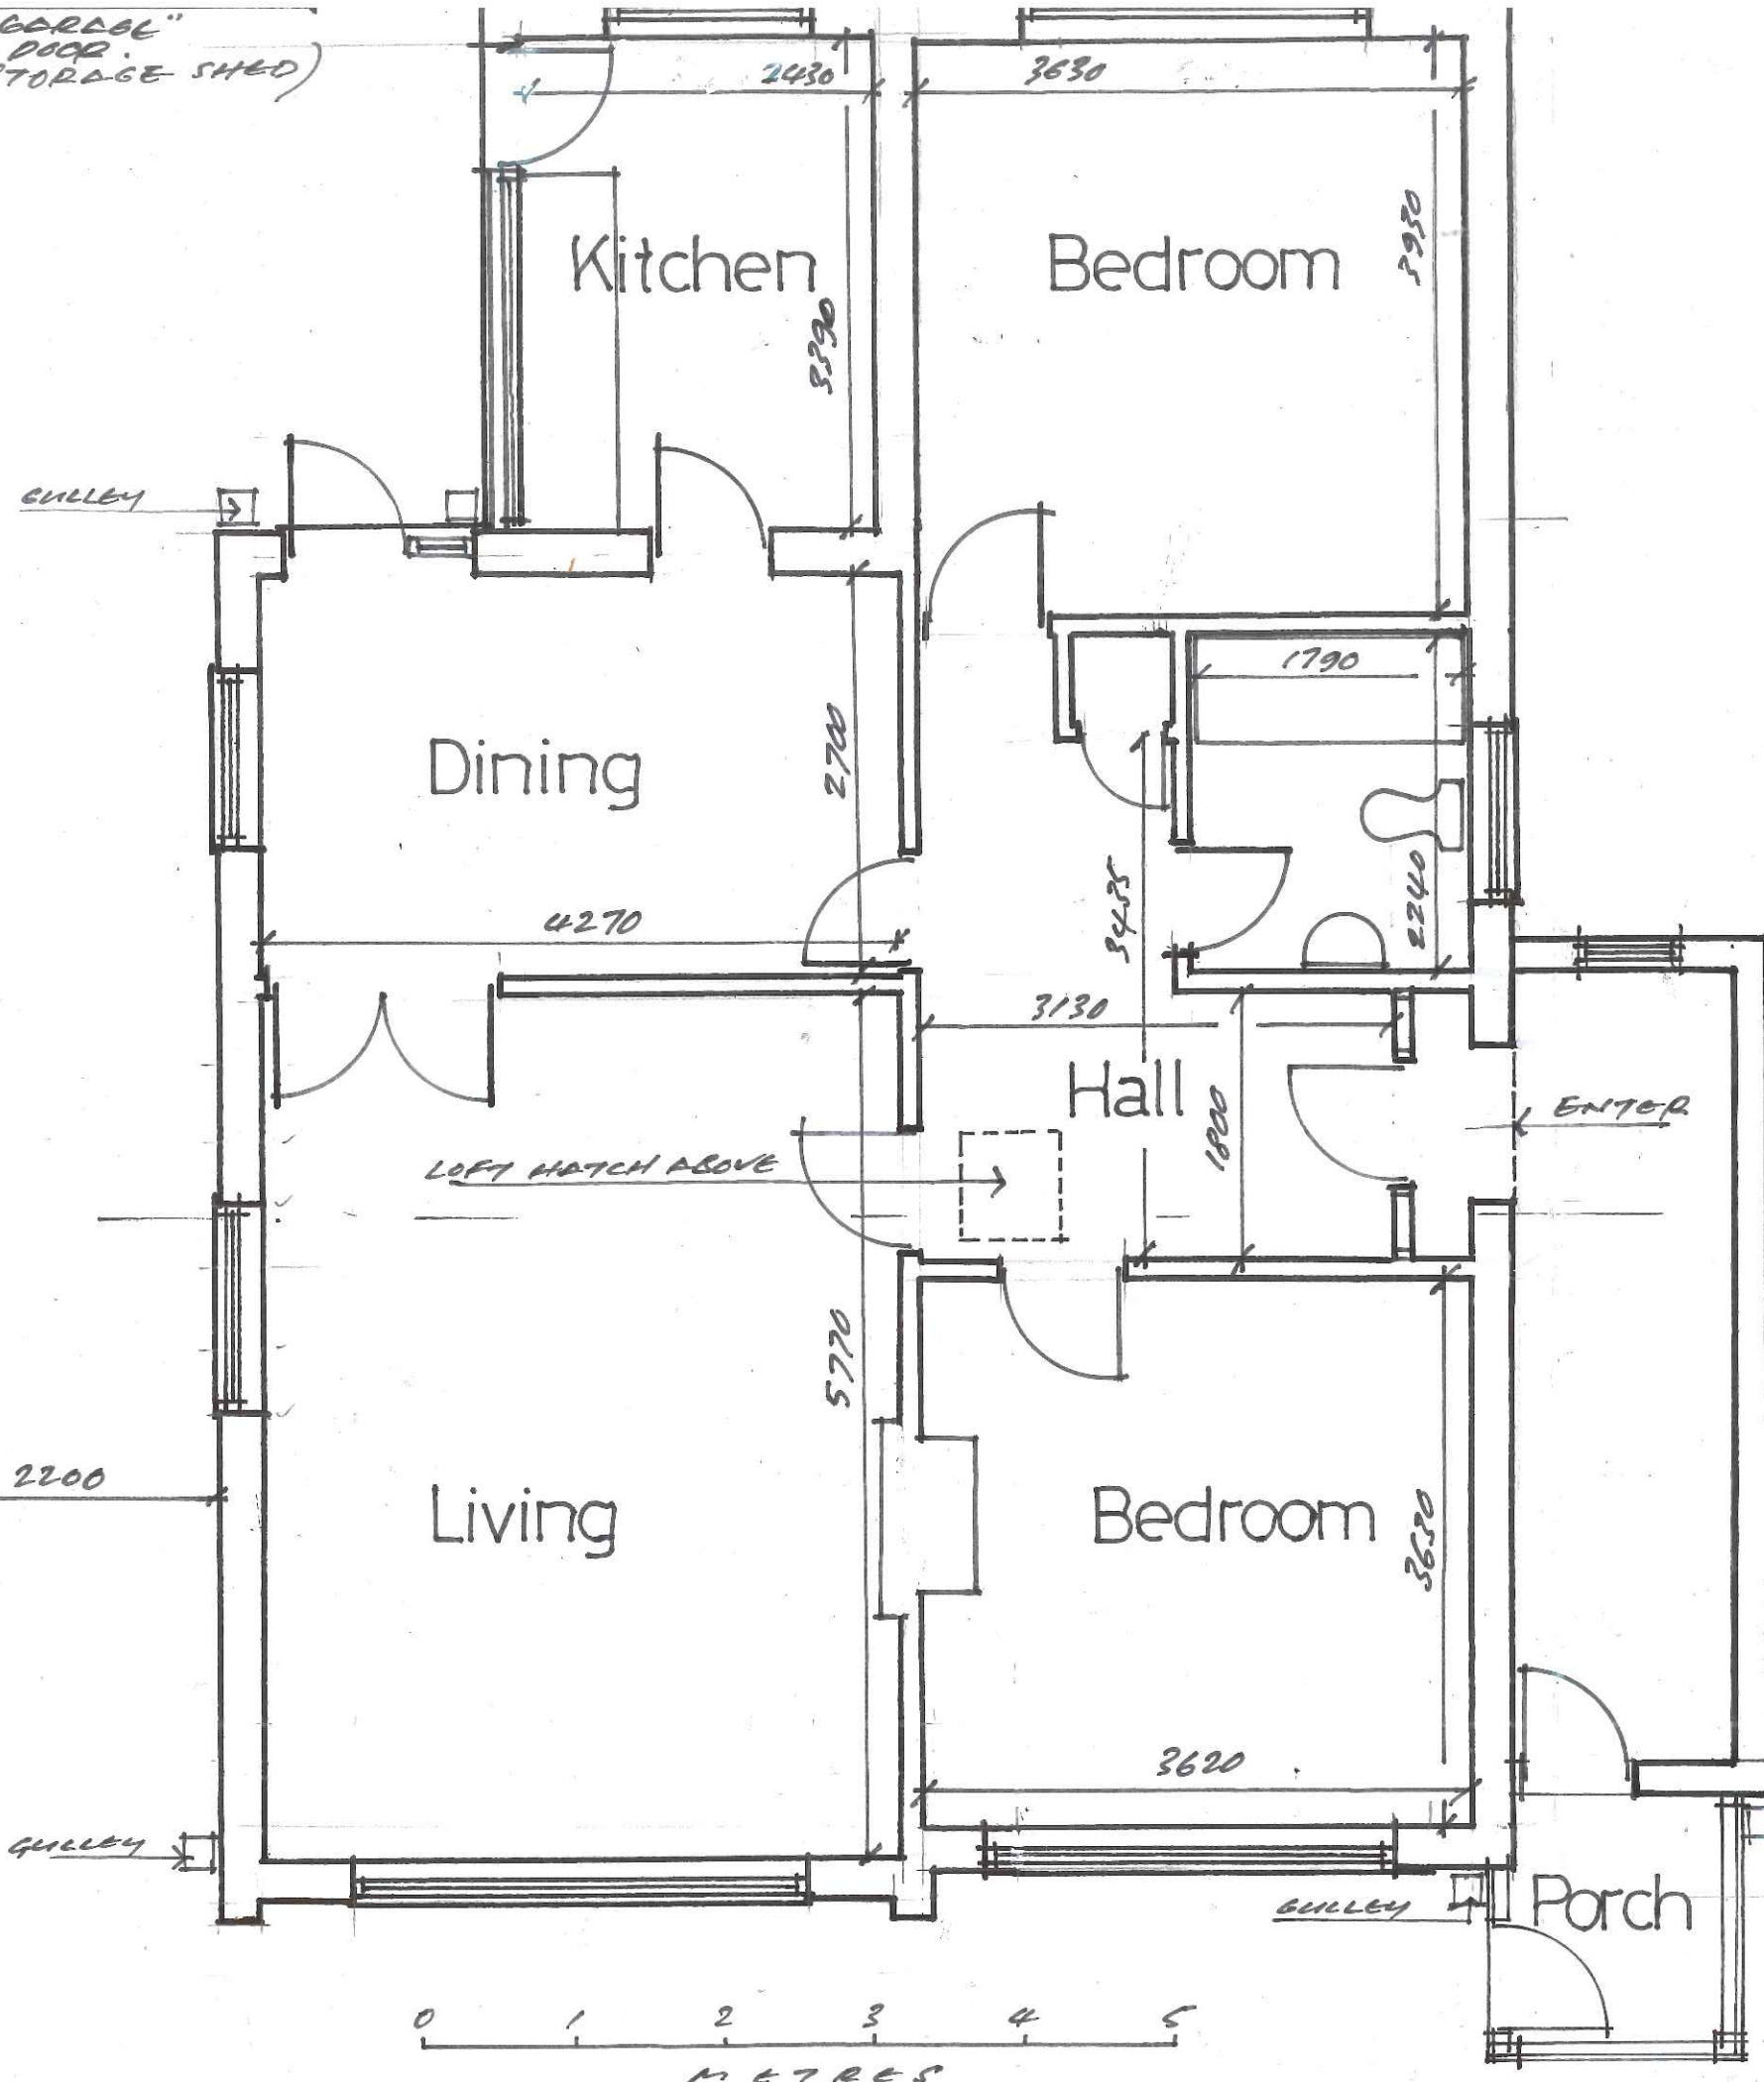

EXISTING
GROUND
FLOOR PLAN

Notes	
Planning Application Drawing	
Issue	March 24
Client	
Structural Engineer	
Project Manager	
Building Contractor	
QS	
Fire Officer	
Planning	
Building Control	
Revisions	
Contract	
EXTENSION TO 13 CHORLEY RD. 1 POOL L34-INT.	
Drawing Title	
EXISTING GROUND FLOOR PLAN	
John J. White Architect B.A., Dip. Arch. A.R.B. 39 Mersey Road Liverpool L17 6AG Tel/Fax 0151 474 4701 Mob 07711 506988 Email john.white39@blueyonder.co.uk	
Scale 1:50 @ A3	Date MARCH 2024
Drawing number 1	revision