


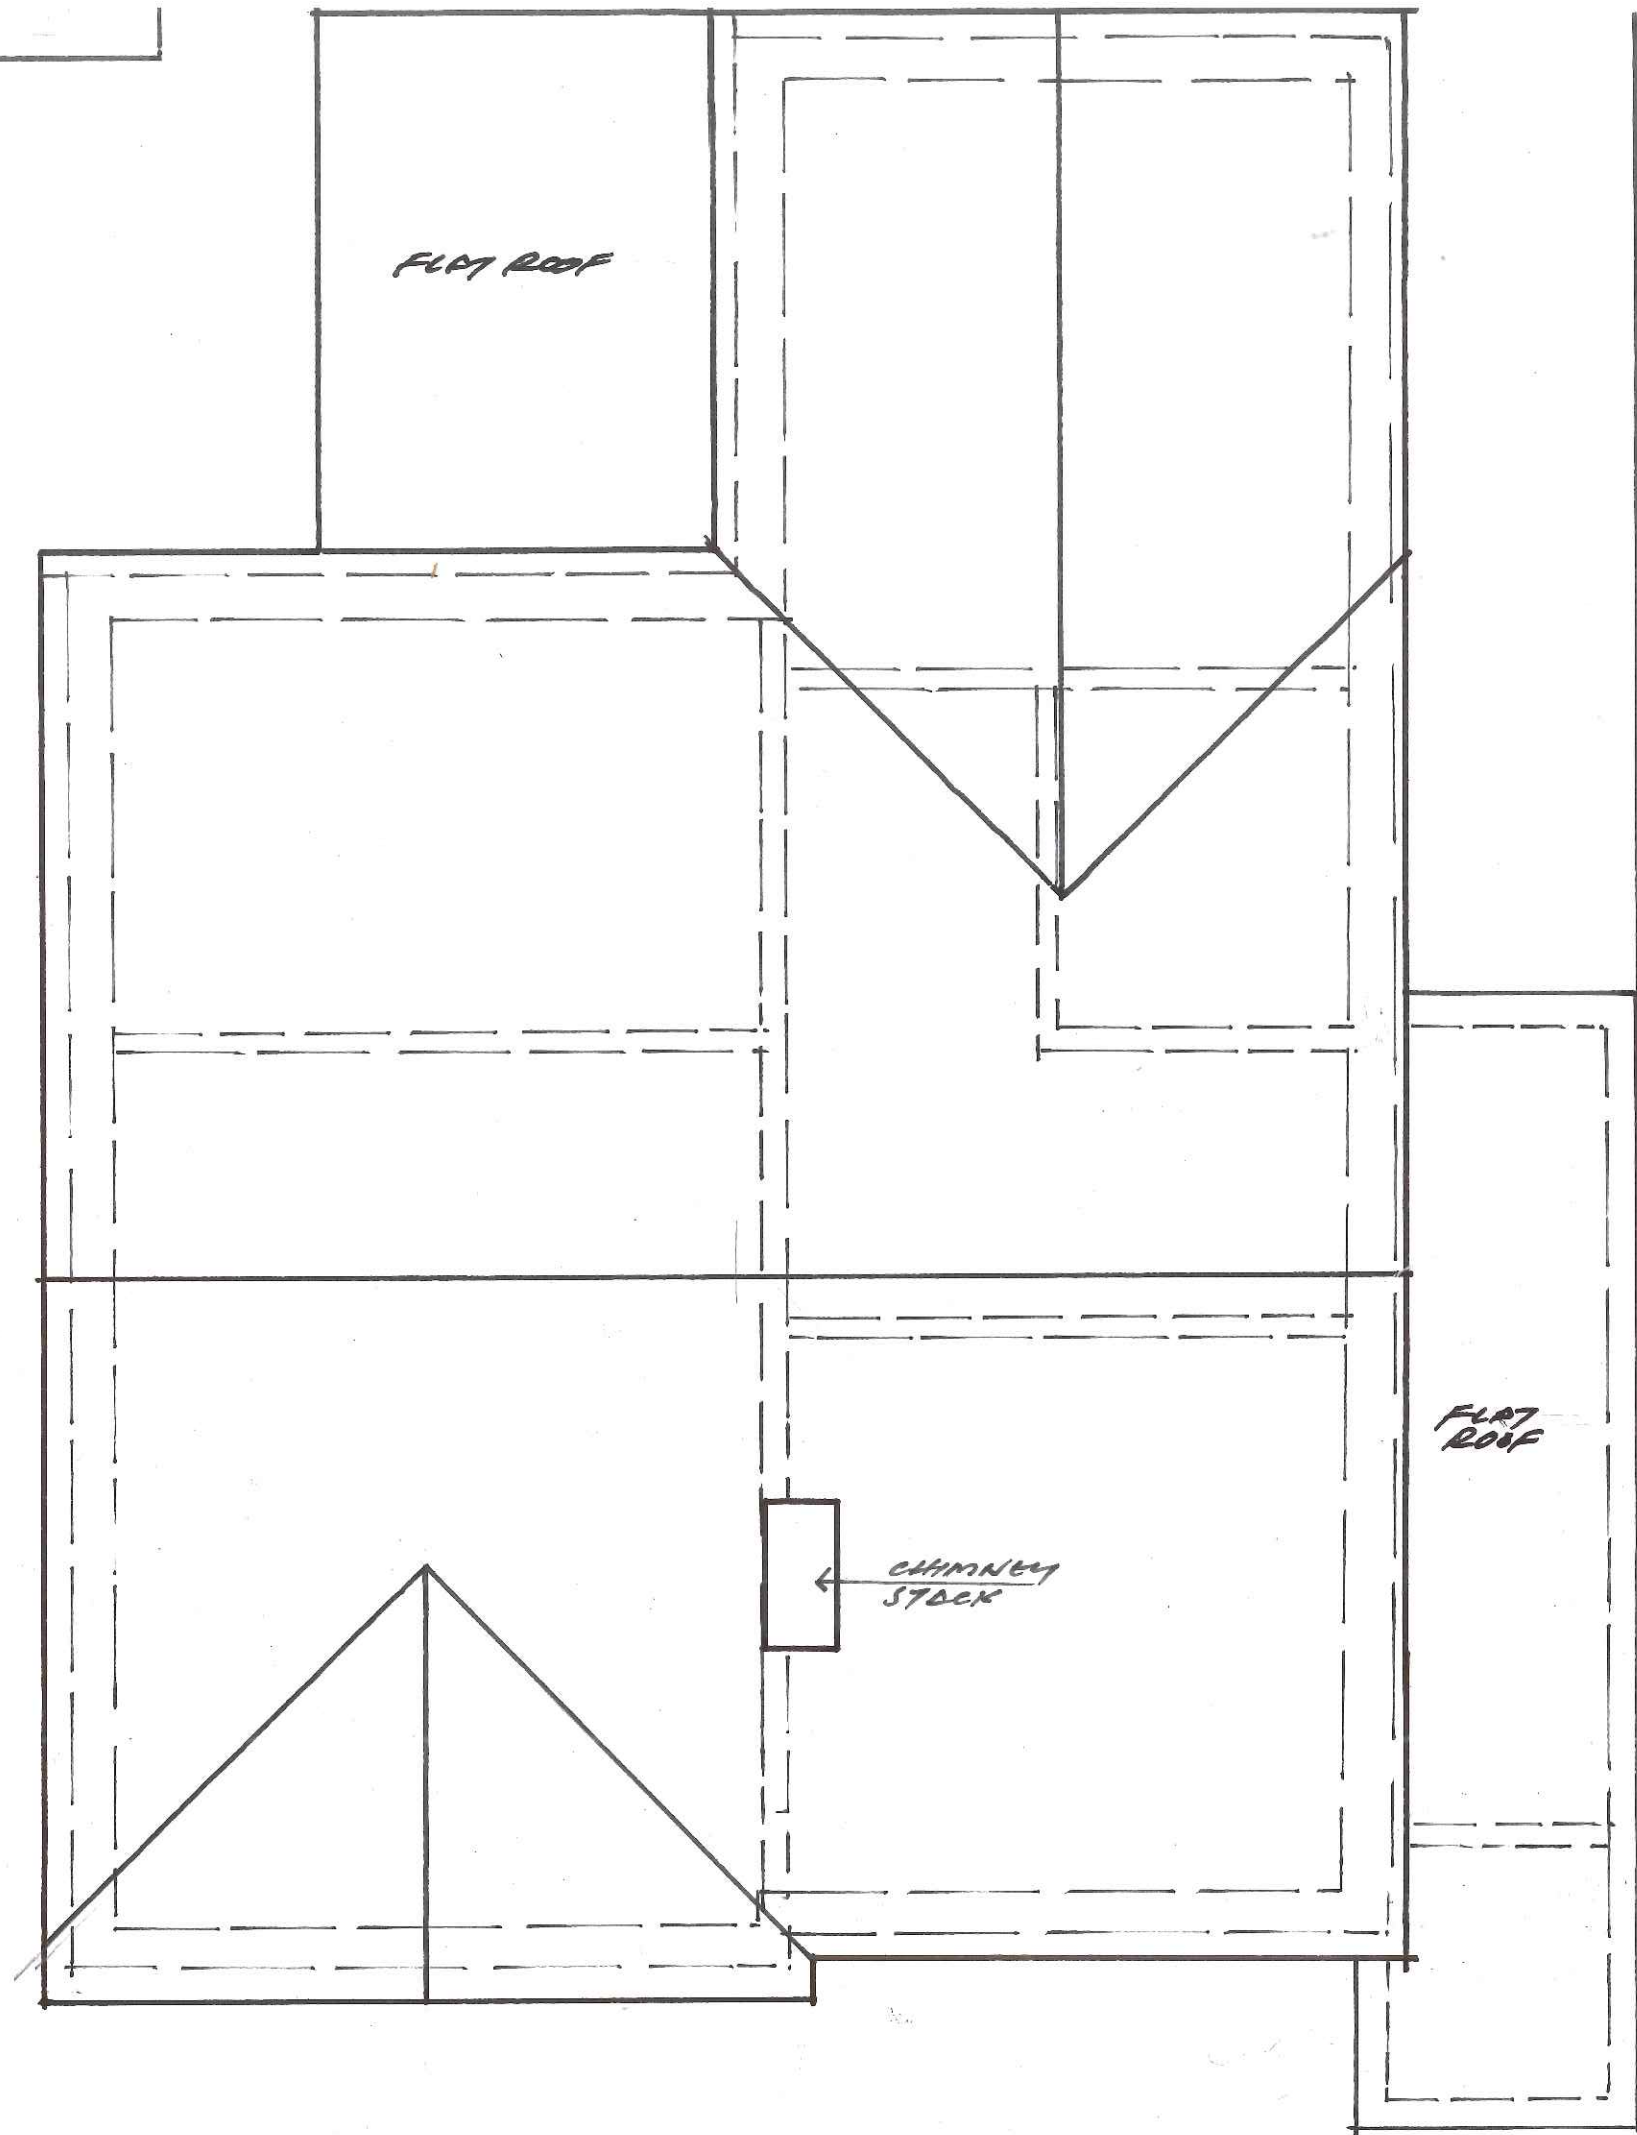

EXISTING ROOF PLAN

Notes												
Planning Application Drawing												
Issue	MARCH 2024											
Client	✓											
Structural Engineer												
Project Manager												
Building Contractor												
QS												
Fire Officer												
Planning												
Building Control												
Revisions												
Contract												
EXTENSION TO 13 CHORLEY ROAD, L'POOL L34-1H7												
Drawing Title												
EXISTING ROOF PLAN												
John J. White Architect B.A. Dip. Arch. A.R.B. 39 Mersey Road Liverpool L17 6AG Tel/Fax 0151 474 4701 Mob 07711 506988 Email john.white39@blueyonder.co.uk												
Scale	Date	Drawing number	revision									
1:50 @A3	MARCH 2024	2										