



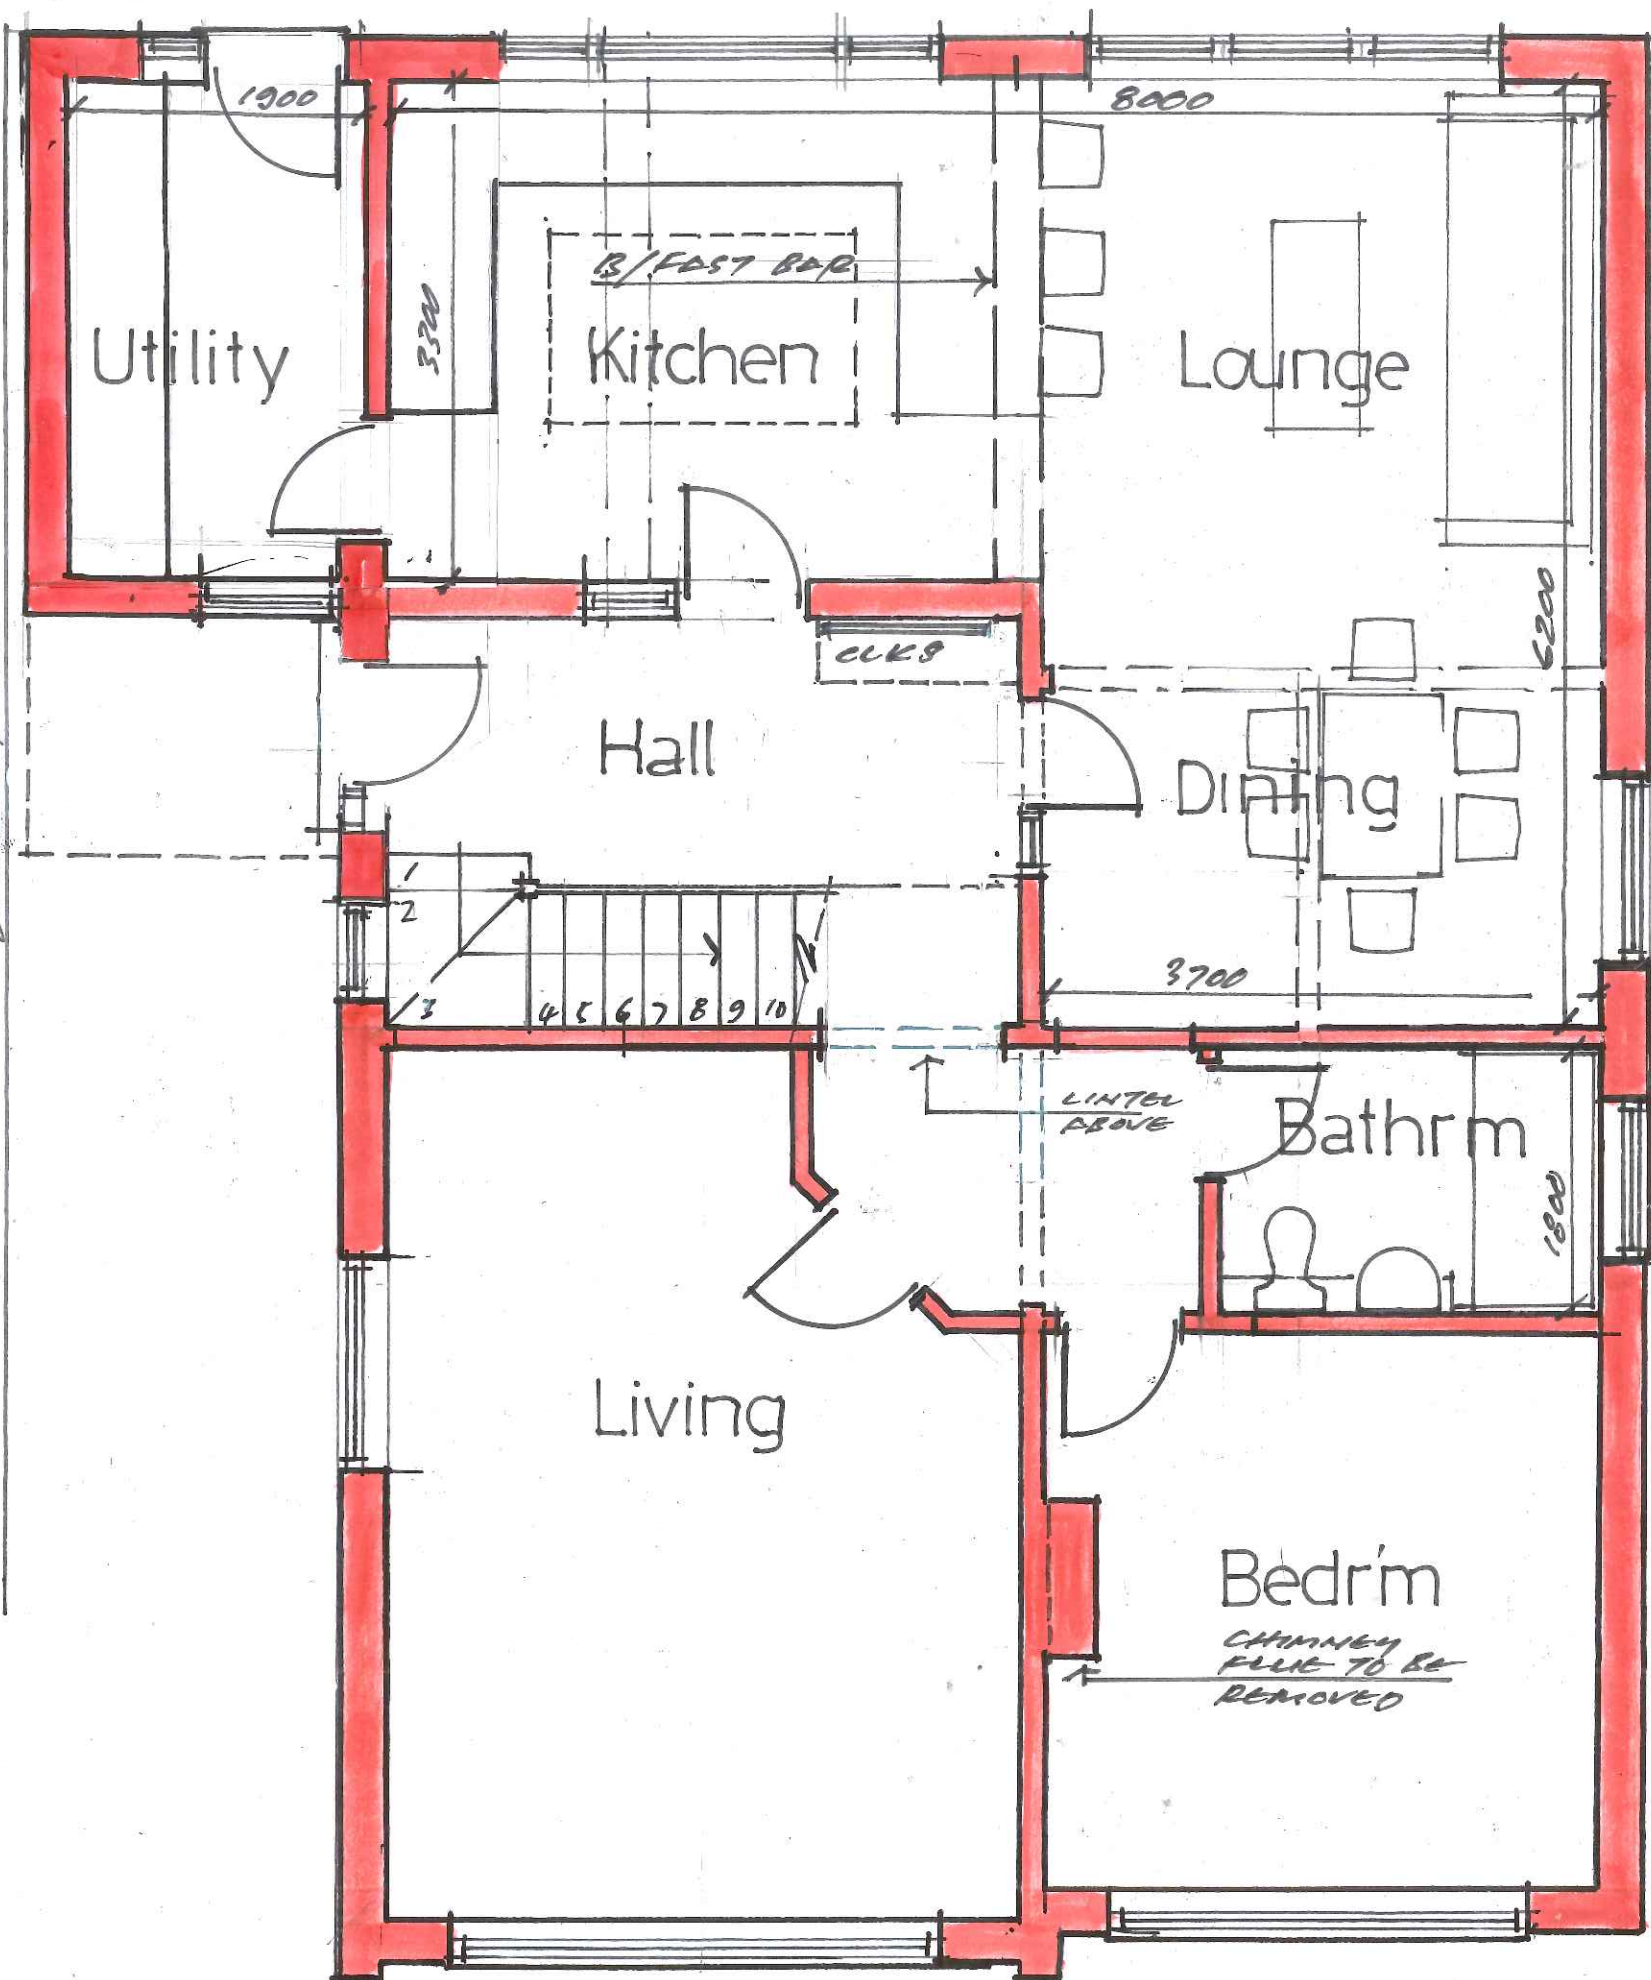

PROPOSED GROUND FLOOR PLAN

 

Notes

Planning Application
Drawing

[illegible]

Revisions

Contract
EXTENSION TO
13 CHORLEY RD.
L'POOL L34-INT.

Drawing Title

PROPOSED
GROUND FLOOR PLAN

John J. White Architect
B.A. Dip. Arch. A.R.B.
39 Mersey Road Liverpool L17 6AG
Tel/Fax 0151 474 4701 Mob 07711 506988
Email john.white39@blueyonder.co.uk

Scale 1:50 @ A3	Date MARCH 2024	Drawing number 3	revision
-----------------------	-----------------------	---------------------	----------