

Client: Mr. D. Thomas
Project Name: 41 Lawton Road
Project Ref: 21011
Project Address: 41 Lawton Road, Huyton,
L36 4HL

Notes:

Revision:
P1 13/03/21 Issued for comment
P2 28/03/2021 PLANNING


1. Dashed line indicates demolished.
2. Red dashed line indicates structural member overhead - to Structural Engineers detail and specification.
3. Proposed wall of traditional masonry construction; rendered finish.
4. Proposed Velux rooflight over head.
5. Proposed UPVC bifold door to detail and LPA approval.
6. Former window/door opening blocked up and made good.
7. Proposed roof tiles to match existing.
8. Proposed Velux roof lights to detail and LPA approval.
9. Proposed rwp and guttering to match existing.
10. Floor level to match that of existing house.
11. Chimney breast omitted and wall made good.

1 0 1 2 3 4 5
SCALE 1:100 m


Drawing Status: PLANNING

Sheet Name: Proposed Floor Plans
Sheet Number: L (04) 002 Date: 02/2021
Drawn by: JF Rev: P2
Checked by: JF Scale: 1 : 100


All dimensions to be checked on site. Figured dimensions to be read in preference to scaled. Arch.Haus accepts no responsibility for any unauthorised amendments to the drawing and does not permit unauthorised copying of the drawing. This drawing is copyright and remains the property of Arch.Haus unless otherwise agreed.

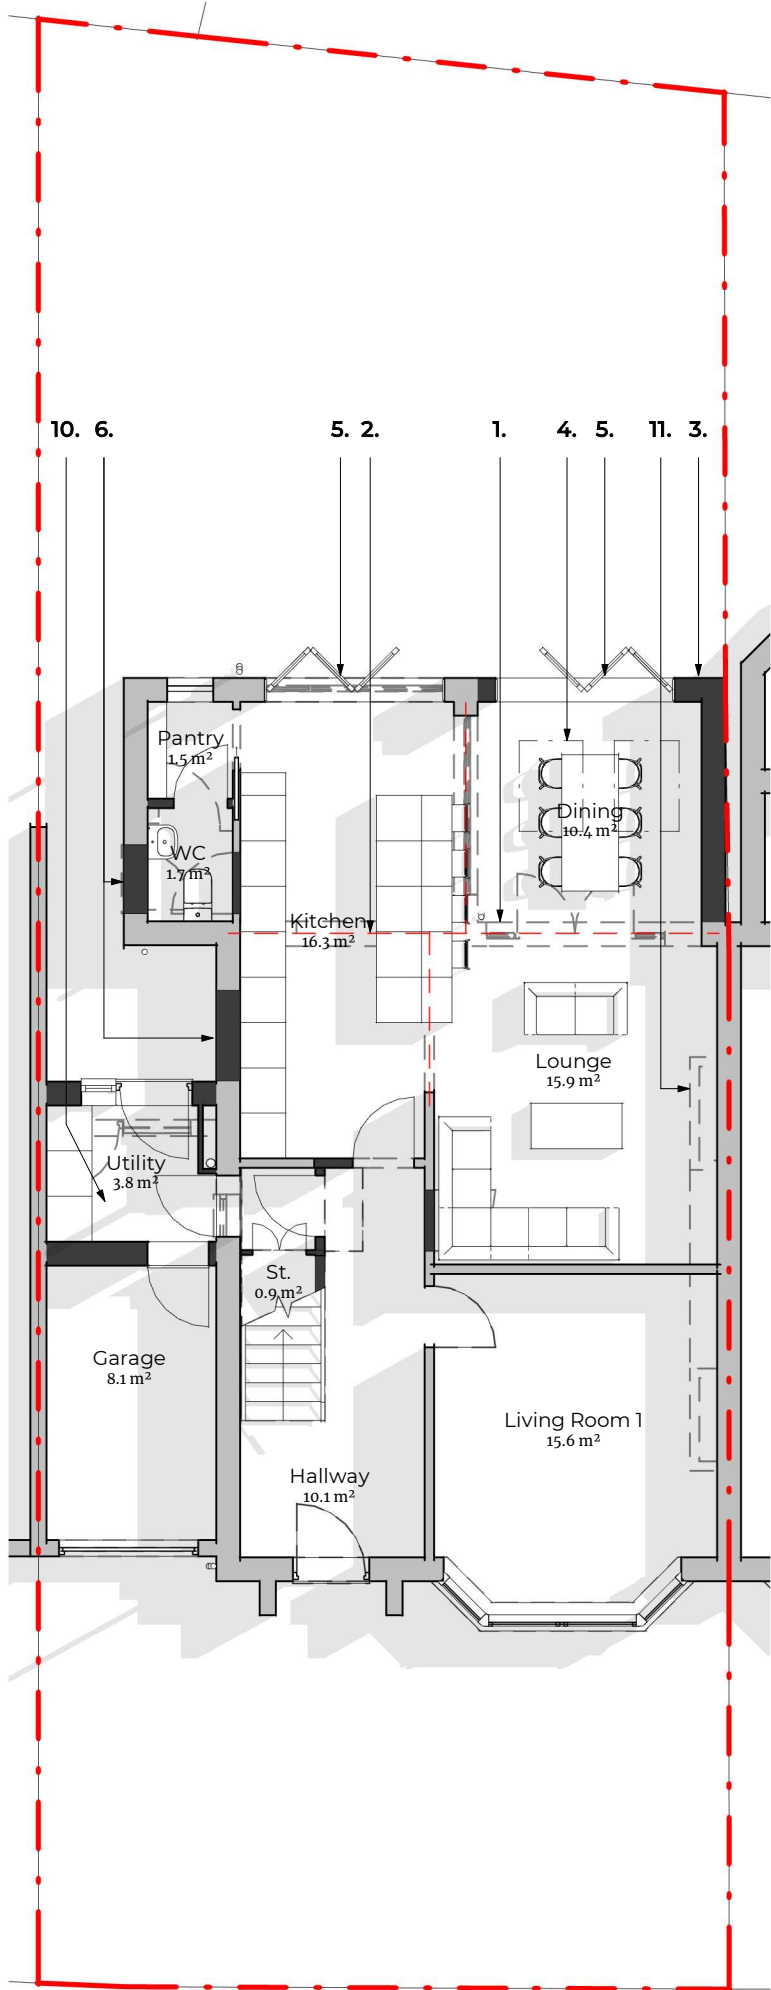

Level 0
1 : 100

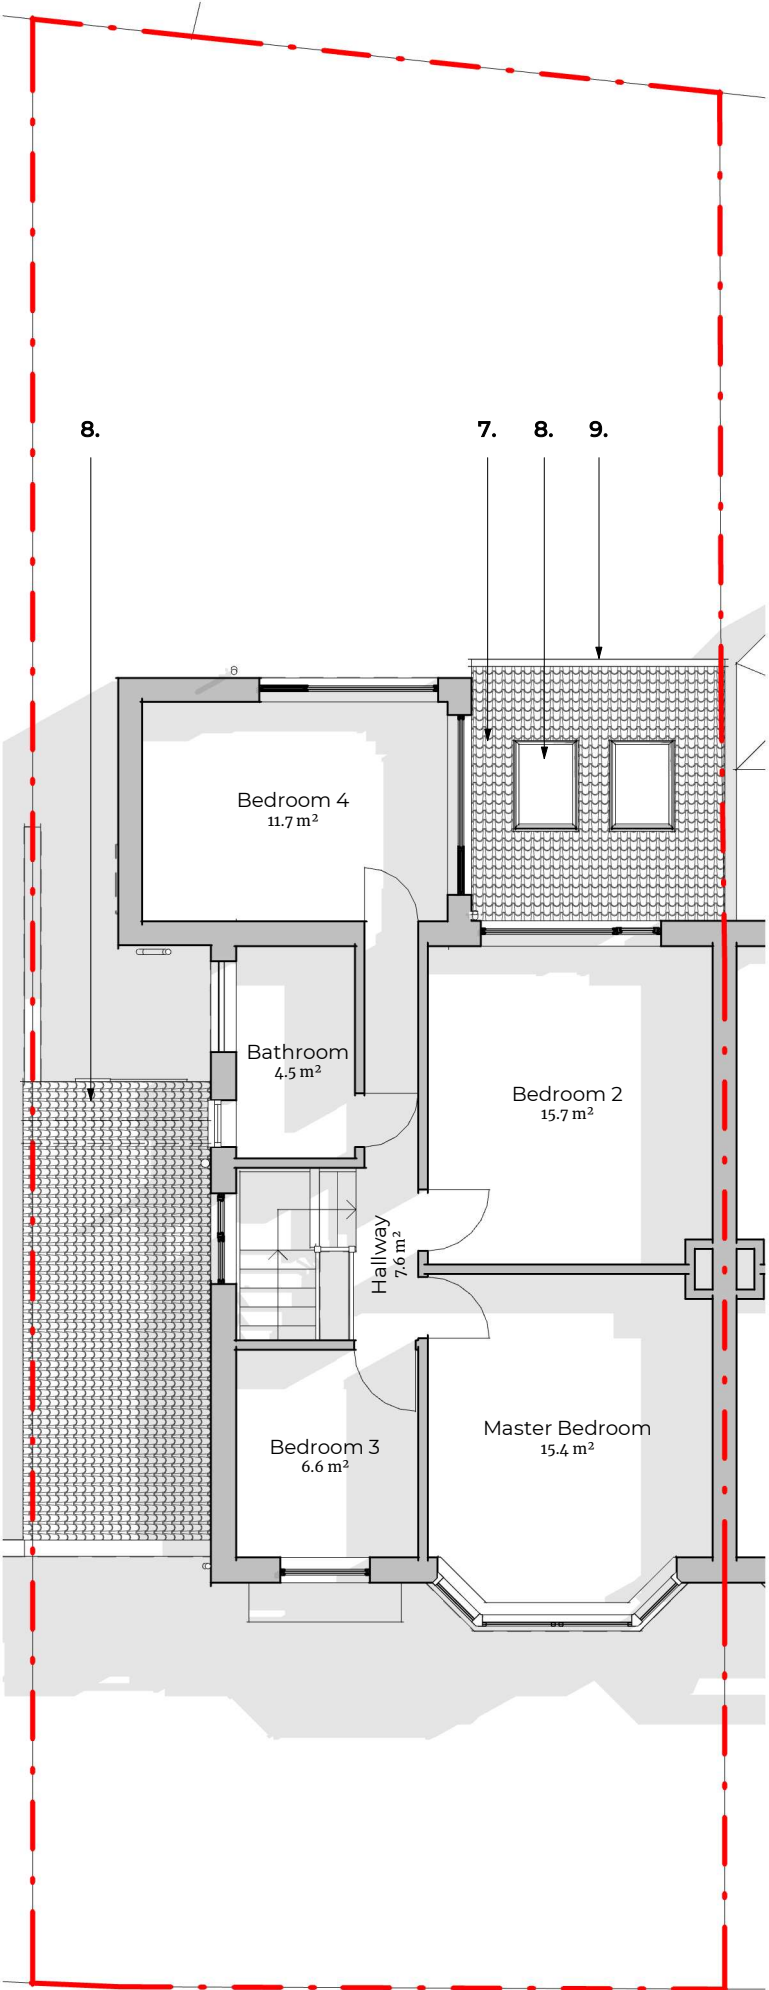

Level 1
1 : 100

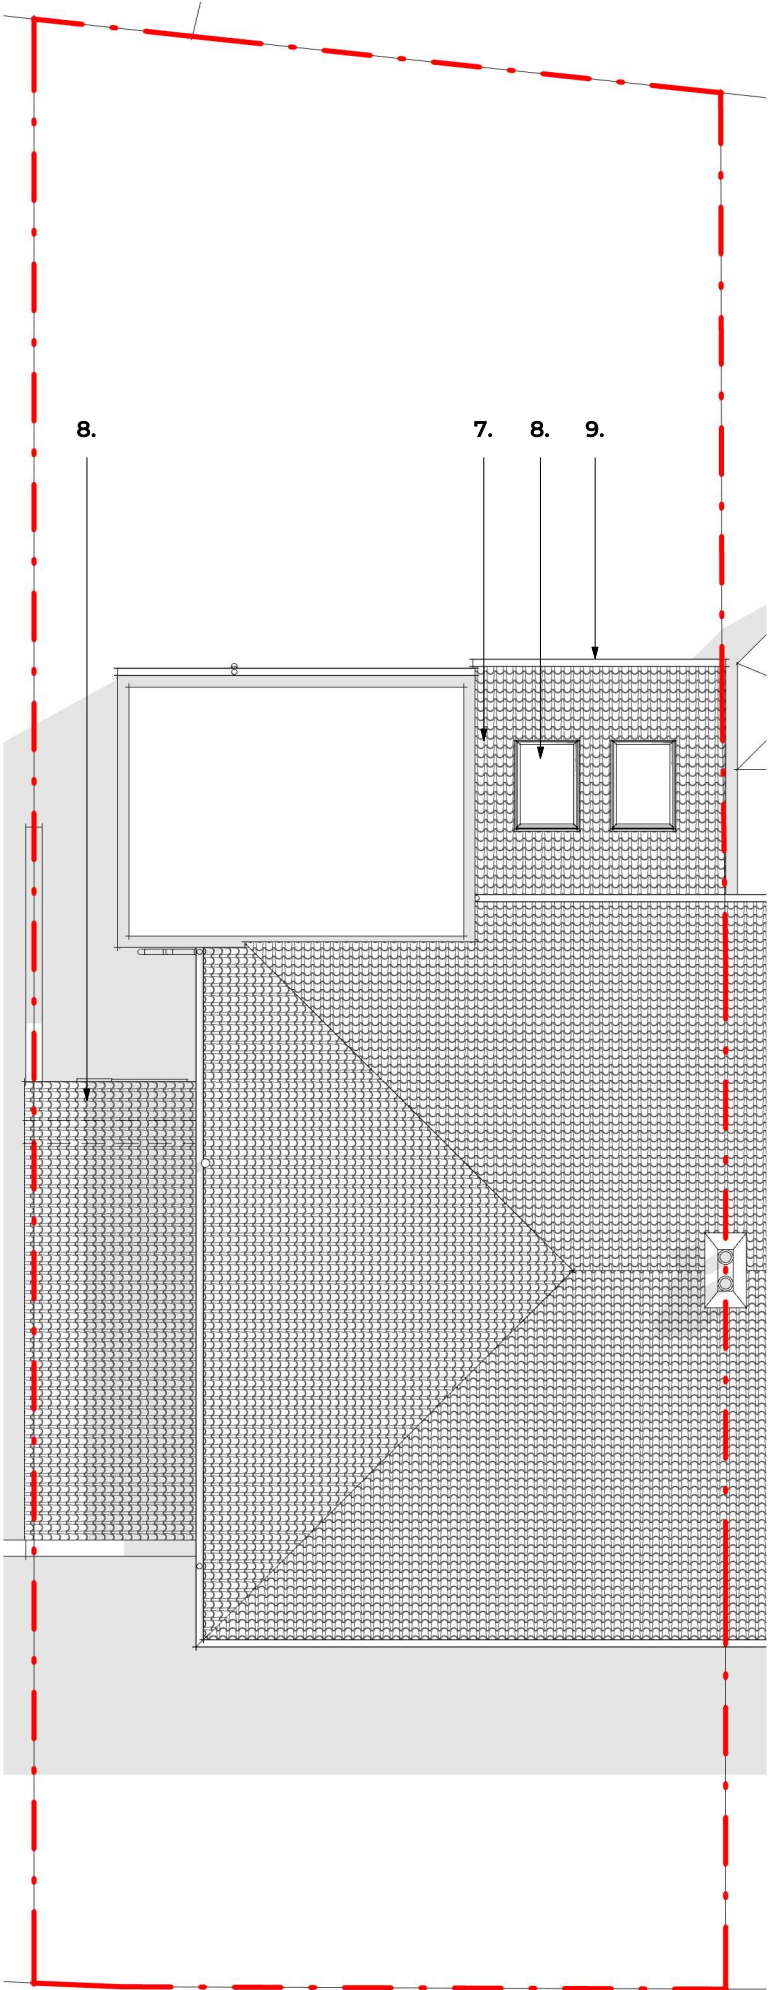

Roof Plan
1 : 100