


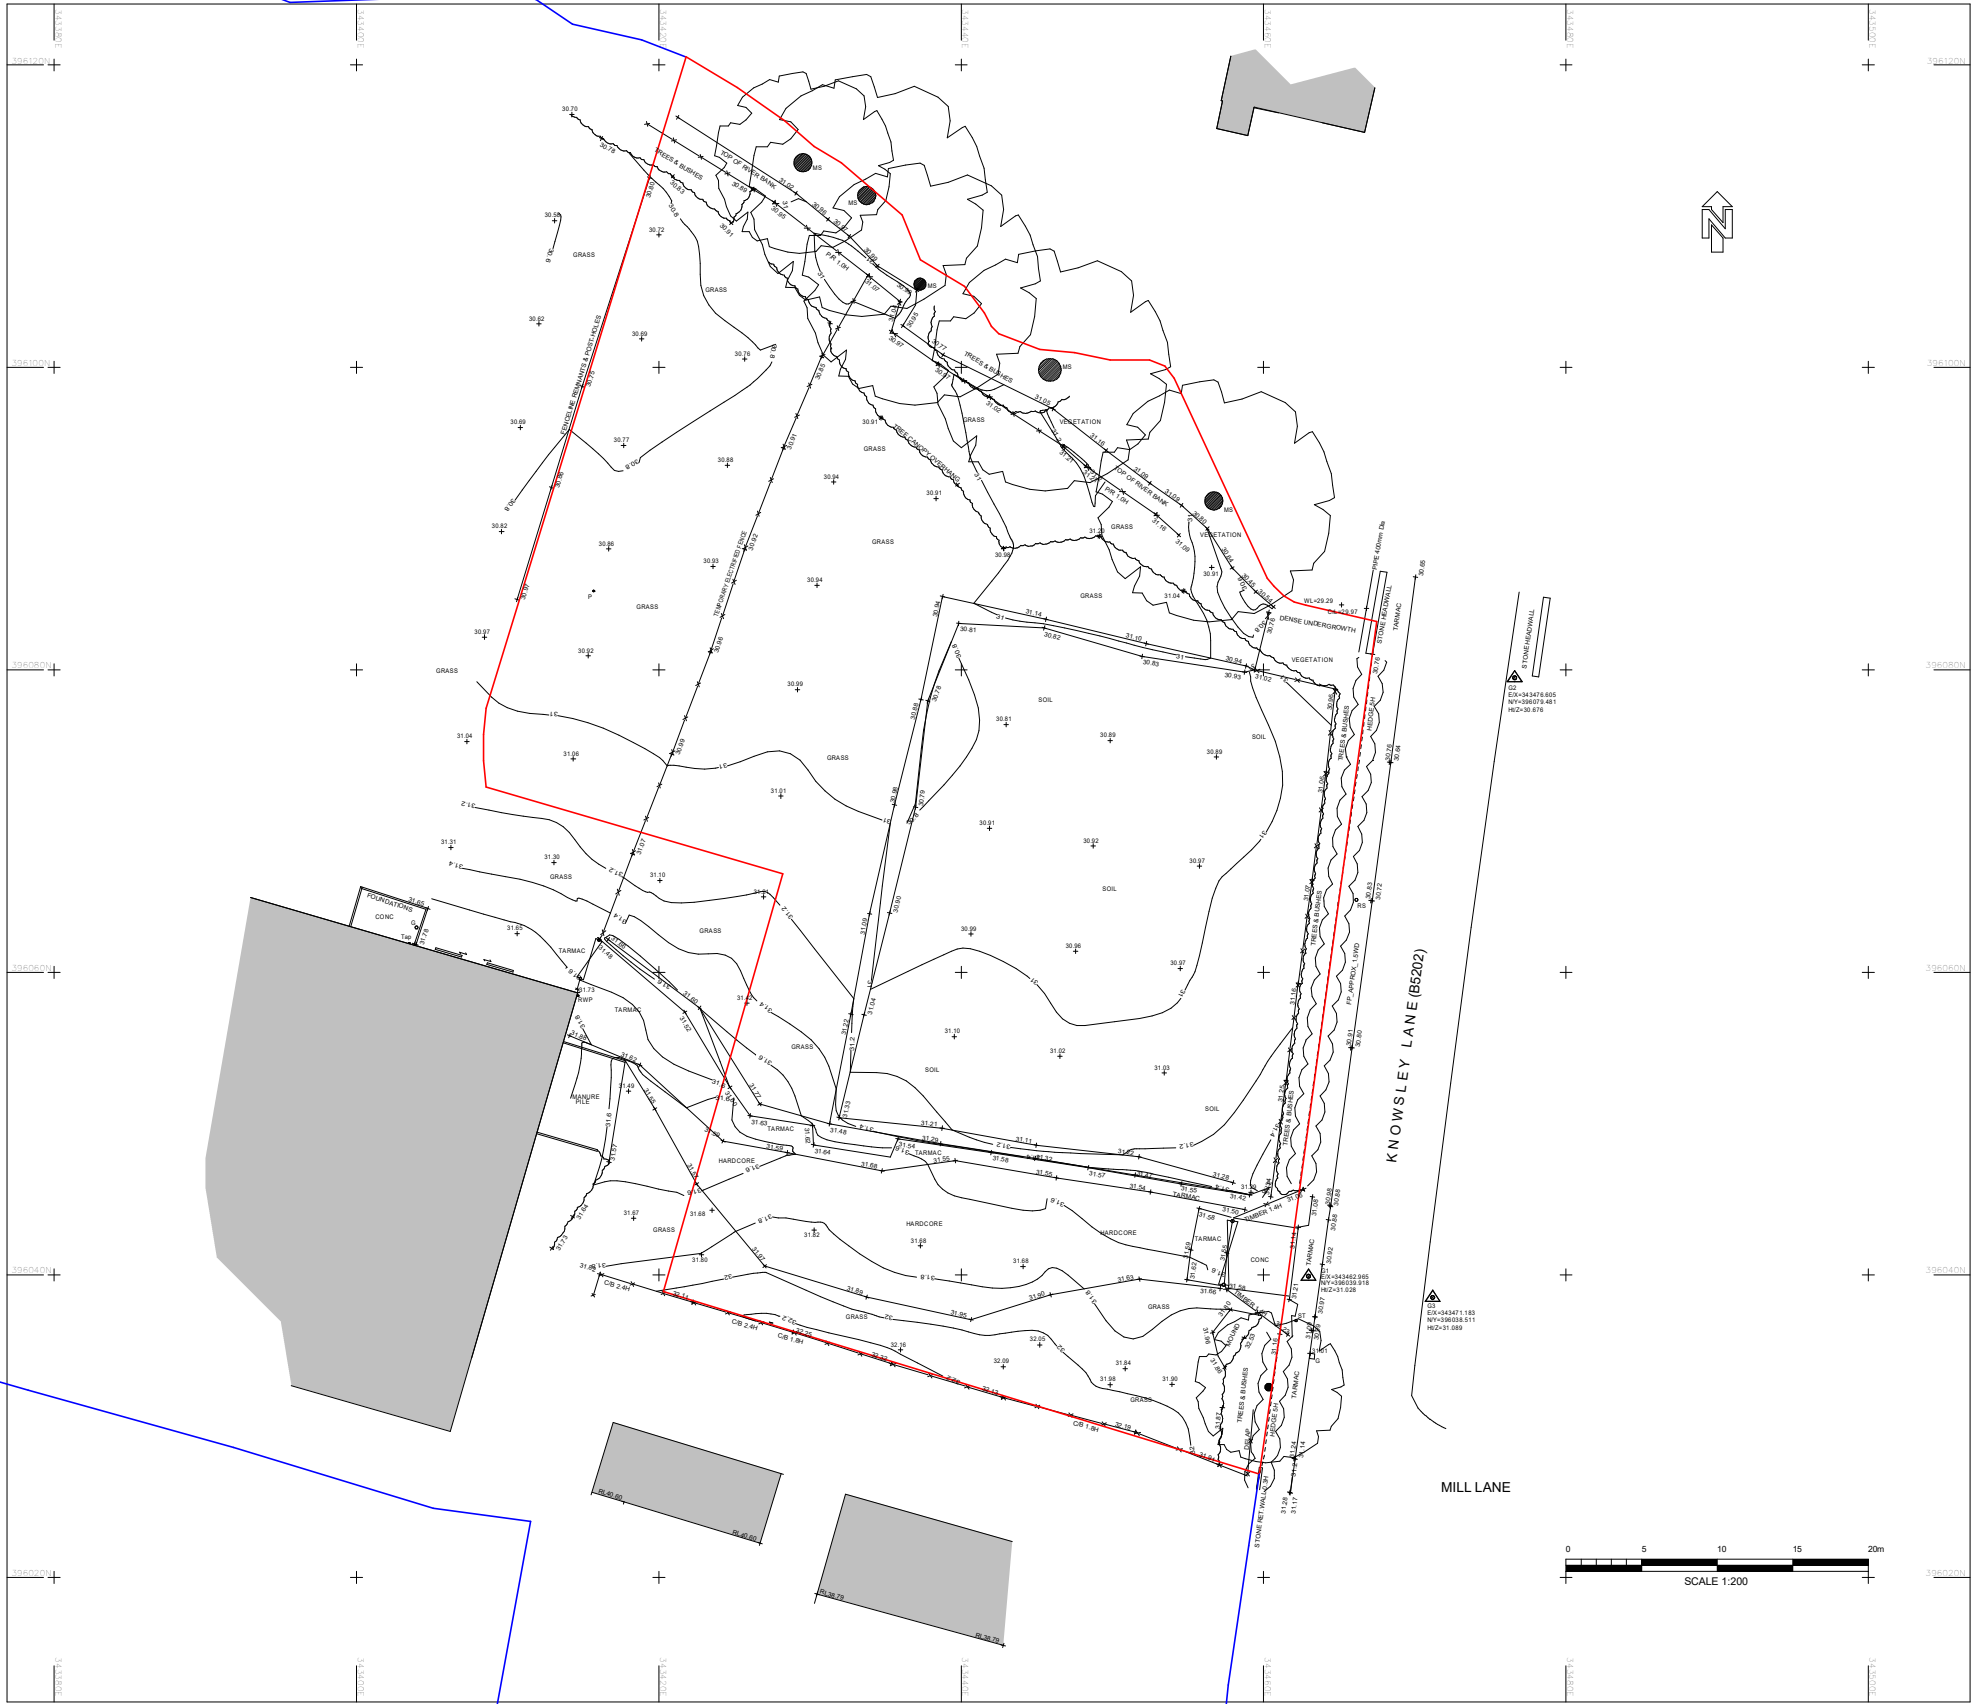

Rev	Description	Date
client: AT Contracting & Plant Hire Ltd.		
project: Knowsley Village Stables, Knowsley Lane, Prescott, L34 9ER		
project ref: A20230306		
drawing: Site Plan as Existing/ Topo		
status: TOWN PLANNING		
no.: A504		drawn: SDL
date: Dec 2023		scale @ A3: 1 : 500

S

D

L

architecture
sdl architecture ltd
e: info@sdlarchitecture.co.uk
w: www.sdlarchitecture.co.uk
t: 0151 7056639
m: 07792 310390

RIBA

Chartered Practice

