

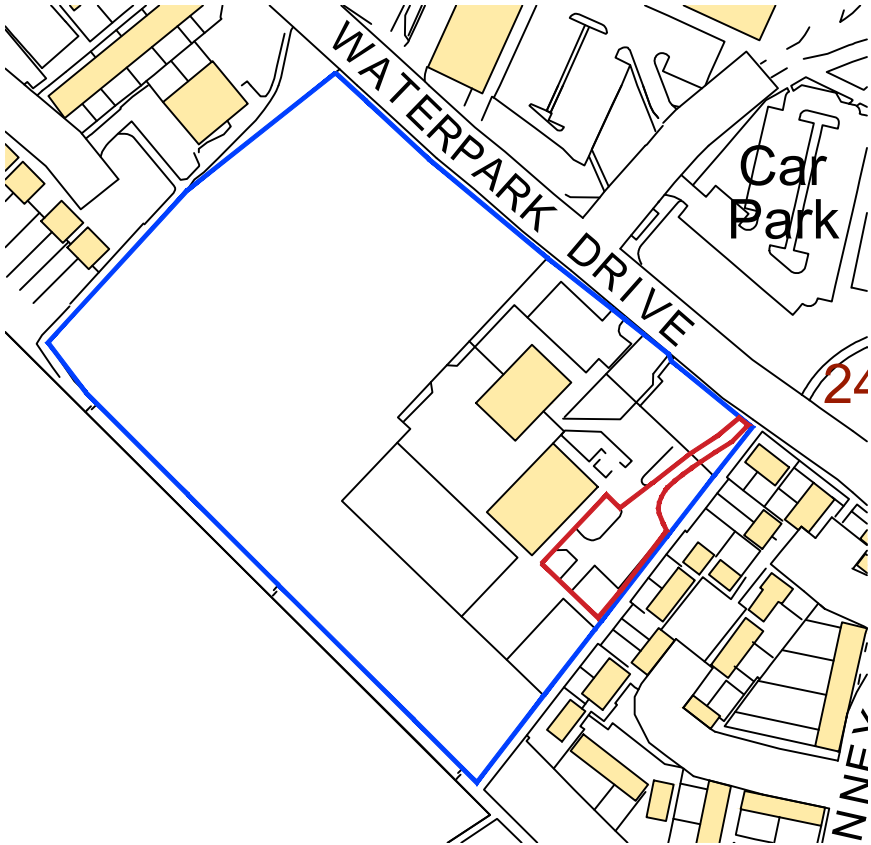


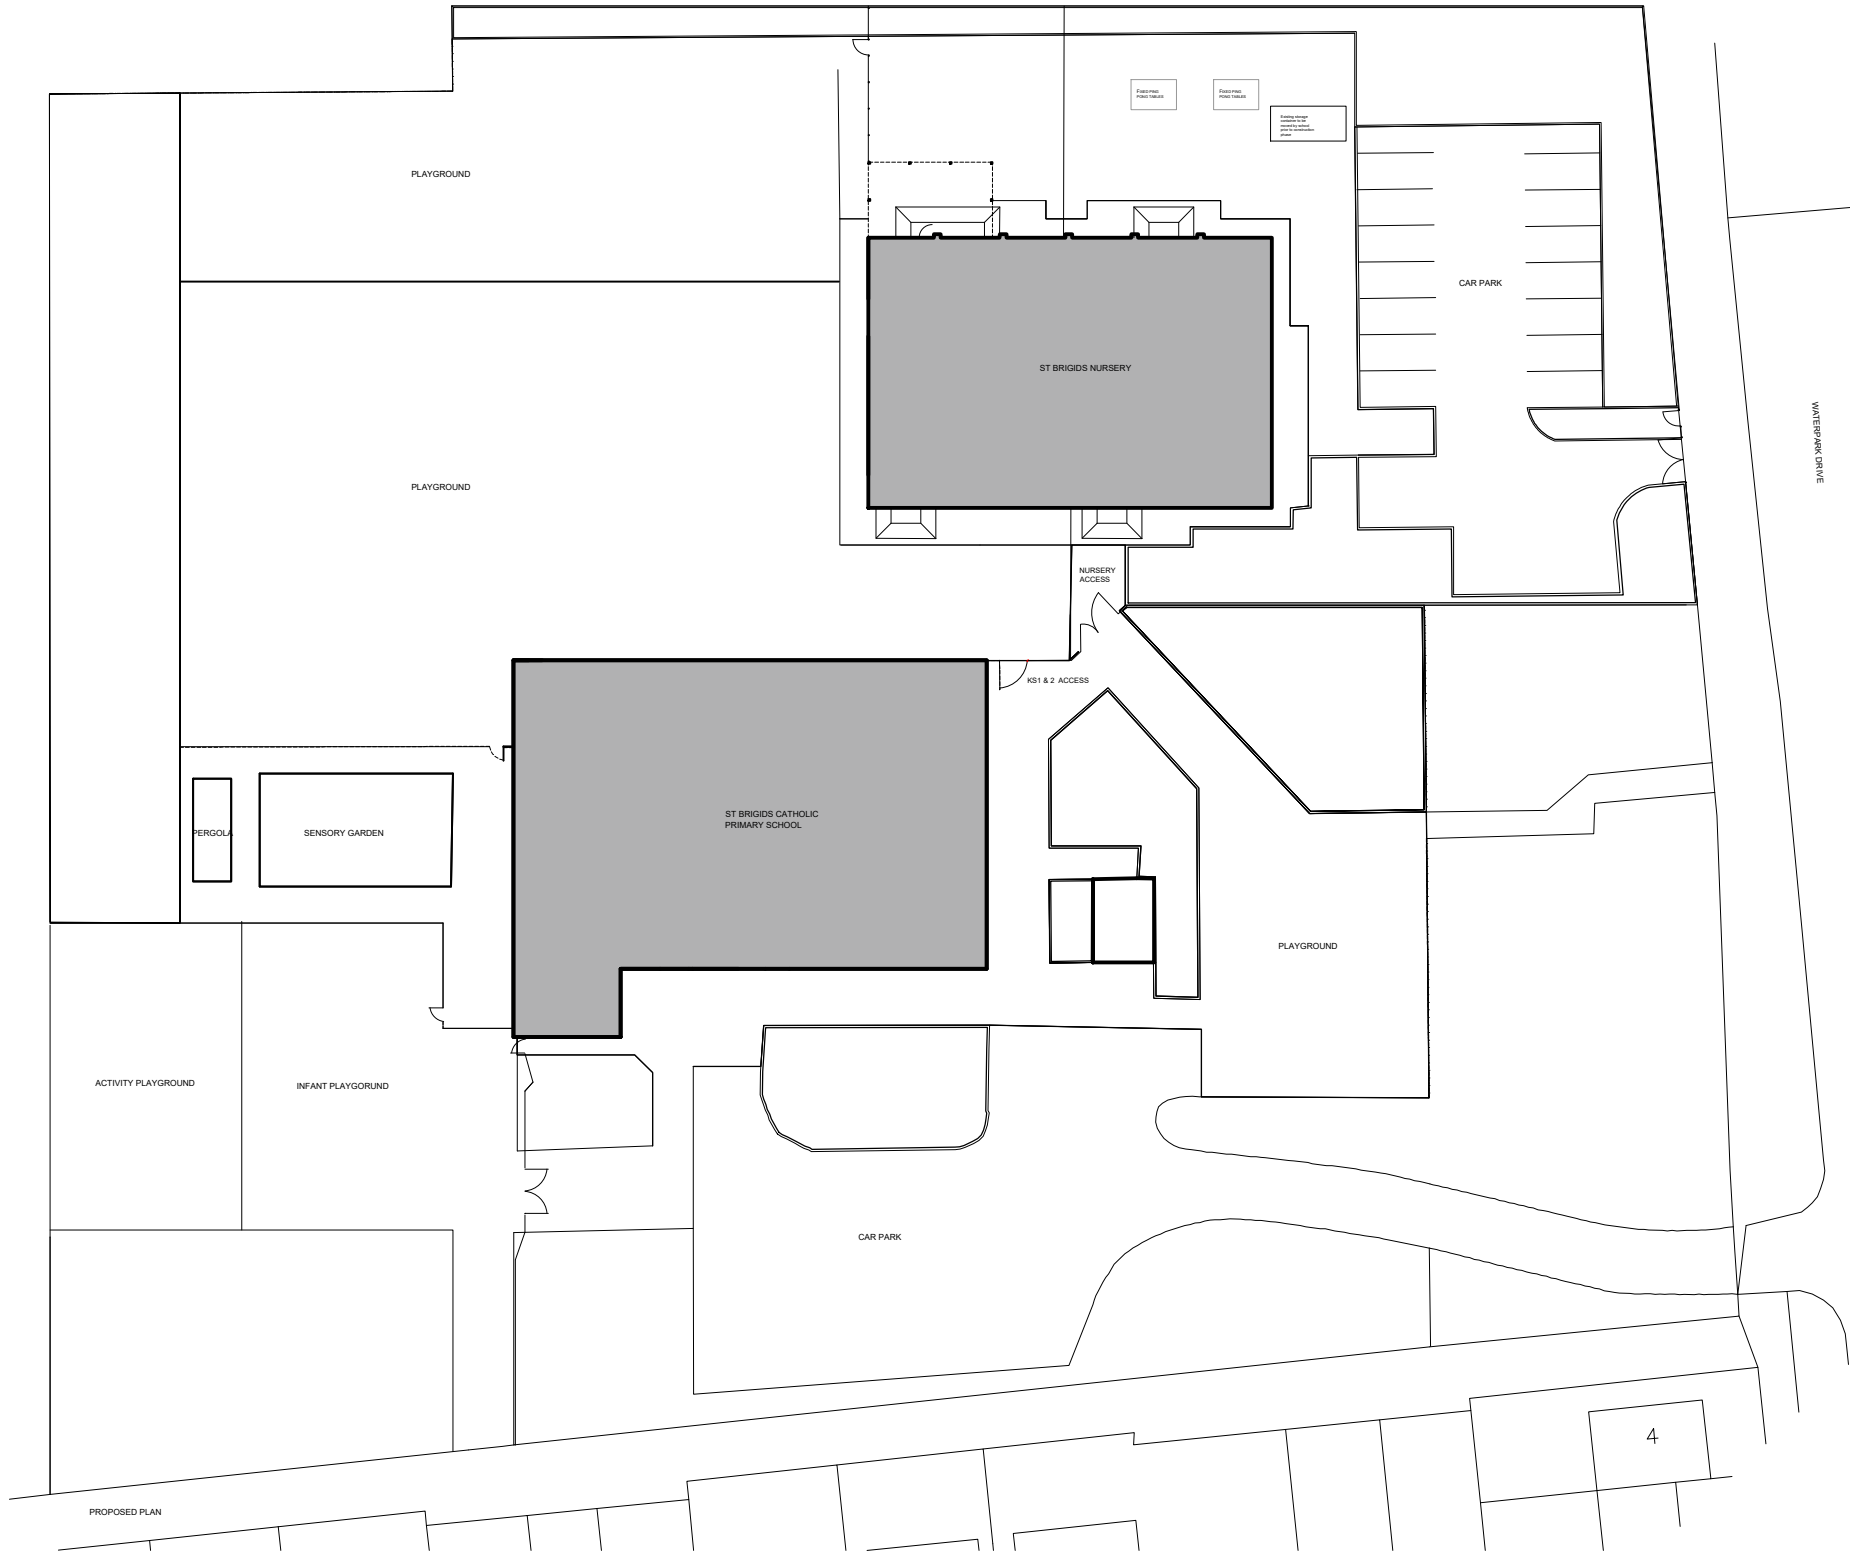

DRAWING KEY

- BOUNDARY
- SITE
- LOCATION OF WORKS

 

Rev	Amendments	Dwn	Ck	Date
STATUS		RIBA WS3		
PROPERTY & CONSTRUCTION CONSULTANTS CUNLIFFES Claire Court Oriel Road Bootle Liverpool L20 7AD Tel No: (0151) 944 2000 Fax No: (0151) 944 1025 E-mail: cs@cunliffes.com		Client Tuneside Ltd Project Title St Brigid's CPS Stockbridge Village L28 7RE DWG no. 7840-SBG-CUN-XX-XX-DR-A-1100		Drawing Title Existing Site Plan Drawn JF Date Oct 25 Checked MG SCALE 1:500 @ A3 STATUS S1 REVISION P01