

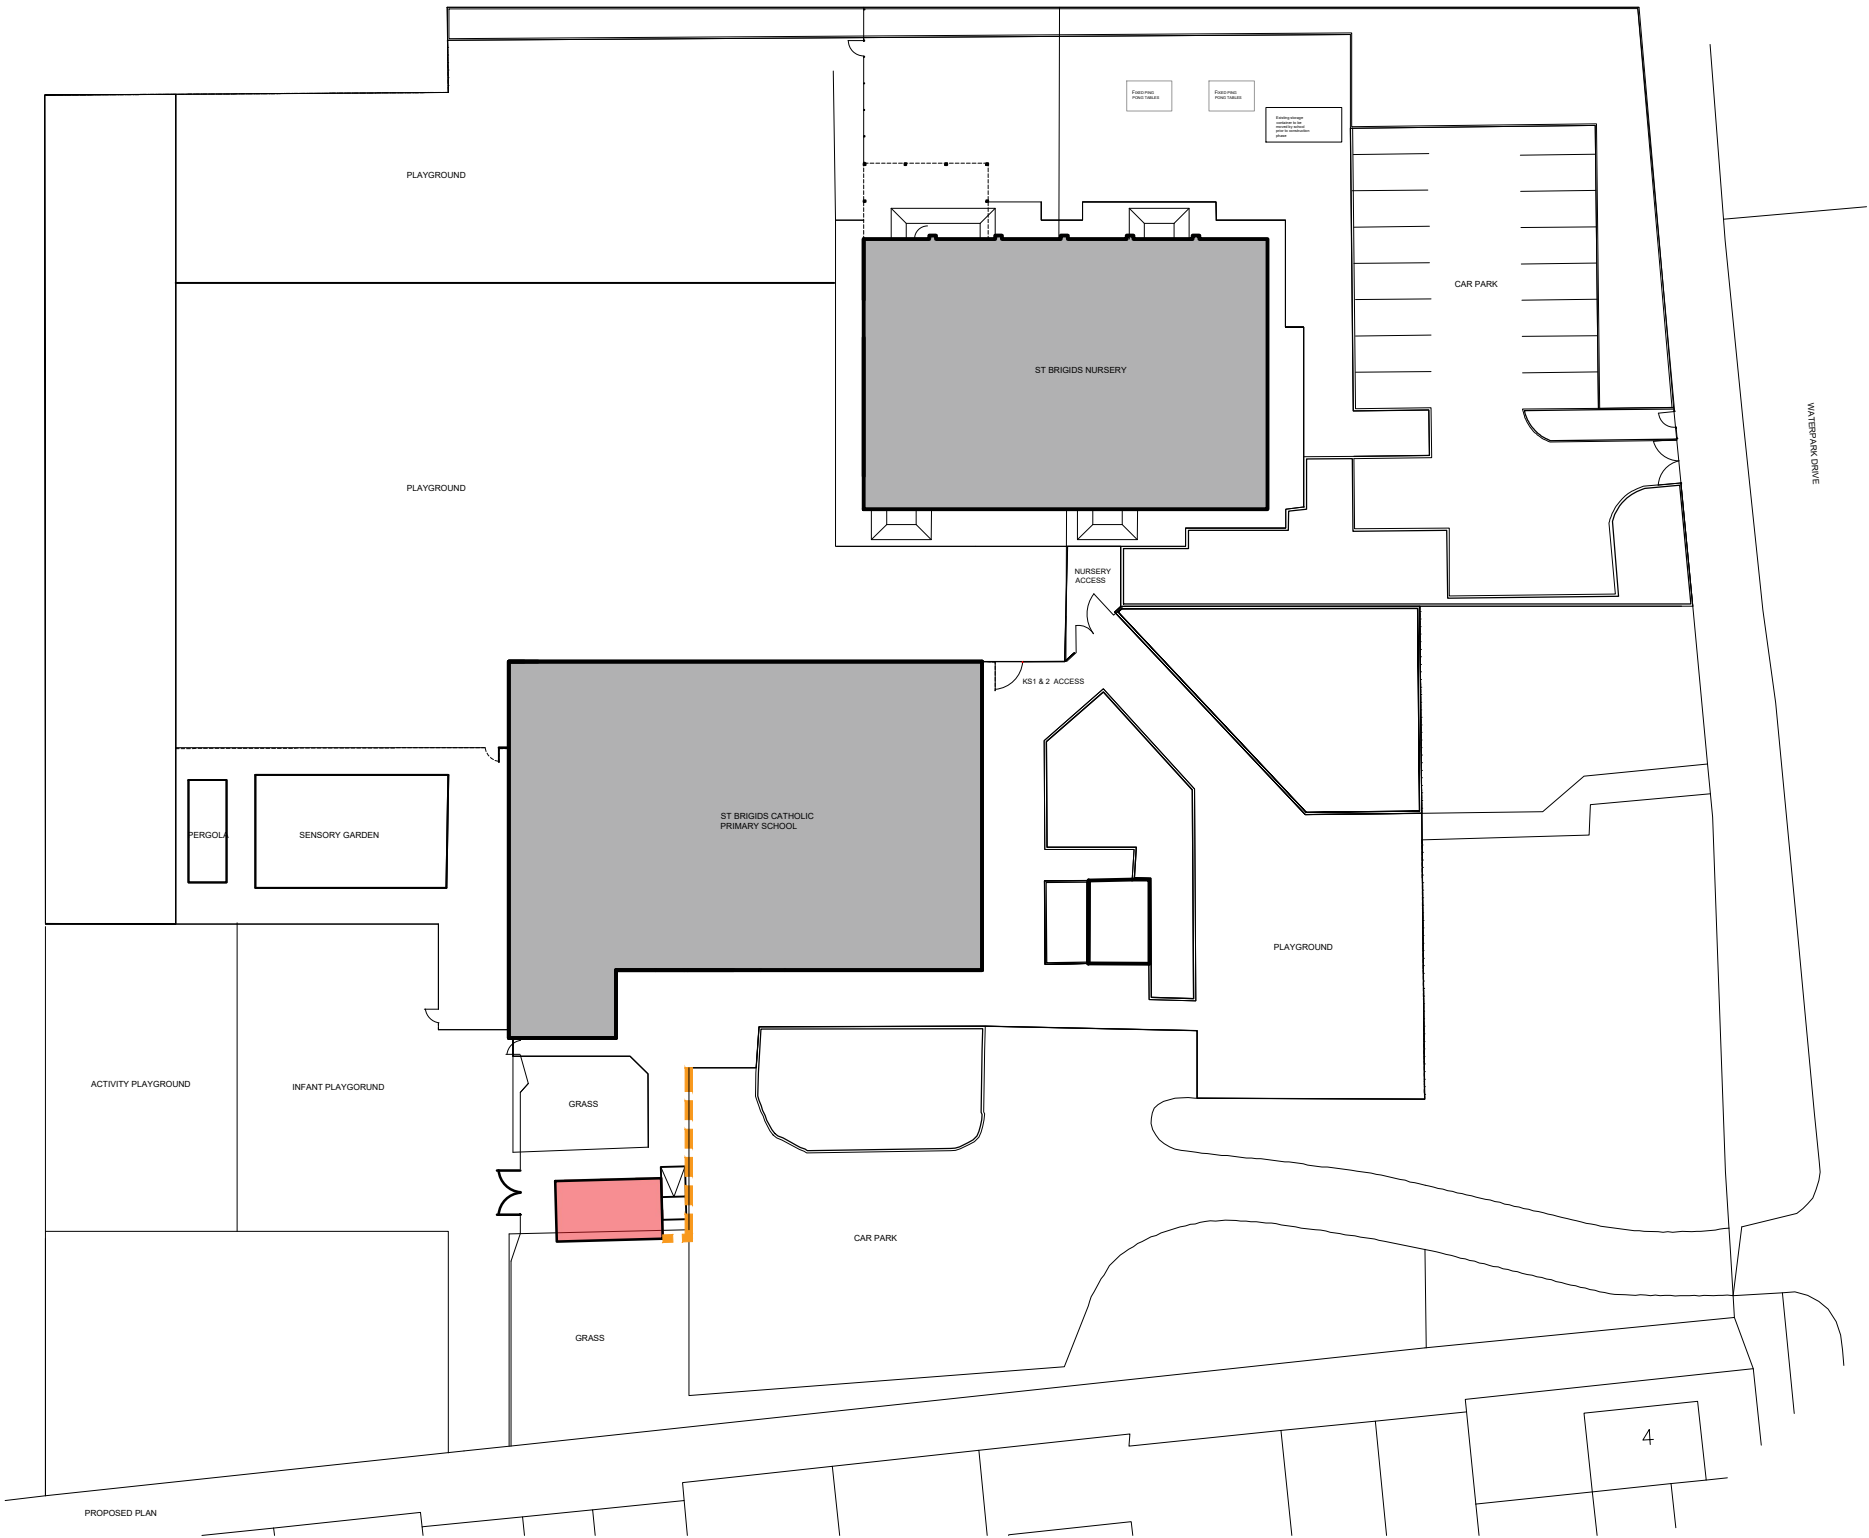


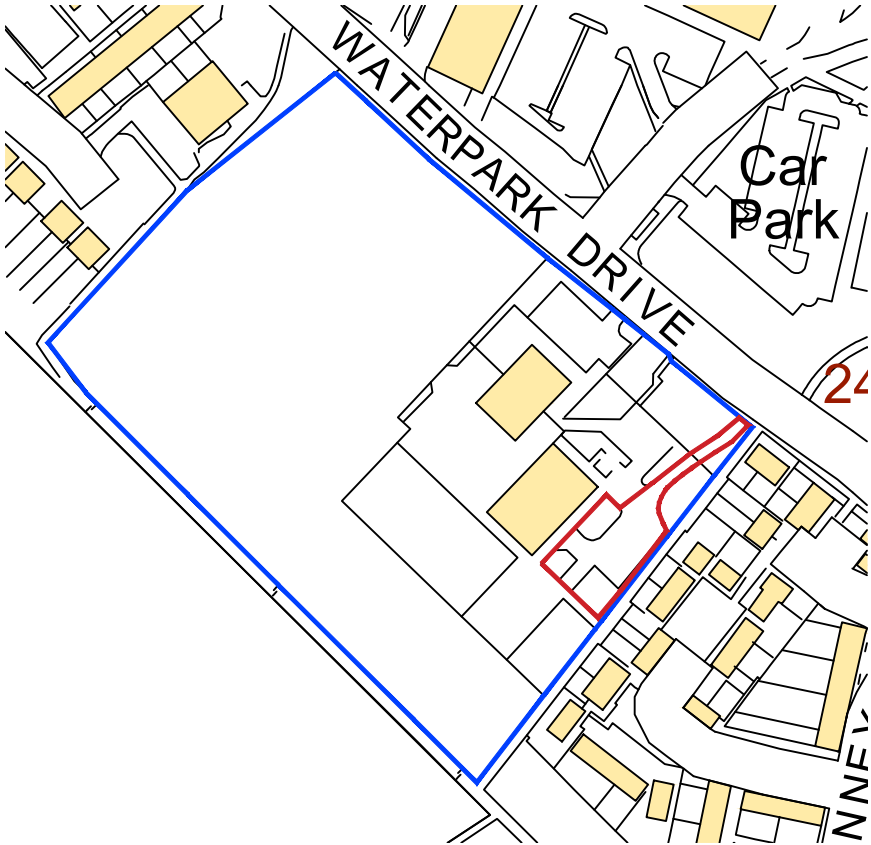

PROPOSED SITE PLAN 1:500 @ A3

 

LOCATION PLAN 1:2500 @ A3

DRAWING KEY

- BOUNDARY
- SITE
- LOCATION OF WORKS
- PROPOSED FENCING
- PROP. GARDEN ROOM

Rev	Amendments	Dwn	Ck	Date
STATUS		RIBA WS3		
PROPERTY & CONSTRUCTION CONSULTANTS		Client	Drawing Title	
CUNLIFFES		Tuneside Ltd	Proposed Site Plan	
PROJECT TITLE		Drawn	Date	Checked
St Brigid's CPS		JF	Oct 25	MG
Stockbridge Village		SCALE		
L28 7RE		1:500 @ A3		
DWG No.		STATUS	S1	REVISION
7840-SBG-CUN-XX-XX-DR-A-1200				P01