


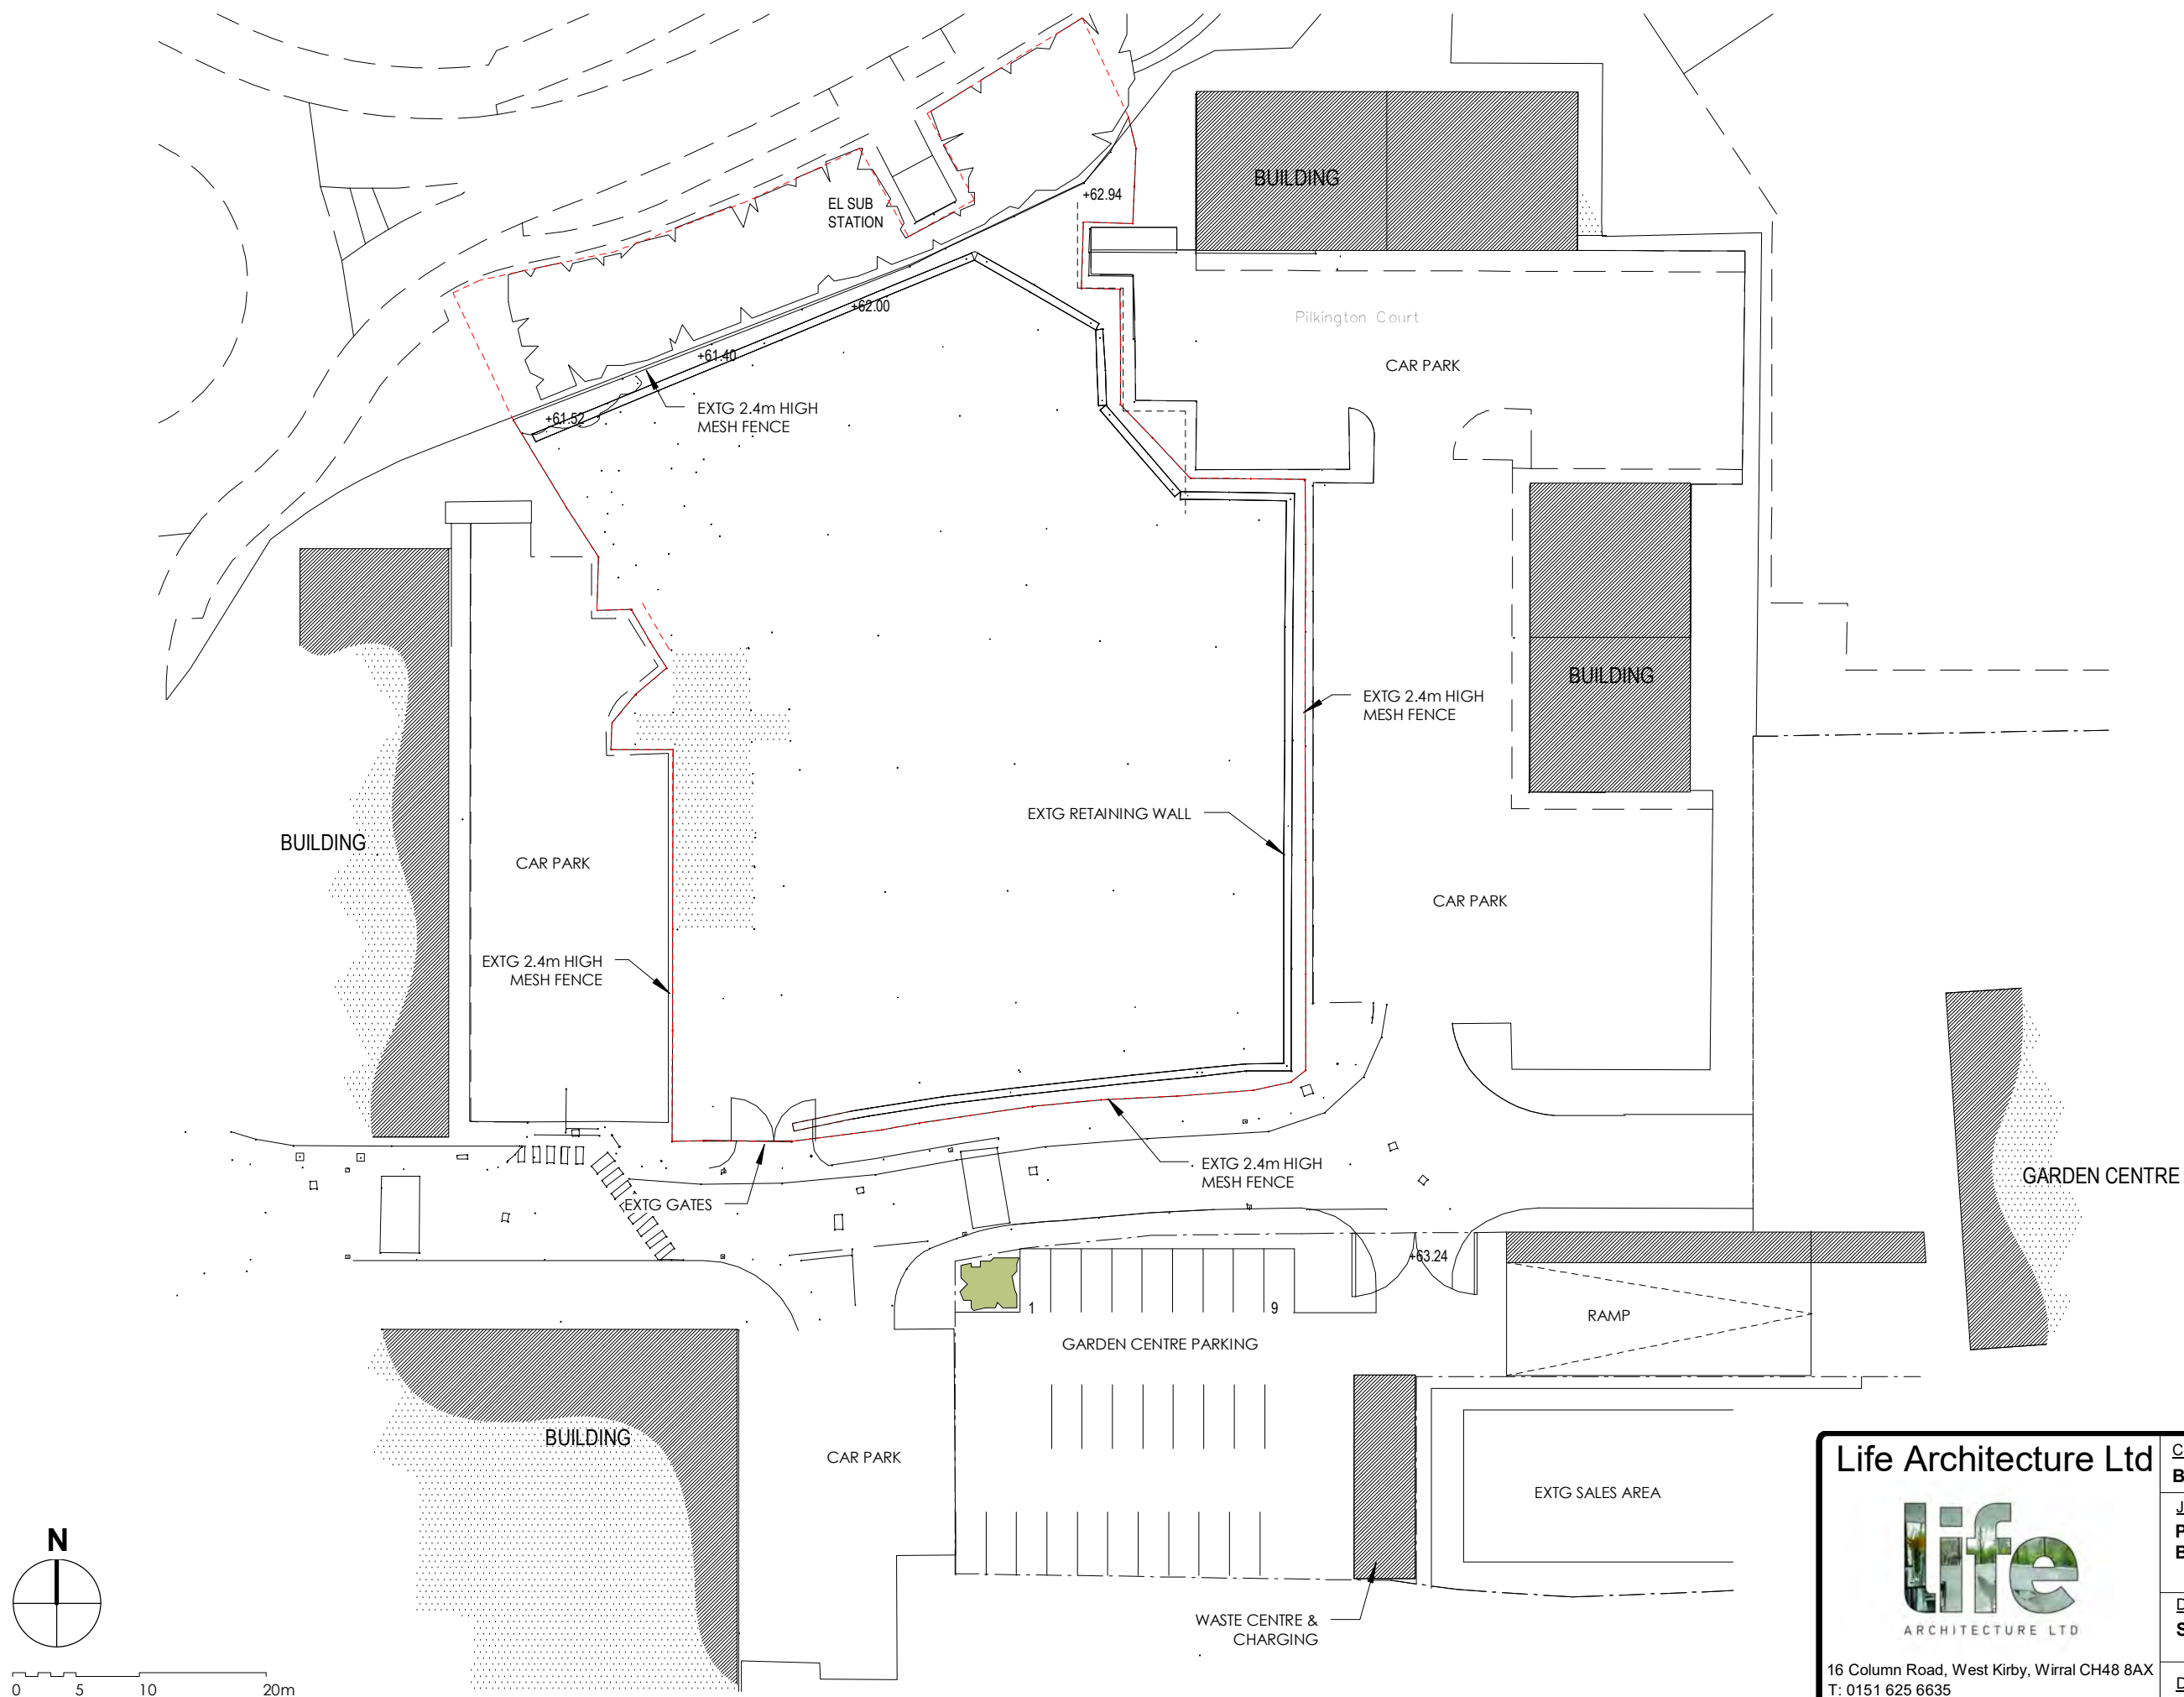

Life Architecture Ltd



ARCHITECTURE LTD

16 Column Road, West Kirby, Wirral CH48 8AX
T: 0151 625 6635
M: 07885 518 154
E: andrew@lifearchitecture.co.uk

Client: Beesley & Fildes			
Job Title: Proposed Offices & Storage Building			
Drawing Title: Site Plan as Existing			
Date: Apr 2024	Scale: 1 : 500	Rev:	Dwg No: PL02