


0 5 10 20m

Life Architecture Ltd

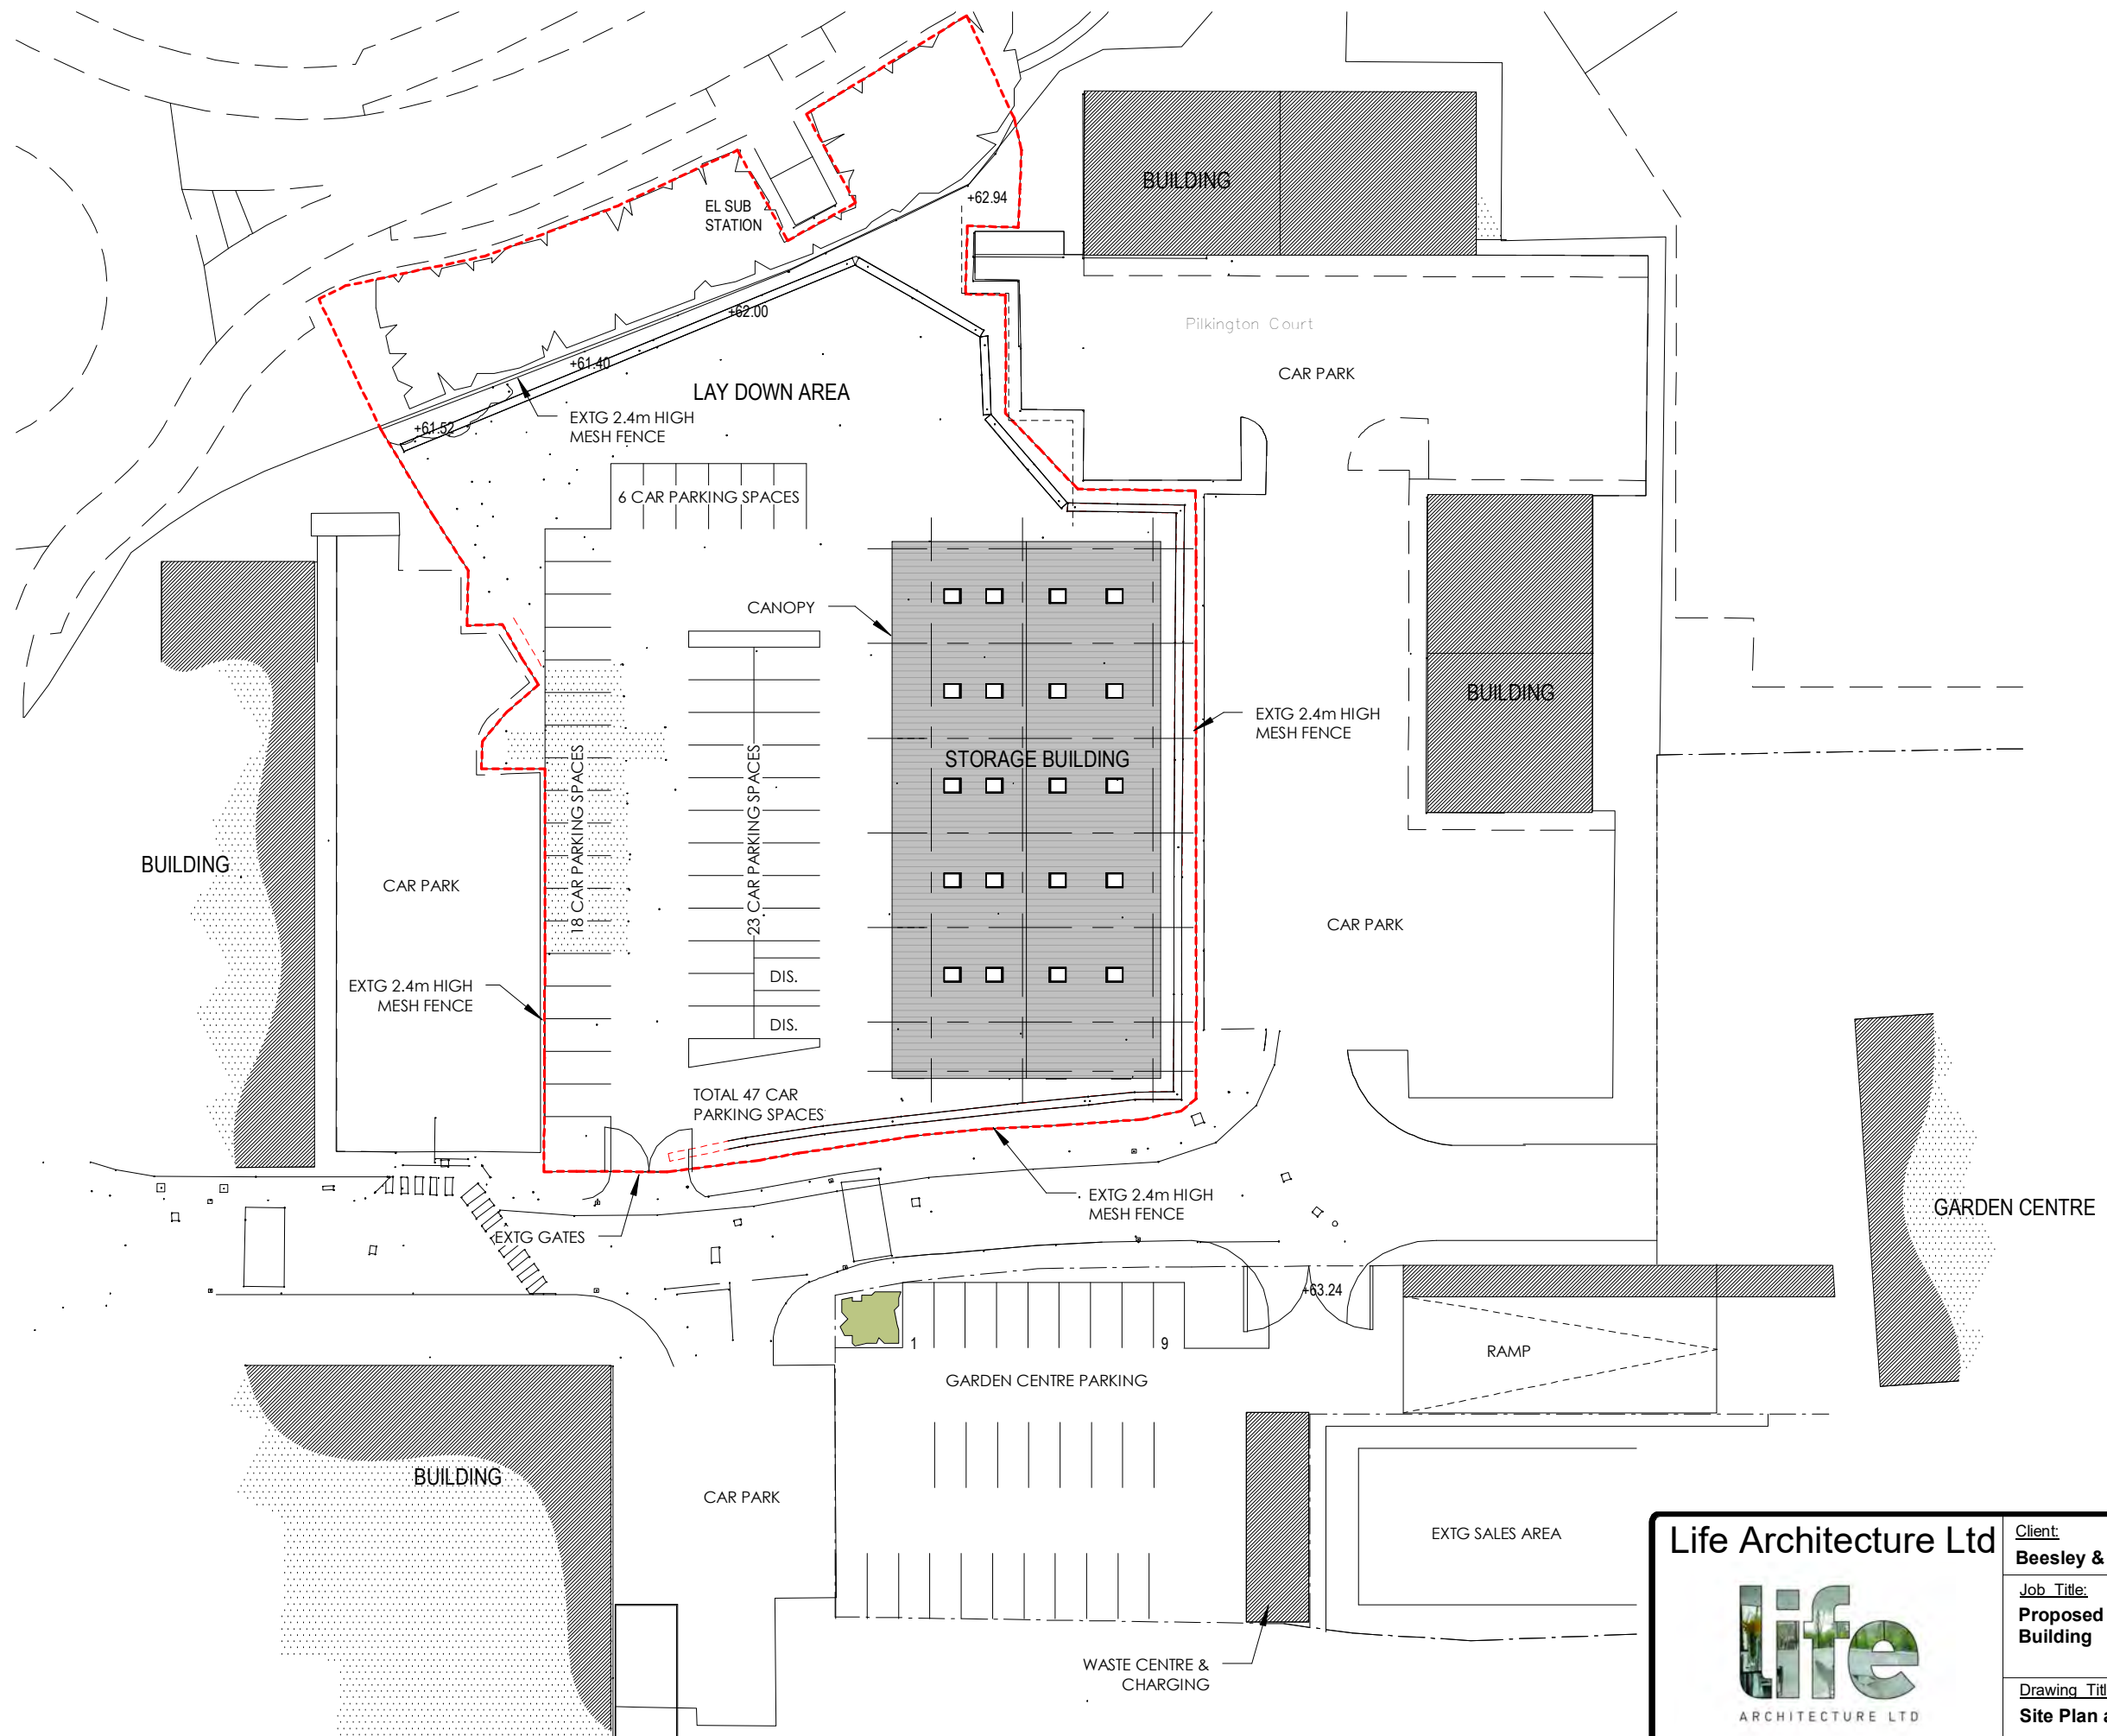

16 Column Road, West Kirby, Wirral CH48 8AX
T: 0151 625 6635
M: 07885 518 154
E: andrew@lifearchitecture.co.uk

Client: Beesley & Fildes			
Job Title: Proposed Offices & Storage Building			
Drawing Title: Site Plan as Proposed			
Date:	Scale:	Rev:	Dwg No:
Apr 2024	1 : 500		PL03