
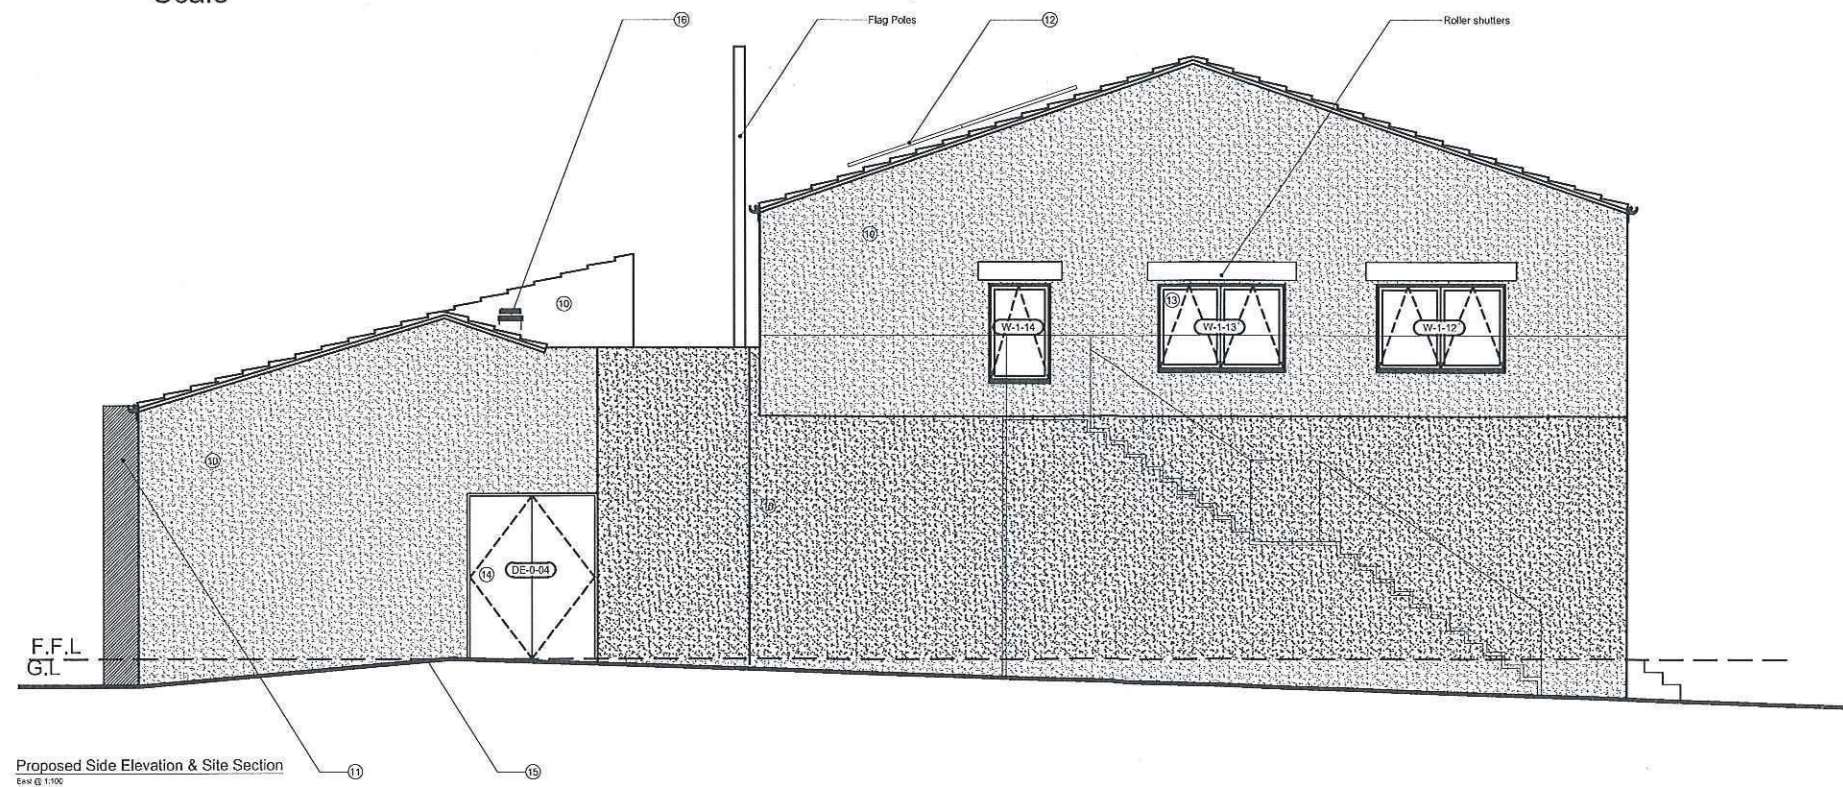
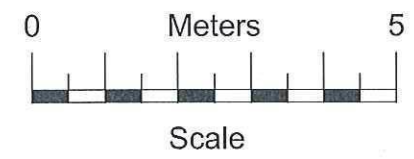


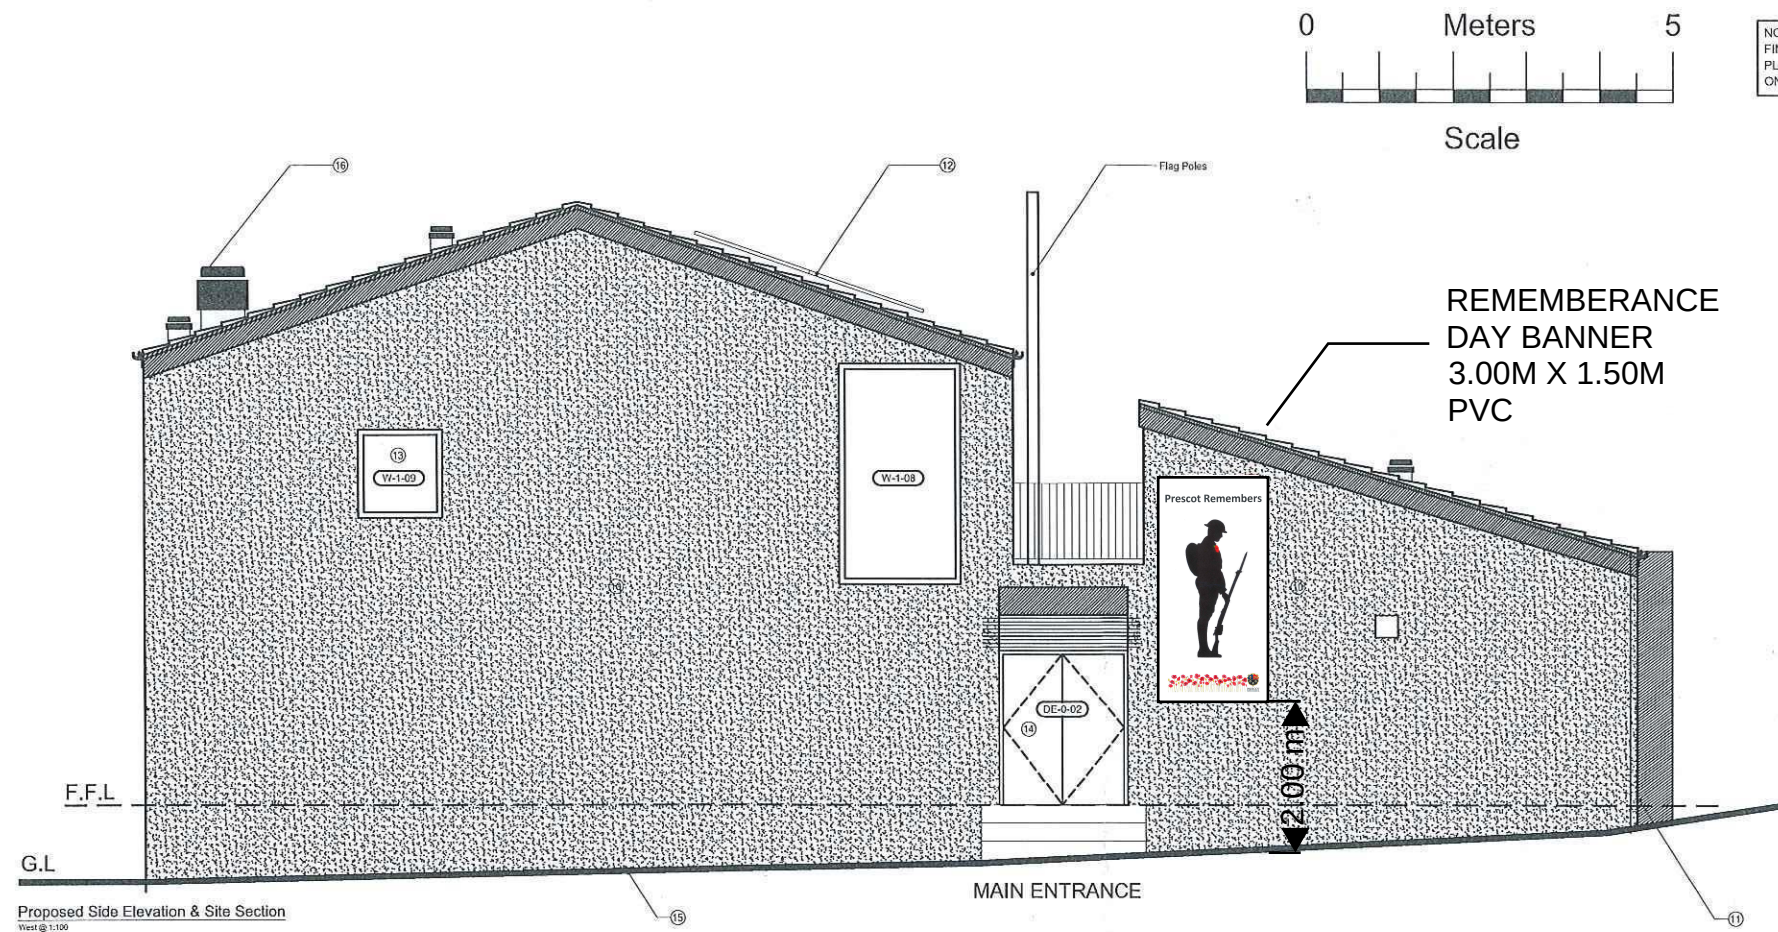

Notes:
Dimensions are not to be scaled from this drawing, all discrepancies on this drawing are to be reported to the architect.
This drawing and design is copyright of ARKHibuild Ltd and must not be copied or reproduced without prior approval and consent.
Do not modify any element of this CAD drawing.
Drawing only to be used for the purposes it was issued for.

No	Design Risk Register

- Materials Key**
- Existing facing brick to be cleared off and repointed where necessary.
 - Existing vents to be cleaned off or replaced/blocked up where necessary.
 - Existing roof replaced with Redland Stonewall tiles with associated dry verge and ridge systems.
 - Existing painted timber windows removed and replaced with aluminium windows.
 - Existing steel doors removed and replaced with new steel doors.
 - Existing fence removed and replaced with new fence.
 - Existing low level brick wall demolished and rebuilt to a minimum of 2 bricks above external ground level.
 - Existing gutters and RWP pipes removed.
 - Existing hard landscaping.
 - Proposed render to be STO Silco K1.5 through colour render on 90mm insulation mechanically fixed to existing masonry. Colour: Natural White.
 - Proposed polyester powder coated steel feature bands, with plywood backing to lower level for impact protection. Colour: Anthracite Grey RAL 7016.
 - Proposed PV panels.
 - Proposed windows (See window schedule for detailed information) Colour: RAL 7016 (Anthracite Grey).
 - Proposed doors (See external door schedule for detailed information) Colour: RAL 7016 (Anthracite Grey).
 - Proposed hard landscaping.
 - Proposed vents to M&E detailed design and drawings.
 - Proposed gutters and RWP to be RAL 7016 (Anthracite Grey) if exposed. All SVP pipes to M&E detailed design and drawings.

Rev	Date	Revision Notes
C	08/12/13	Key updated to suit external works agreed with client and planning.
B	18/08/13	Construction Issue.
A	23/03/13	Amended as per latest plans.

Project
Prescot Town Hall, The Fusilier
1 Warrington Road, Prescot L34 5QX

Client
Prescot Town Council

Contractor

ARKHibuild Ltd
architects + builders
www.arkhibuild.com

Drawing Title
Proposed Side Elevations
& Site Sections

Job No	Date (Year/Month)	Scale@A3
AB_12076	11/2012	1:100 @ A3

Status
CONSTRUCTION ISSUE

Drawing No	Origin	Zone	Level	Type	Content	Sequential	Rev
003							