




Bollard Type 1 - Impact protection
Steel posts, 1100mm high.
Concrete filled, stainless steel.
Bolted to concrete hardstand.



Bollard Type 2 - Impact protection
Steel posts, 1100mm high.
Concrete filled, marker painted.
Bolted to concrete hardstand.

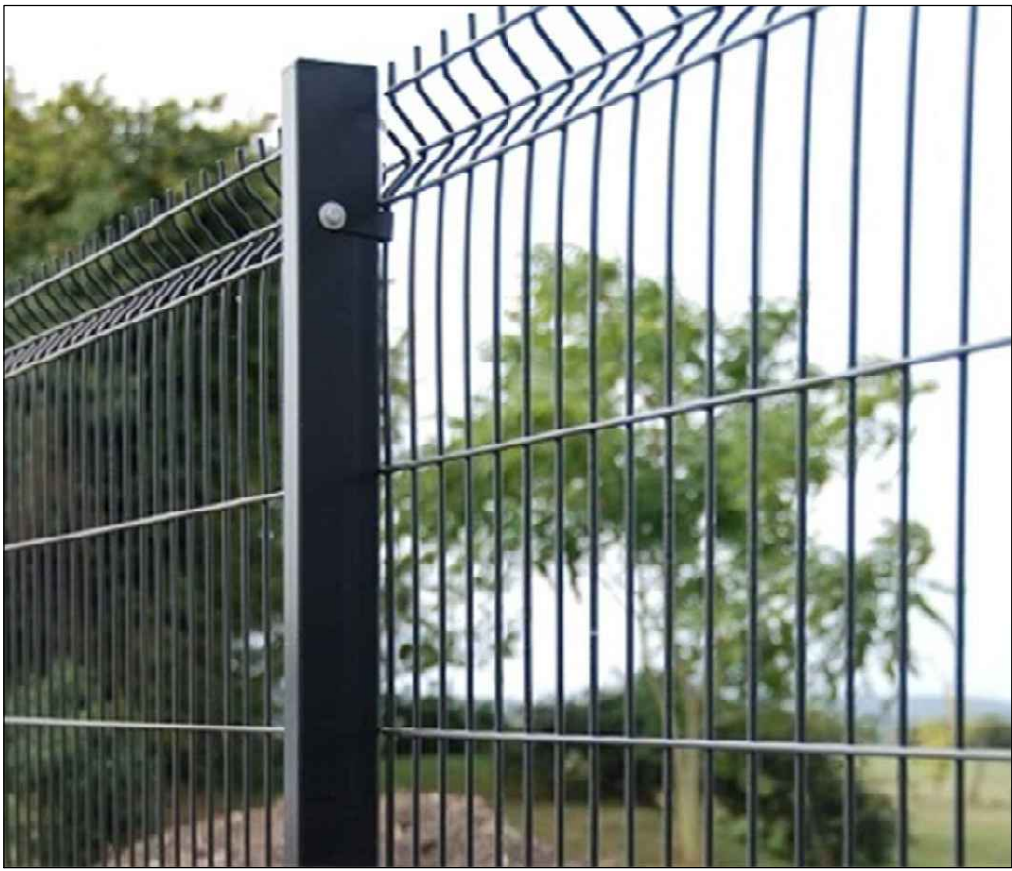

Fence Type 2 - Steel Mesh Fencing
2.4m / 4.2m high steel mesh fence.




Gate Type 1 - Vehicle Access
Double leaf swing vehicle access style matched to fencing. Manual operation, fitted with drop bolts and lockable sliding latch.



Safety Kerbing - Impact Protection
Containment safety kerbing. Precast concrete units (Trief / Titan system or similar).



Barrier - Crash Protection
Flexi-post system, galvanised finish, fish-tail ends painted yellow. Combined guard/handrail system at dock retaining walls (Armco or similar).

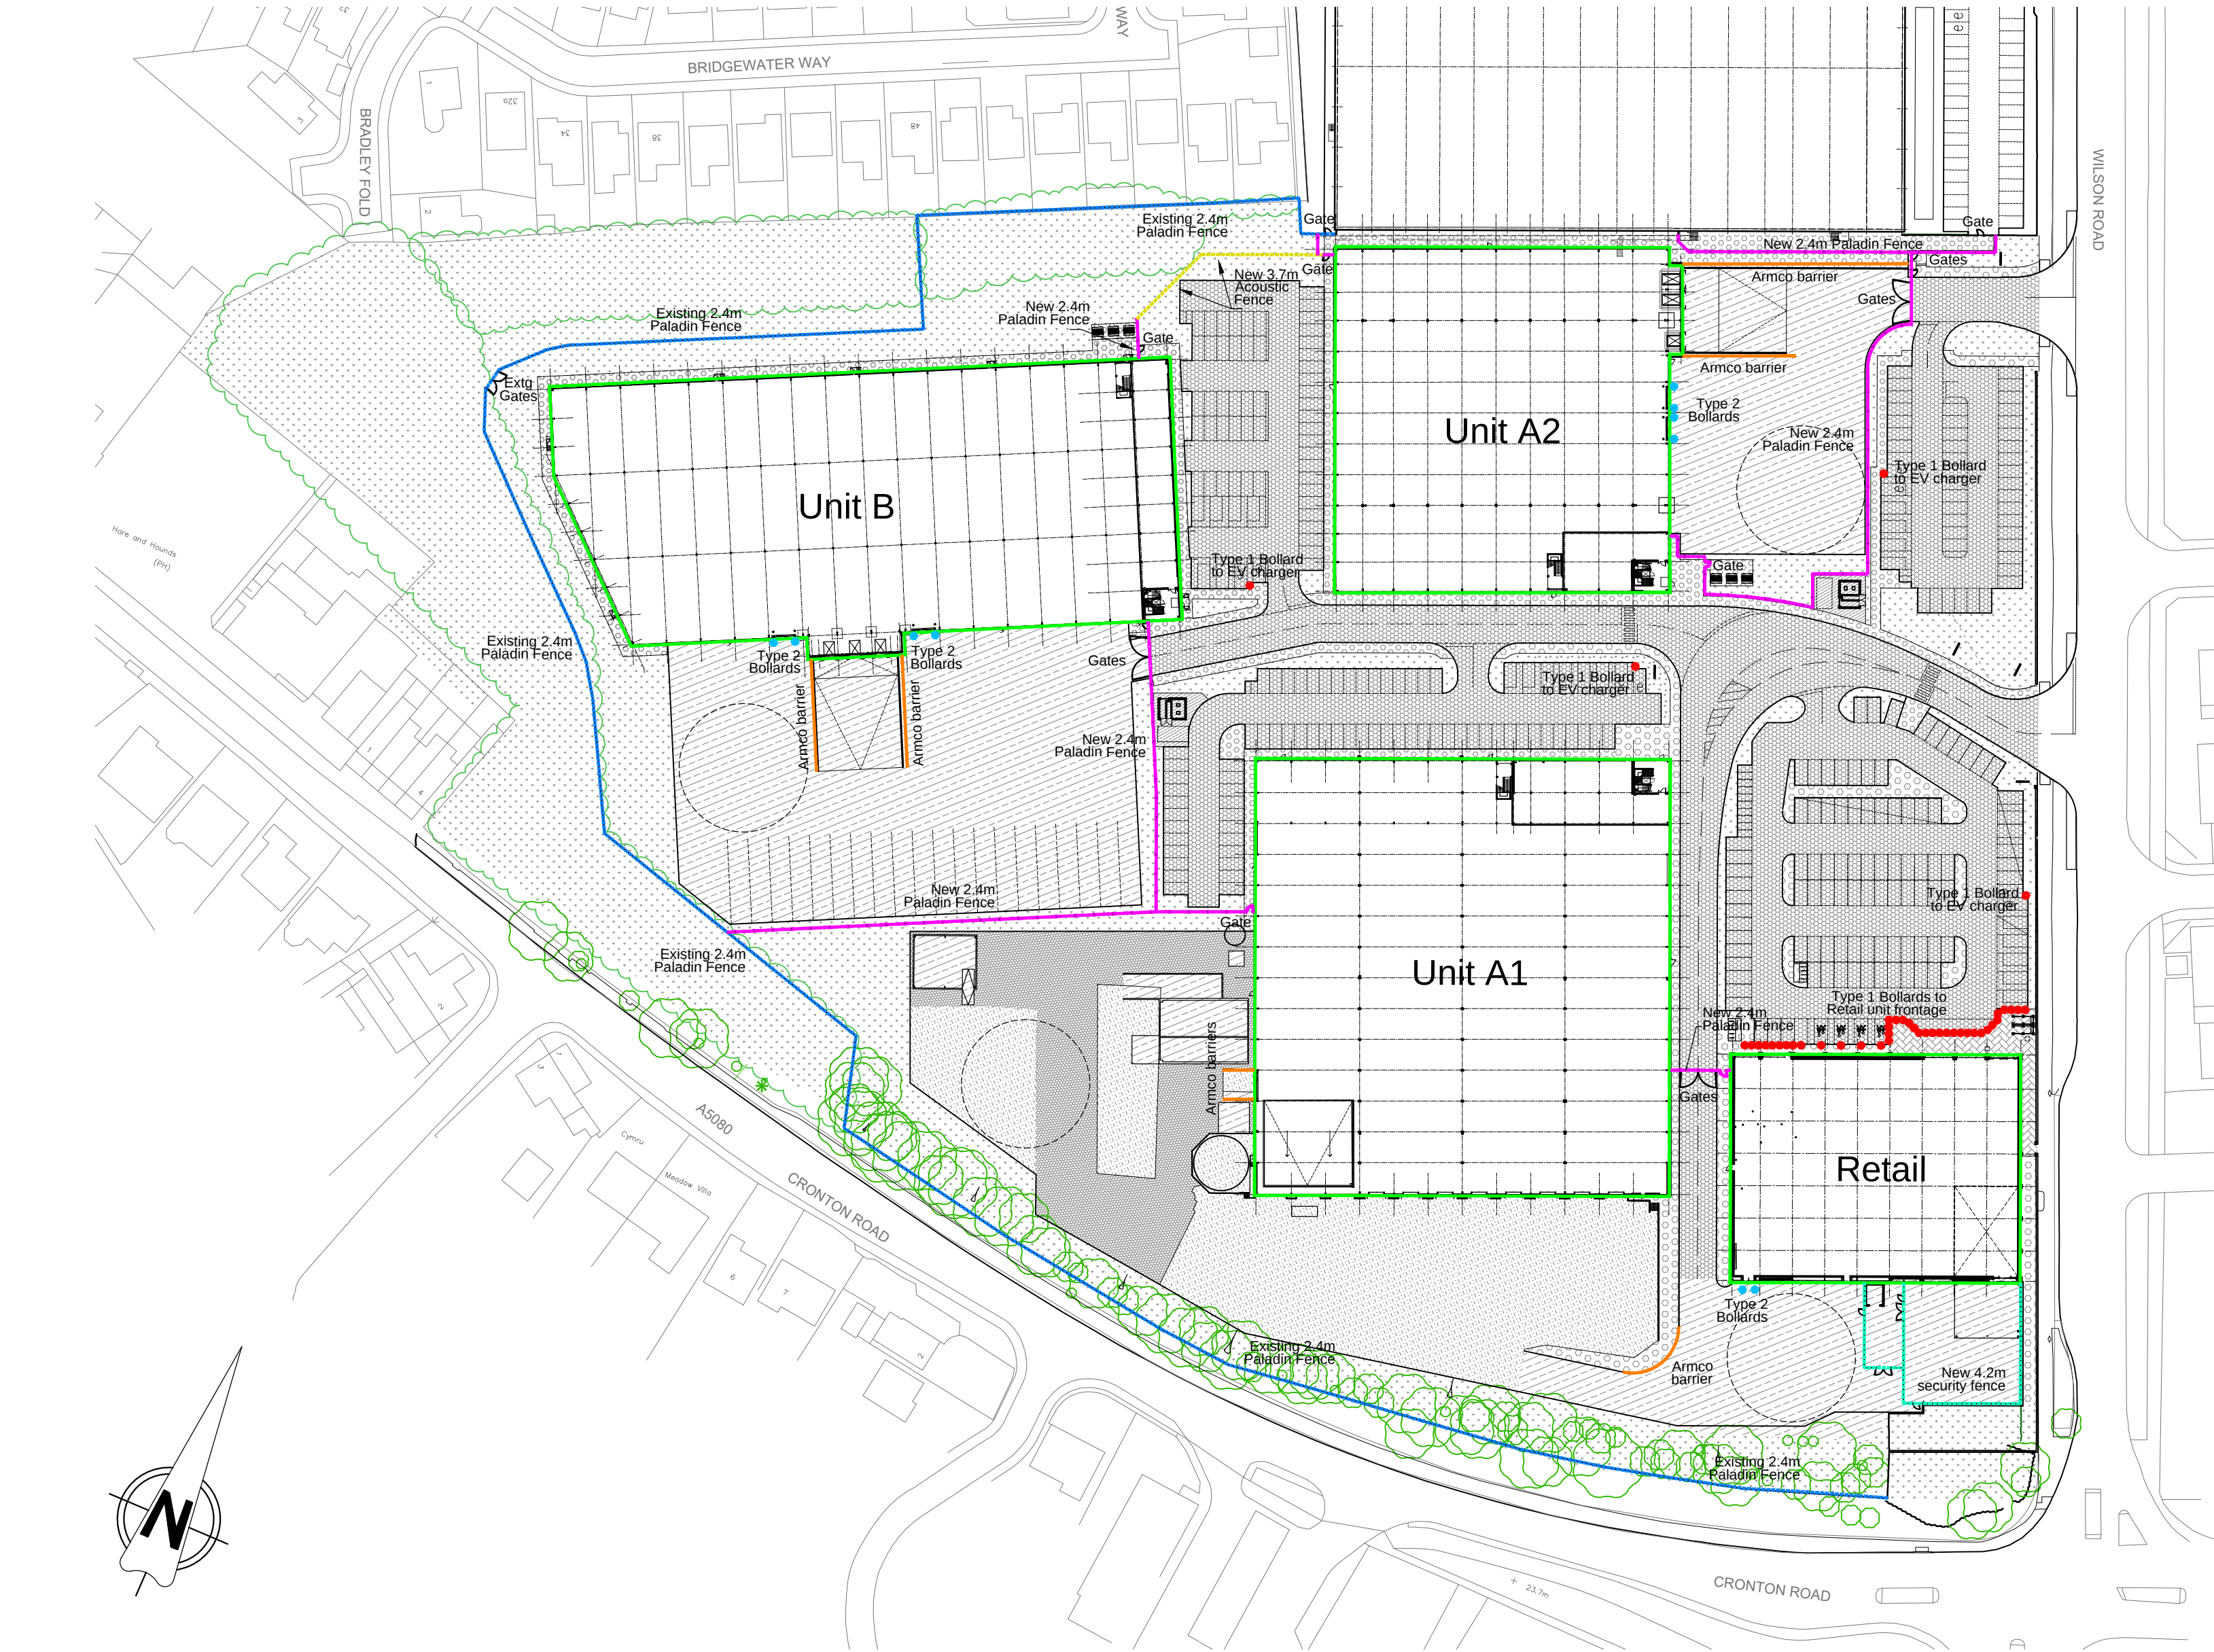

External Finishes Legend

- Proposed Brushed Concrete to Engineers Detail
- Existing Brushed Concrete Made Good as Necessary to Engineers Detail
- Block Paving
- Proposed Bitmac Footpath
- Proposed Bitmac Road / Car Park to Engineers Detail
- Existing Bitmac Yard Planed & Re-surfaced to Engineers Detail
- Landscaping
- Building Footprint
- Crash protection (Armco or similar)
- 4.2m high security perimeter fencing
- 2.4m high security perimeter fencing
- 3.7m high acoustic timber fencing
- existing perimeter fencing
- Bollard Type 1
- Bollard Type 2



Acoustic Fencing
3.7m high acoustic timber fencing.

notes

this drawing and design is the copyright of aja architects and must not be reproduced in part or in whole without prior written consent. contractors must verify all dimensions on site before commencing work or preparing shop drawings if in doubt ASK.

Where this drawing contains any Ordnance Survey mapping material, it has been reproduced under license number 100052278.
Ordnance Survey © Crown copyright

B	26.06.2026	Acoustic fencing arrangement updated. External finishes updated.	aro
A	12.05.2025	Fencing updated to suit site plan updates. Acoustic fencing type added.	ks
no.	date	revision	by



aja architects
1170 Elliott Court
Herald Avenue
Coventry Business Park
COVENTRY CV5 6UB
T: 024 7625 3200
E: aja@aja-architects.com
W: www.aja-architects.com
AJA Architects is the trading style of AJA Architects Consulting Limited (a limited company no. 10692793) and AJA Architects LLP (a limited liability partnership registered in England No. OC381711).

client

project

Wilson Road, Huyton
Liverpool

drawing

PLANNING
Site Plan
External Works

scale 1:1000 @ A1 drawn ks

checked aro date 03/03/2026

no

7182 - 602 Rev B

