




FORMER POST OFFICE, HUYTON No. 461


ARCHITECTURAL EMPORIUM Ltd
EMAIL: mail@architectural-emporium.co.uk
WEB: www.architectural-emporium.co.uk
ADDRESS: 13 Hope St, Liverpool, L1 9BQ
PHONE: +44 (0)151 363 0000

0 1 2 5 1:100

- - - Application Site Boundary

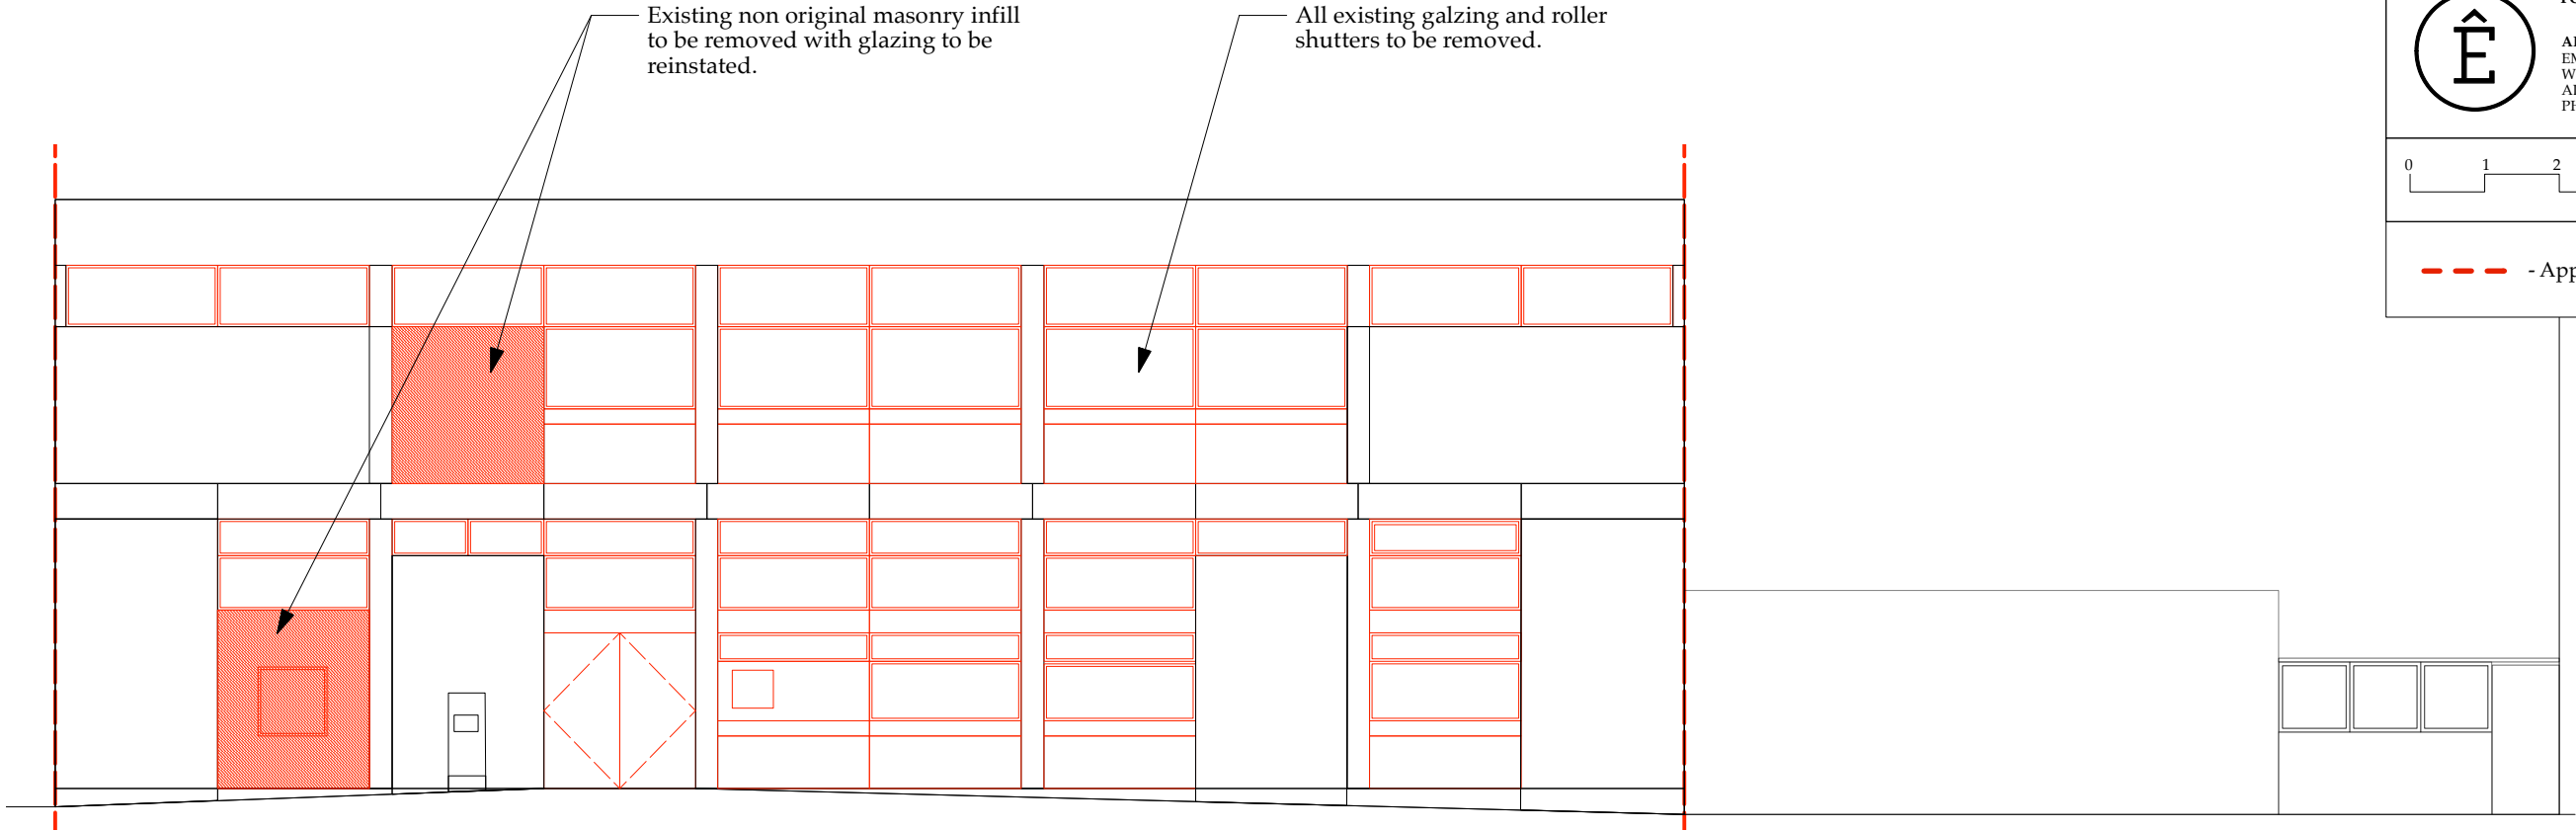

DEMOLITION FRONT ELEVATION (DERBY ROAD) | 1:100

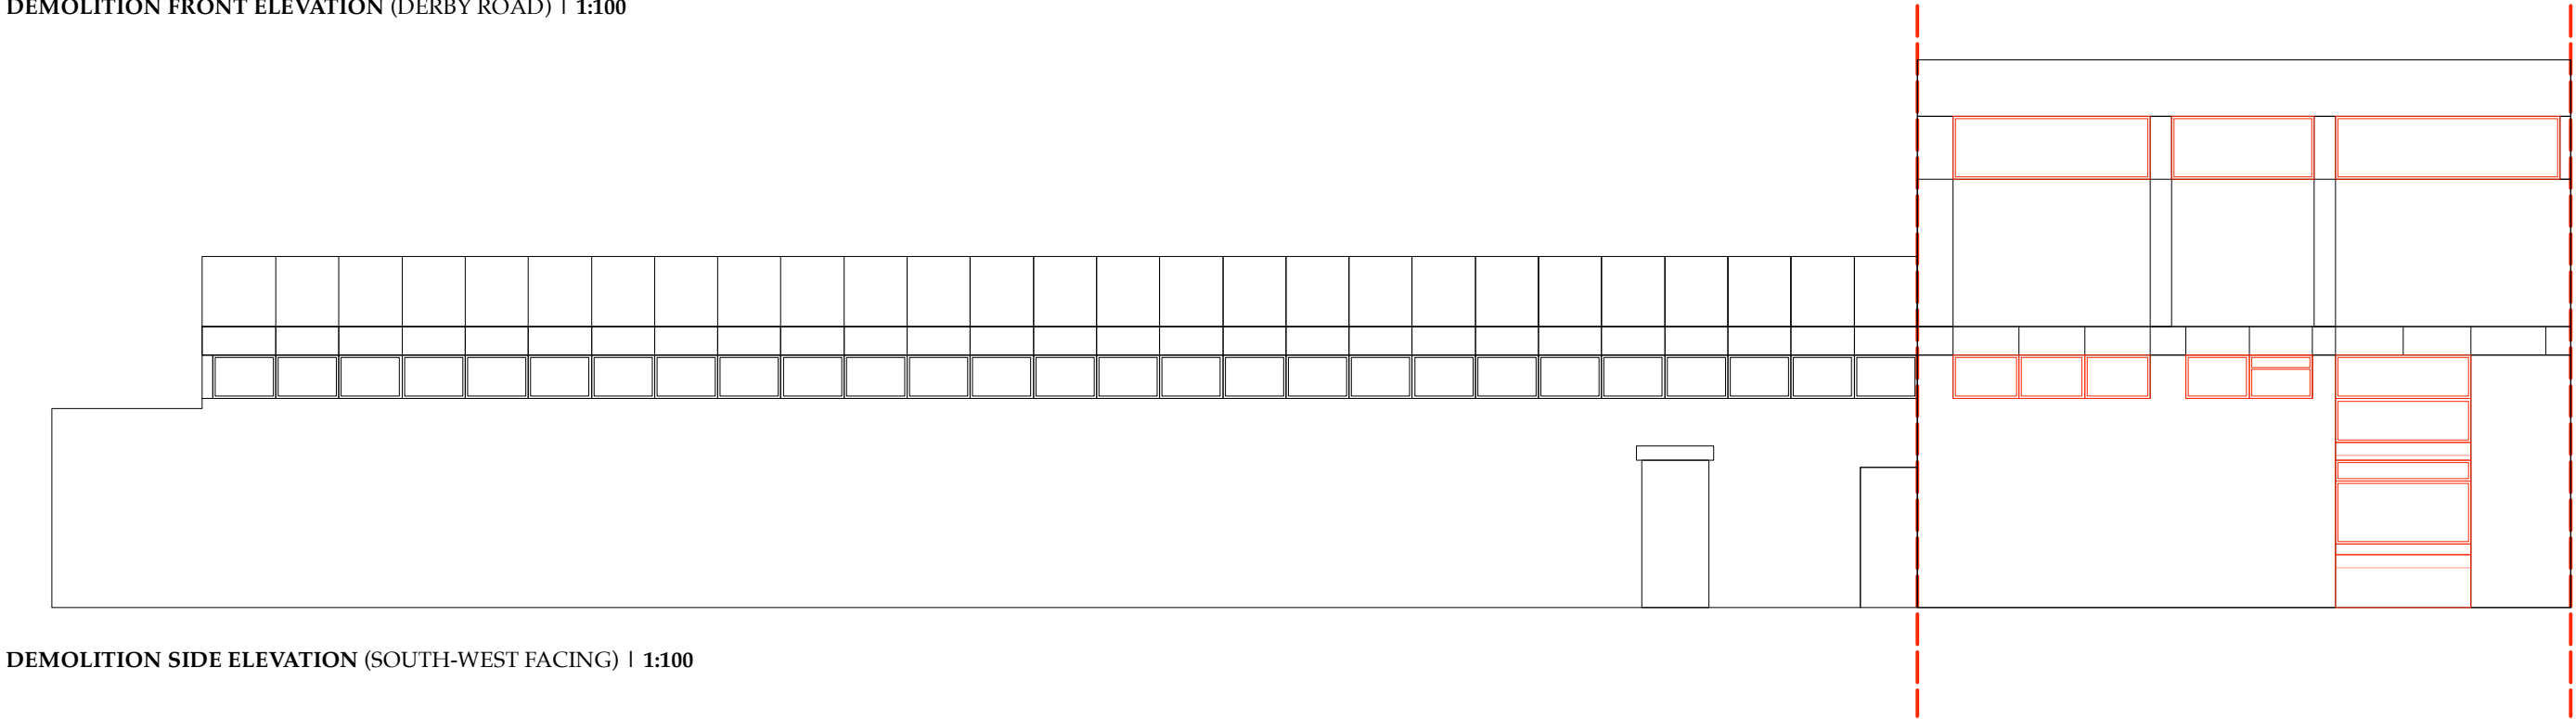

DEMOLITION SIDE ELEVATION (SOUTH-WEST FACING) | 1:100

Rev *: 05.07.23
Planning Issue

FOR: PLANNING
CHECKED BY: LC | DRAWN BY: MS
SCALE: 1:100
PAPER SIZE: A3
JOB: FORMER POST OFFICE, HUYTON - No.461

2.201_Rev_*
FIRST ISSUE: 22.02.21
DEMOLITION ELEVATIONS_01