


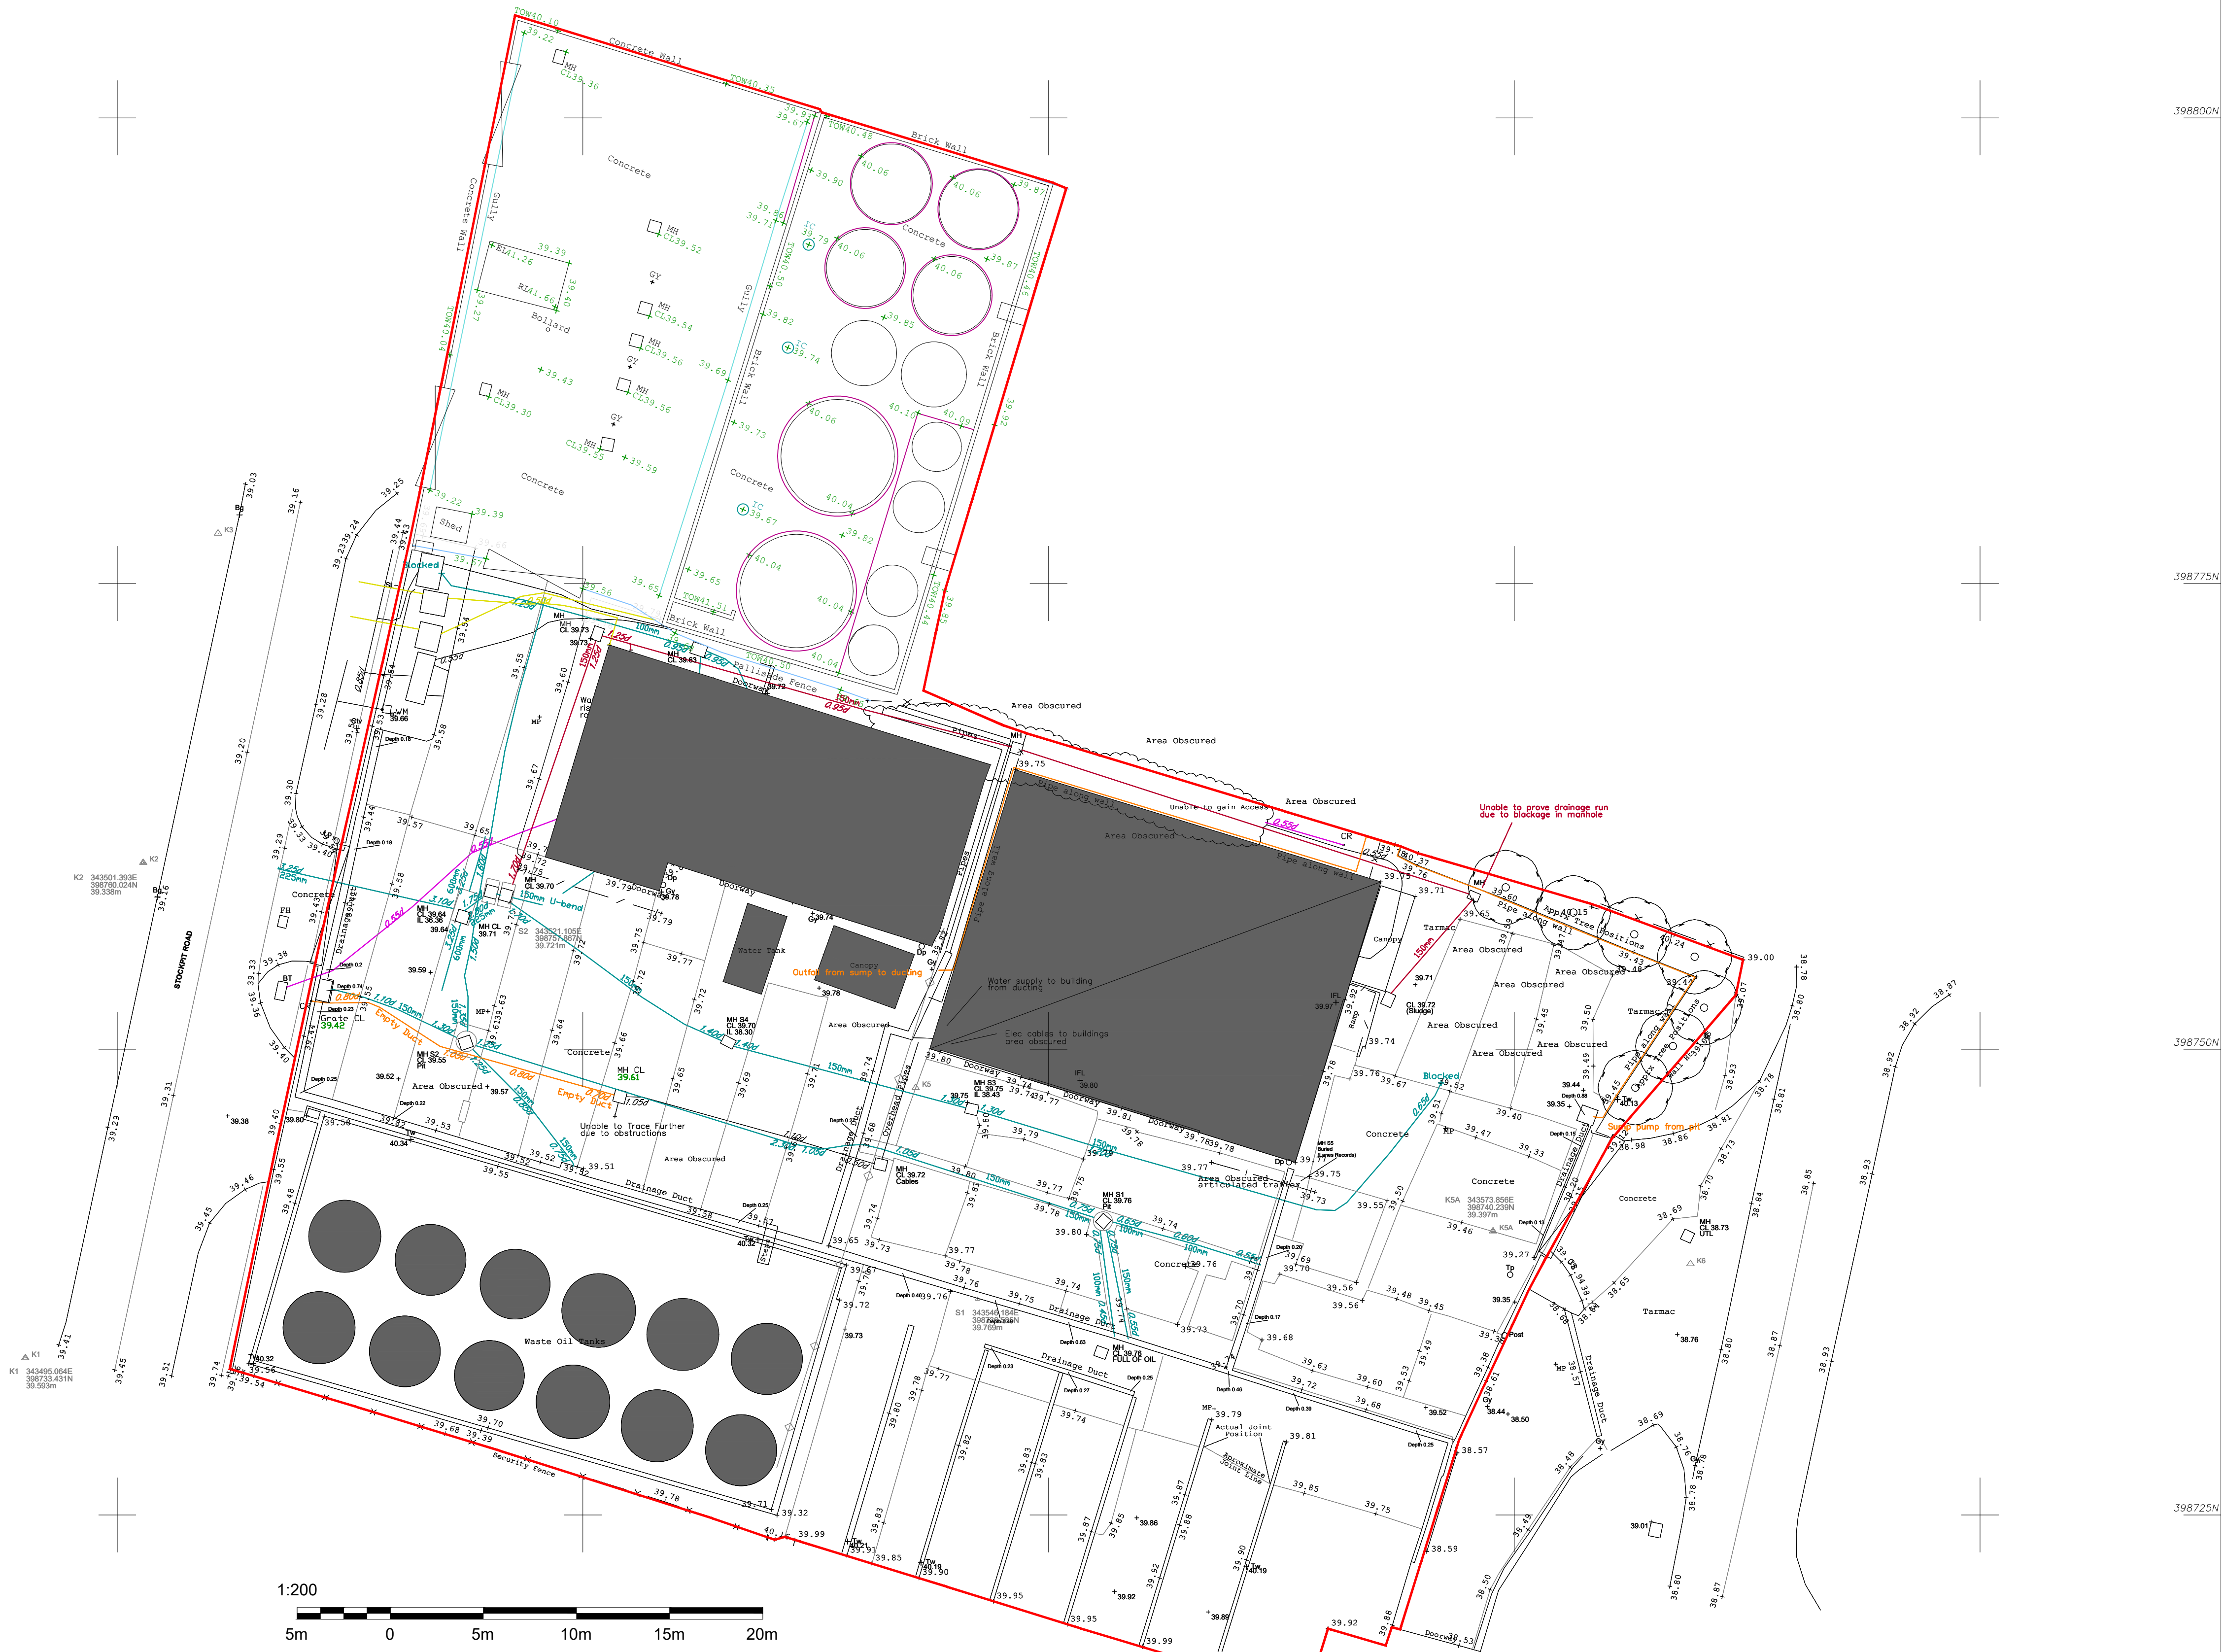

LEGEND KEY

	Building Line
	Bottom of Bank
	Road Channel
	Cliff Face
	Drainage Channel
	Centreline
	Edge of Concrete
	Canopy Line / Edge of Vegetation
	Change of Surface
	Bottom of Ditch
	Drop Kerb
	Drain
	Top of Ditch
	Electricity Pylon
	Fence
	Fence B/W
	Fence / Chainlink
	Drainage Flow Arrow
	Foundation
	Fence P/W
	Gate
	Hedge Centreline
	Edge of Hedge
	Kerb Line
	Level String
	Overhead Cable
	Retaining Wall
	Steps
	Slope Indicator
	Top of Bank
	Top of Feature
	Edge of Verge
	Wall
	Wall with width
	Waterline
	Surface type
	Building line
	Bollard
	Surface type
	Cable TV
	Tree canopy
	Downpipe
	Electricity
	Floor level
	Gas Valve
	Gate Post
	Surface type
	Inspection cover
	Invert level
	Lamp/Elec Pole
	Lamp Post
	Manhole
	Overhead cable
	Post
	Rodding eye
	Road sign
	Stump
	Stop cock
	Sign post
	Stay
	Stop valve
	Tree
	Vent pipe
	Water Level

All levels relate to TBM Station PDPI, Value 50.00m.
Orientation to a Local Grid.

Client
Mulberry Waste Limited

Project
New Buildings at Stockpit Road, L33 7TQ

Drawing Title
Existing Site Plan

Drawn	Checked	Paper Size	Scale	Date
PL	PL	A1	1:200	Oct 2021
Project No.	Drawing No.	Revision		
21 - 647	00-02	-		



Philip Lambert Architecture Ltd.
3 Eastbourne Grove, Bolton, BL1 5TR
Tel. 0781118904