




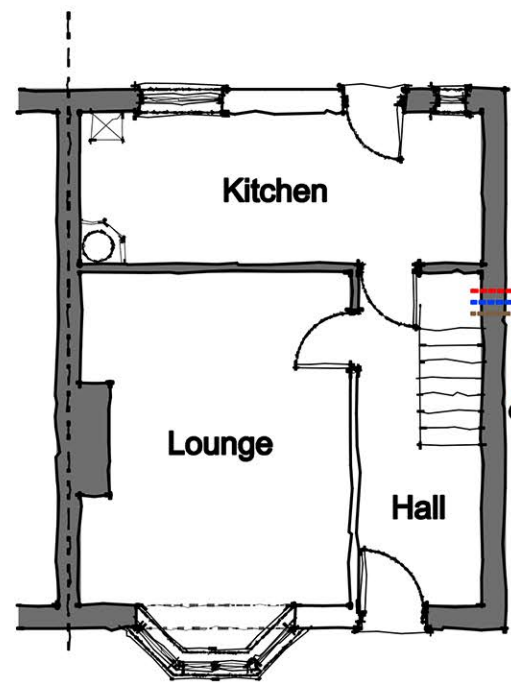


Existing Ground Floor Plan
Scale 1:100

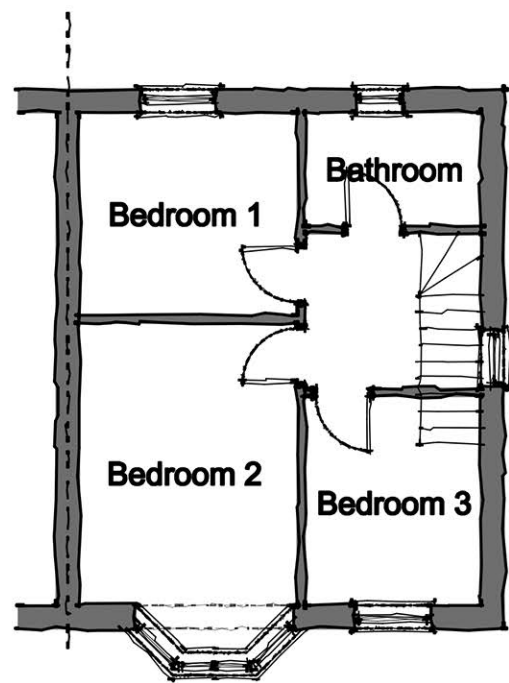


Existing First Floor Plan
Scale 1:100

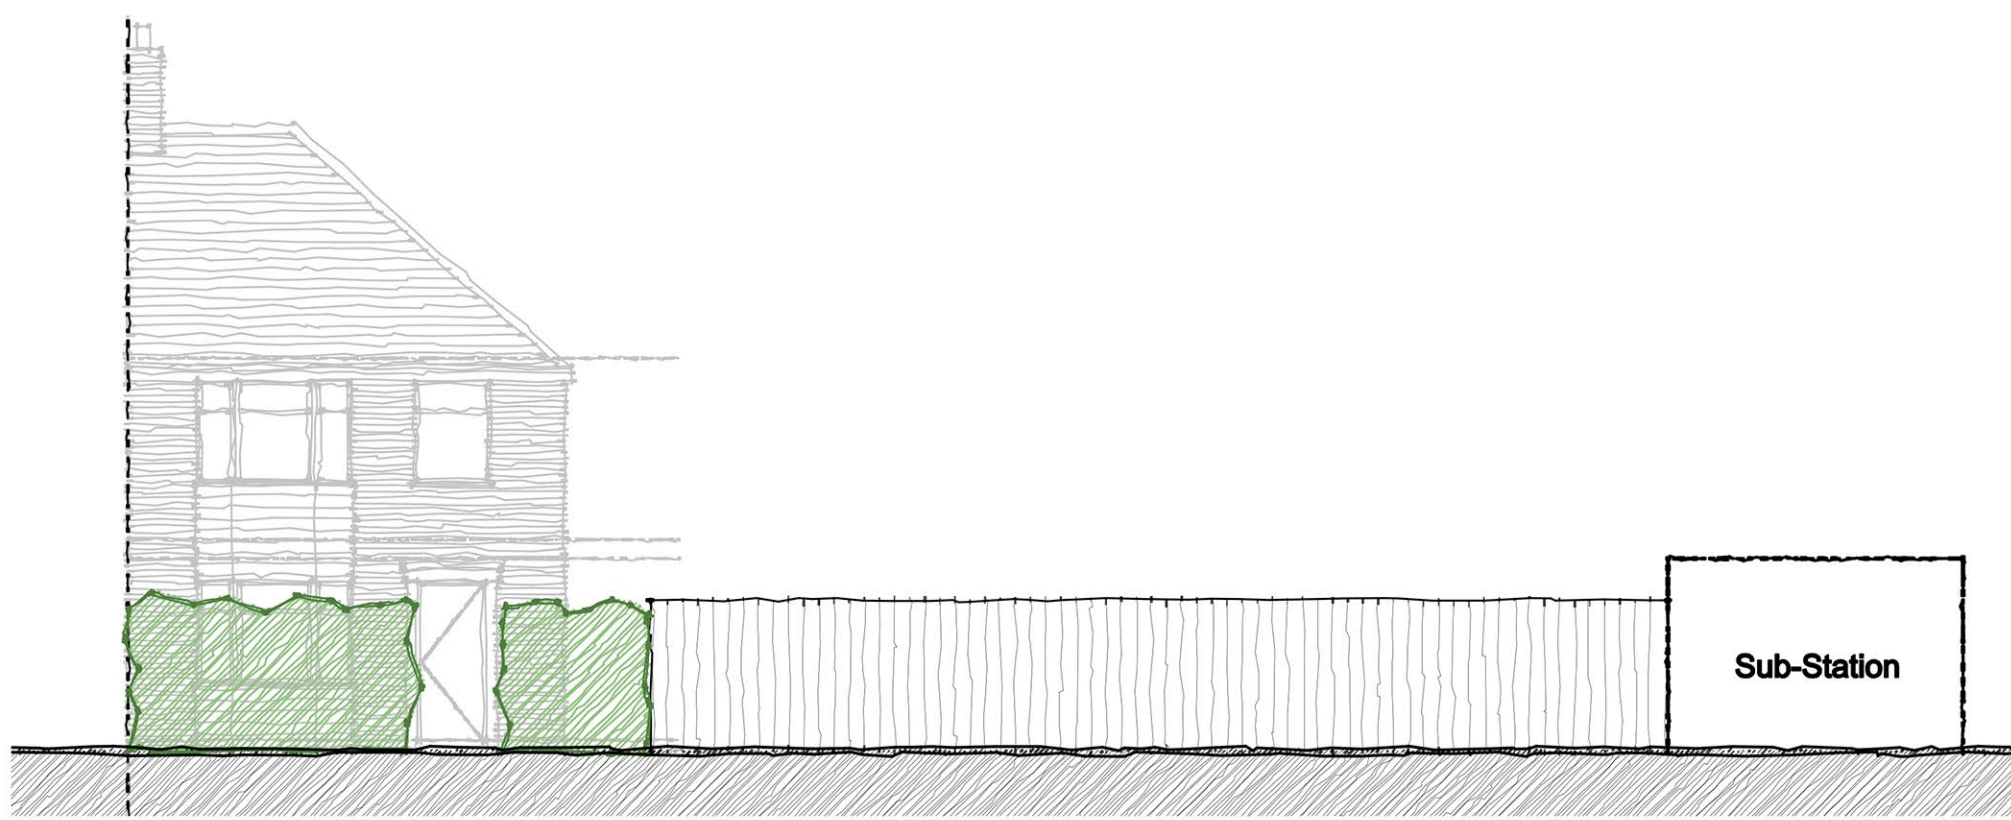

Existing Street Scene (Front Boundary) Scale 1:100

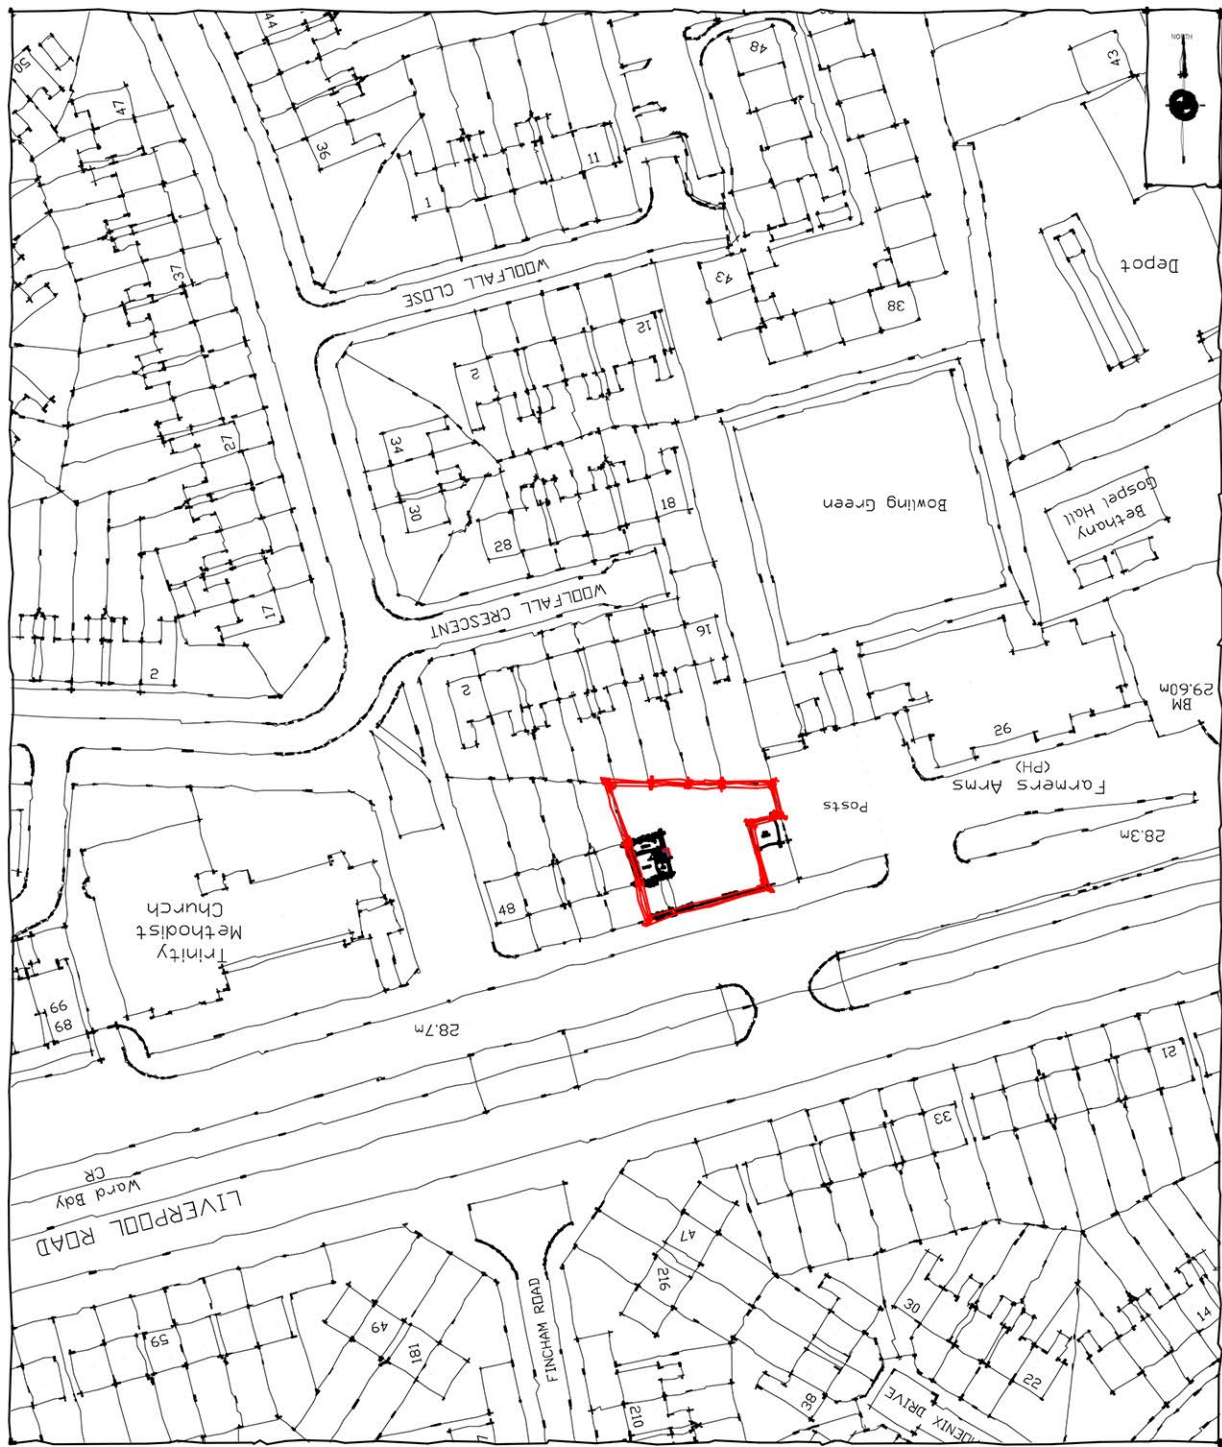

Location Plan Scale 1:1250

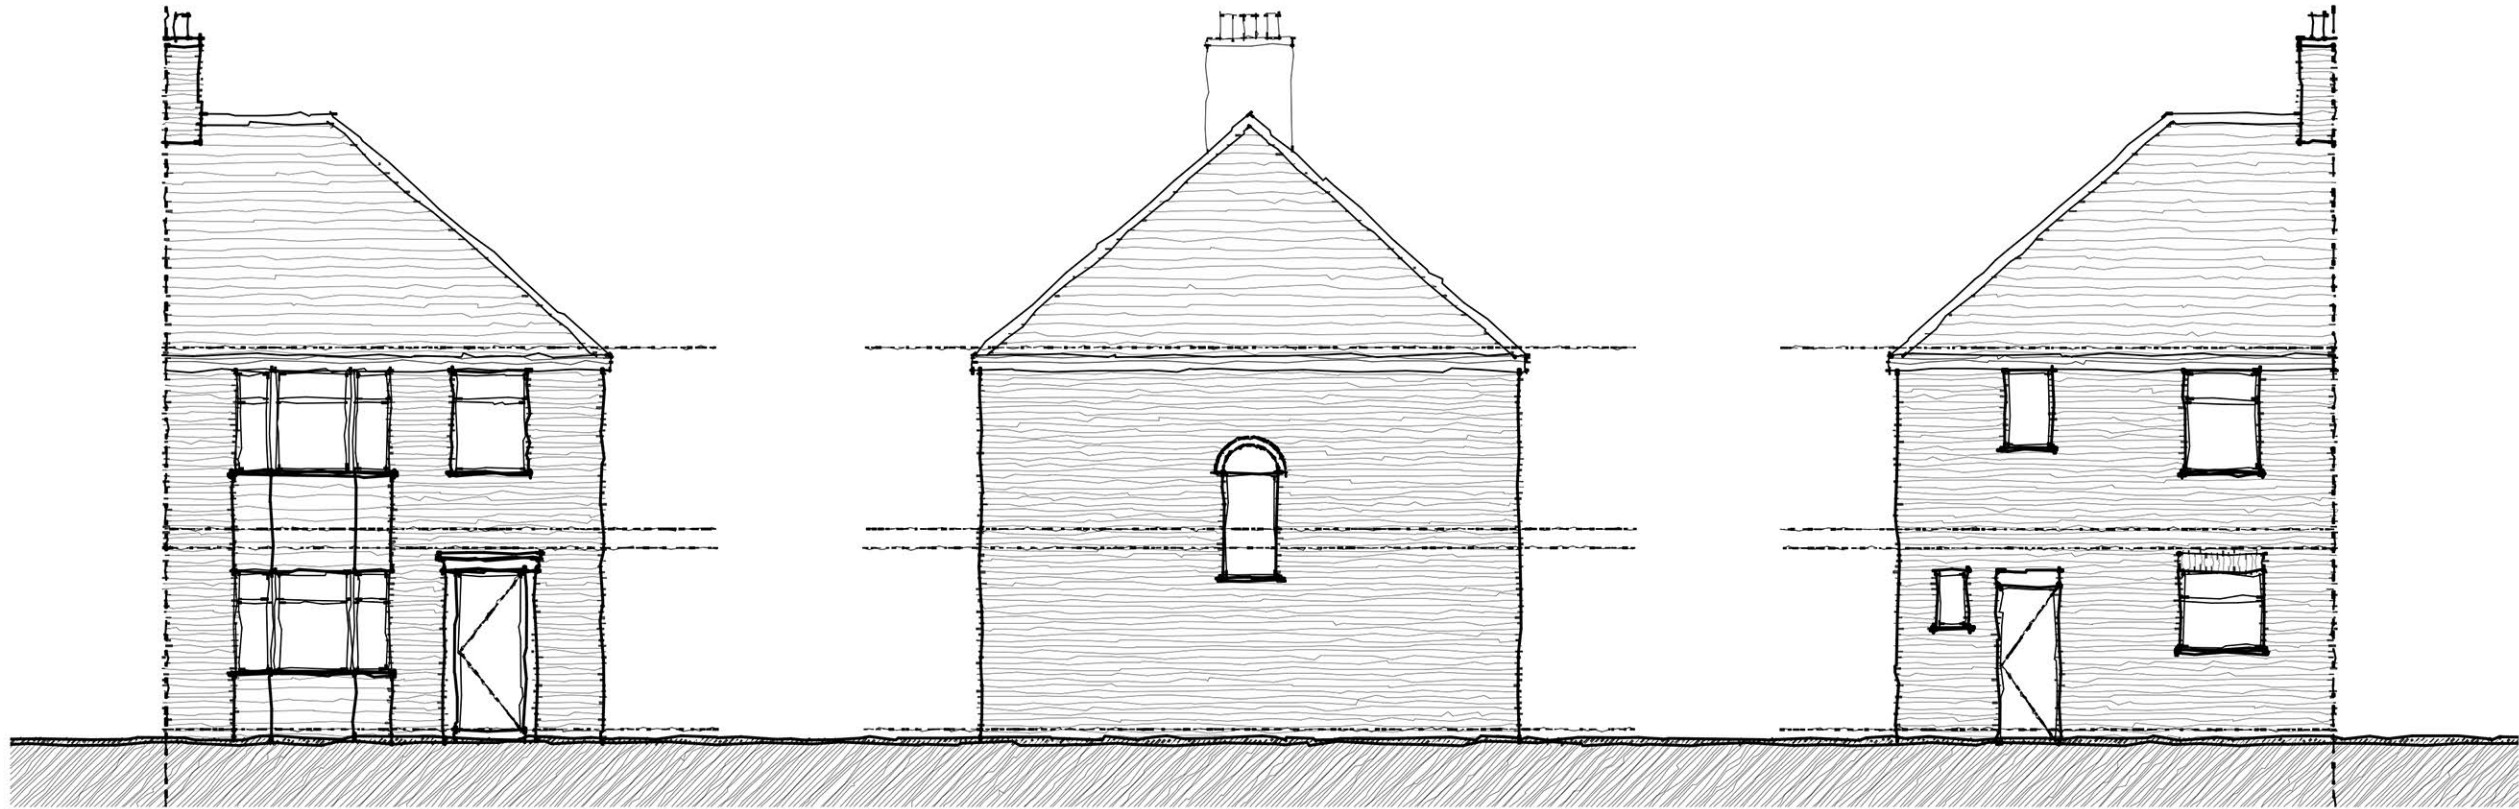


Existing Front Elevation Scale 1:100

Existing Side Elevation Scale 1:100


Existing Rear Elevation Scale 1:100




Proposed Street Scene (Front Boundary) Scale 1:100

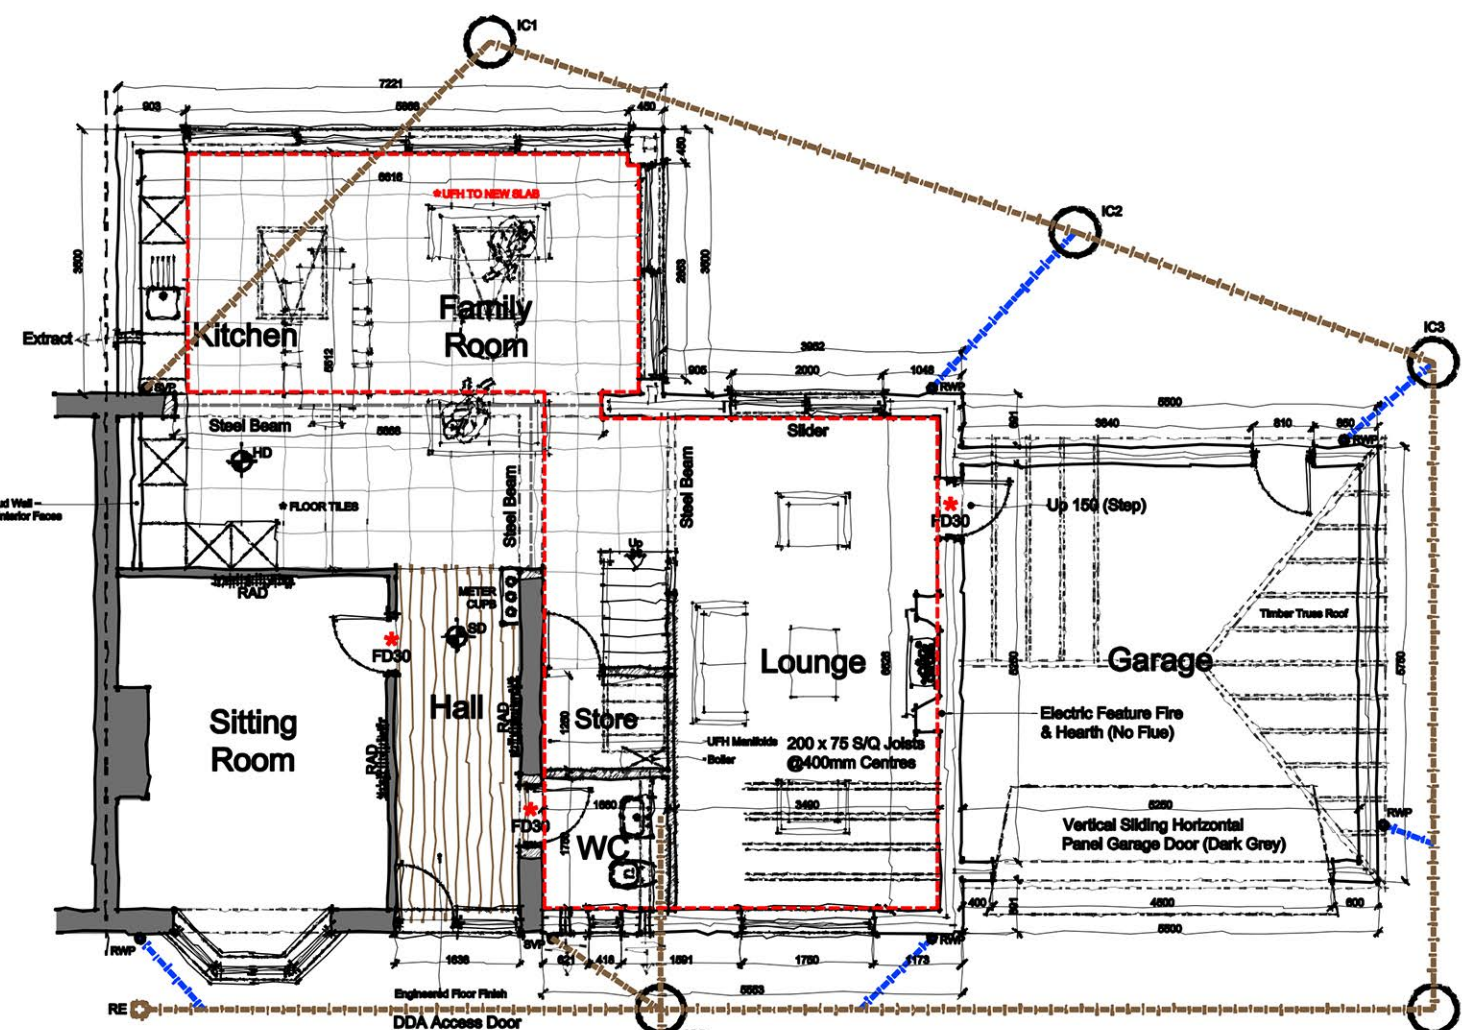


Proposed Ground Floor Plan
Scale 1:100

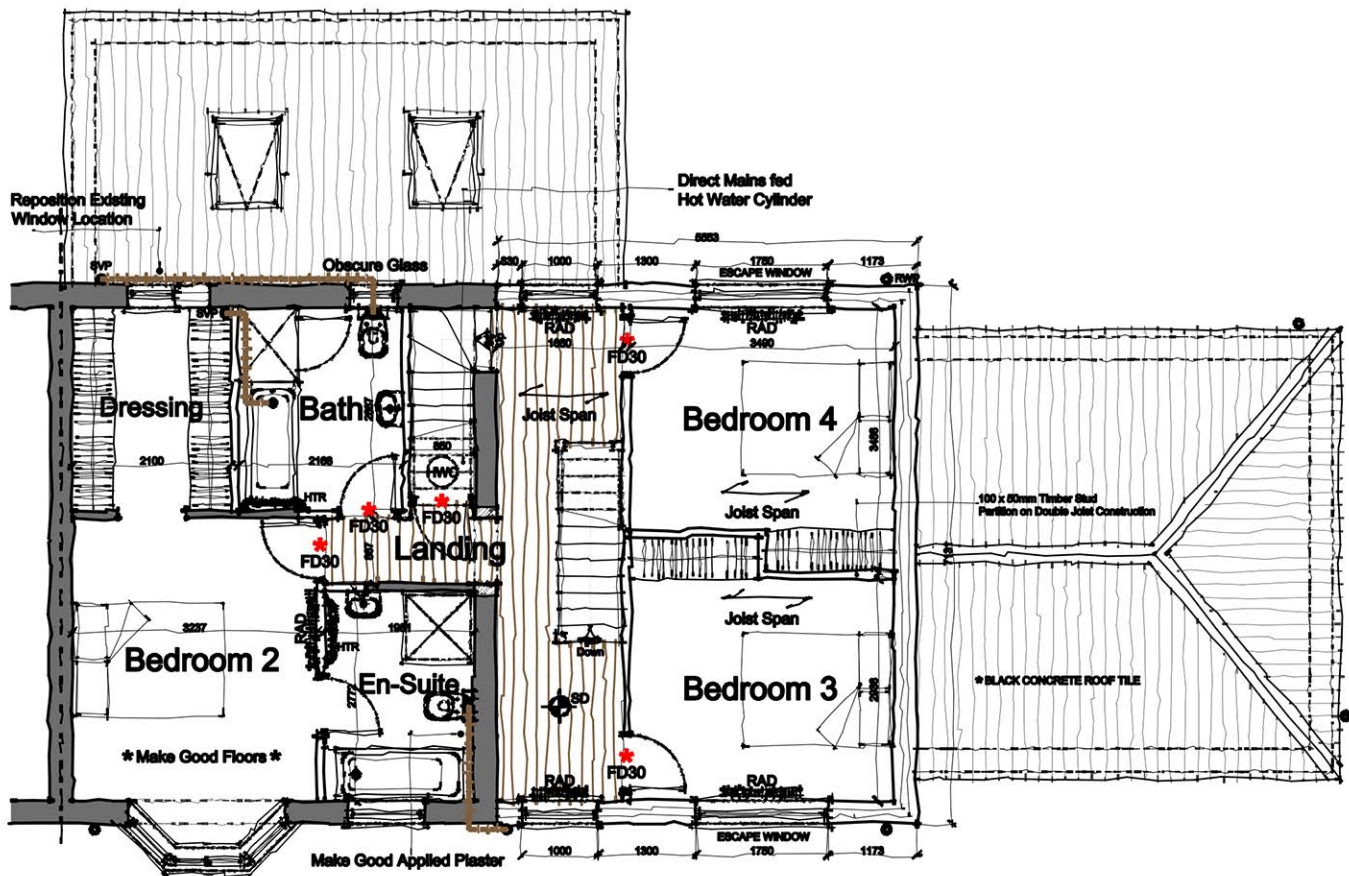


Proposed First Floor Plan
Scale 1:100

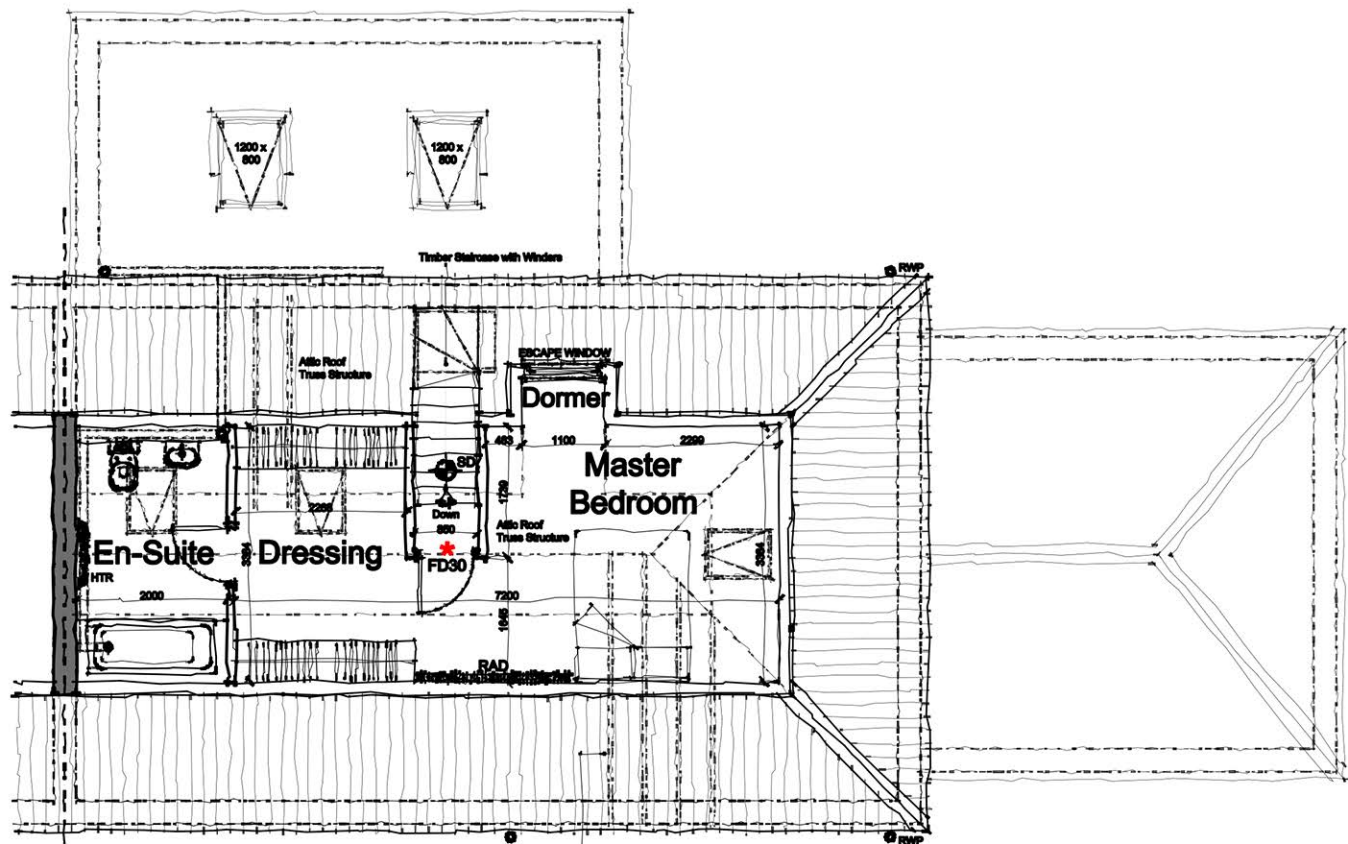


Proposed Attic Floor Plan
Scale 1:100

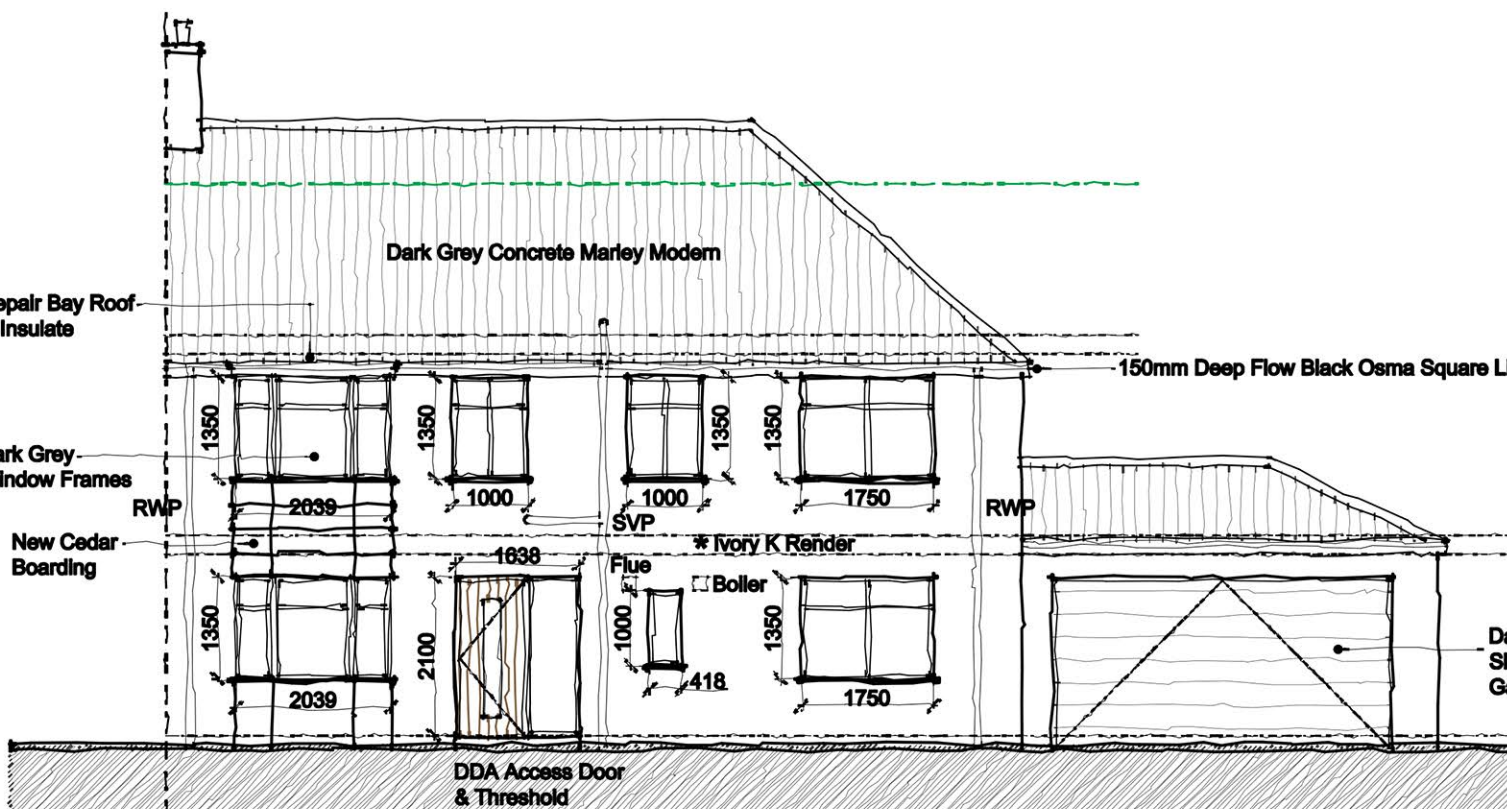

Proposed Front Elevation Scale 1:100

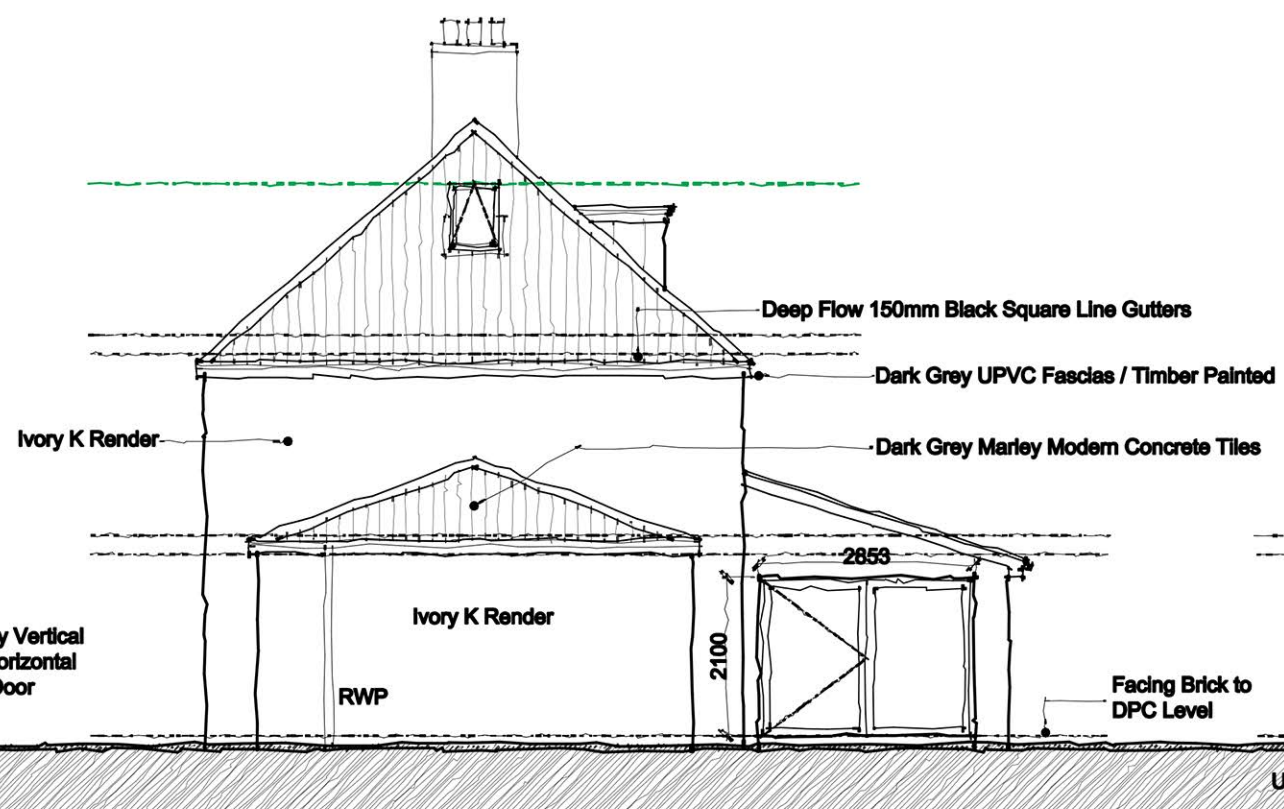


Proposed Side Elevation Scale 1:100

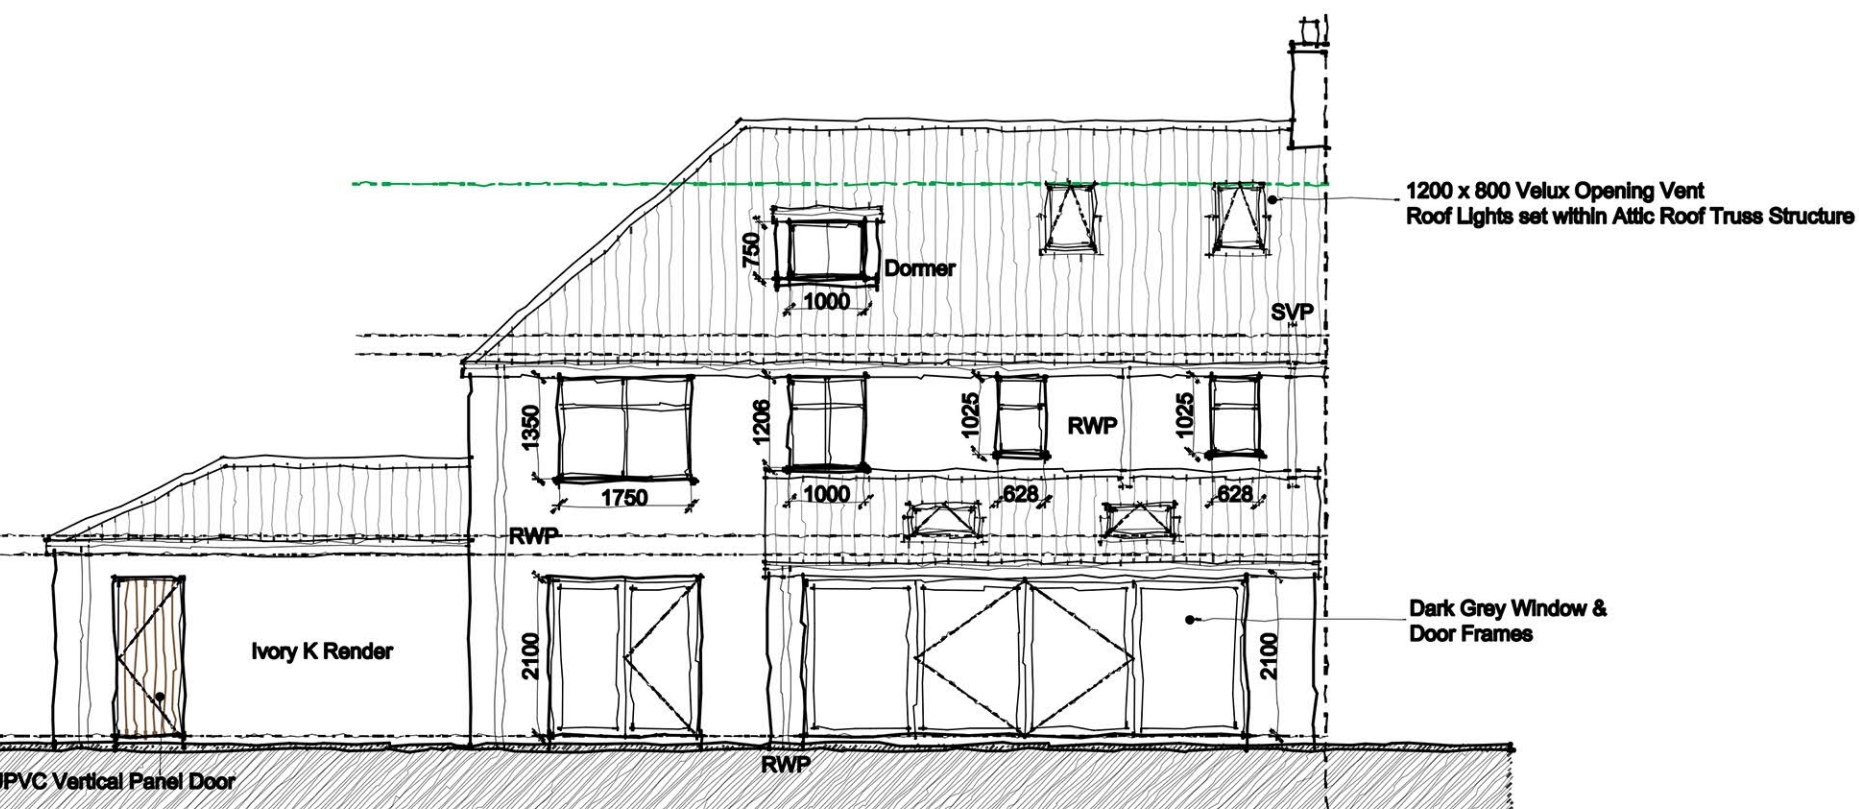

Proposed Rear Elevation Scale 1:100

Rev	Date	Description
A	26.09.21	Scheme Amendments
B	11.05.22	Scheme Amendments
C	16.06.23	Scheme Amendments
D	27.06.22	Scheme Amendments
E	14.07.22	Scheme Amendments

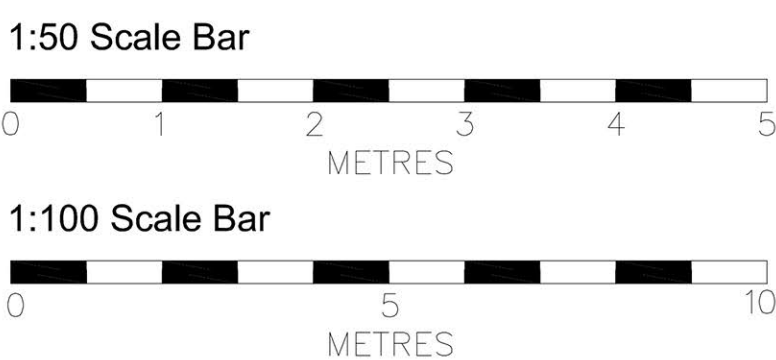

Client TBC	Job number -	Revision E
Job title Proposed Extension & Alterations at 40 Liverpool Road, Liverpool	Drawing number 101	
Drawing title Existing & Proposed Plans	Scale 1:100	Drawn -
	Checked -	Date 09.21