



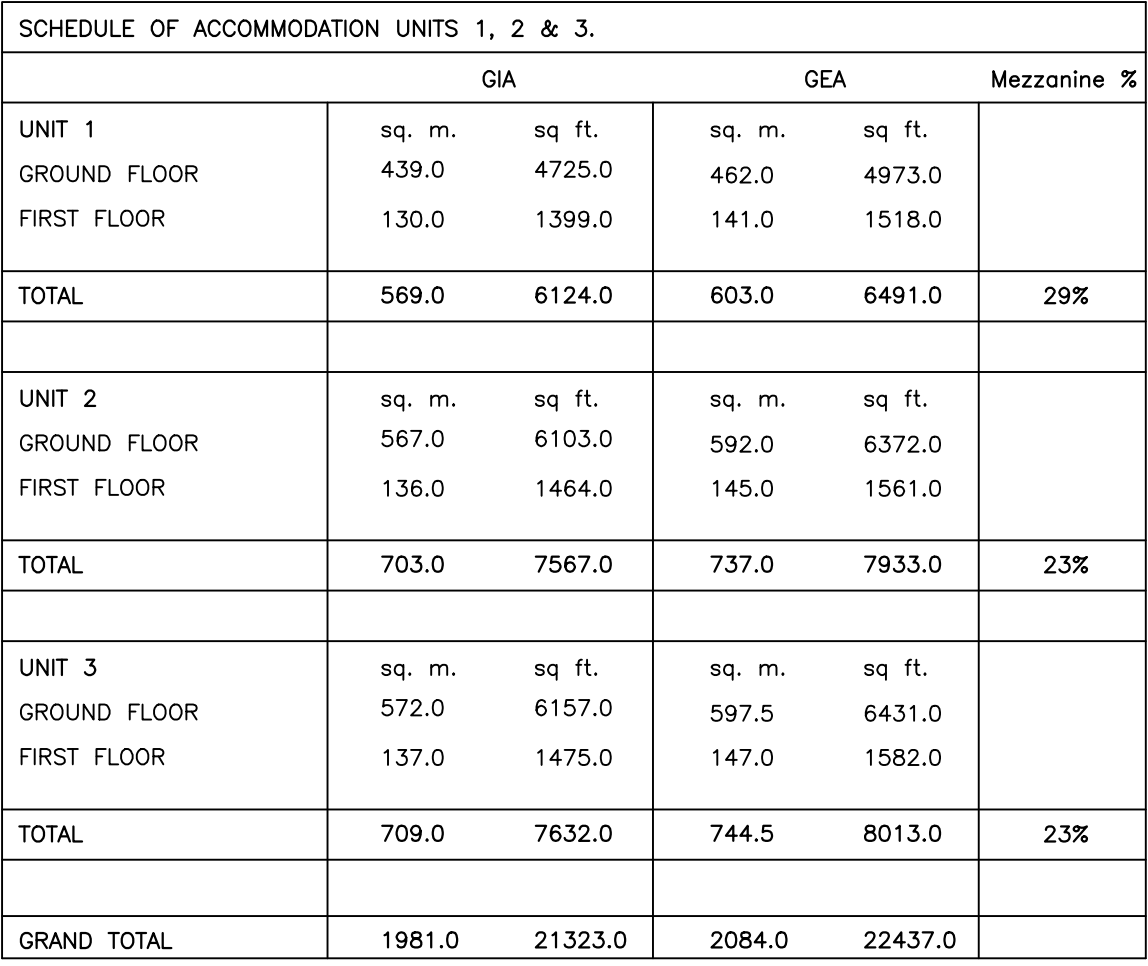

E.	05/03/2025	CONSTRUCTION ISSUE	VSL
D.	19/02/2025	PROPOSED ROOF PLAN AMENDED. CLADDING / FLASHING COLOUR REFERENCES ADDED. DIMENSIONS ADDED TO DRAWING.	VSL
C.	07/02/2025	PROPOSED ROOF PLANS AMENDED. UNIT NUMBERS AMENDED.	VSL
B.	08/01/2025	PROPOSED ROOF PLANS AMENDED. PLANS AMENDED TO SUIT S/E STEEL COLUMN LAYOUTS. ROOFLIGHTS AMENDED TO SUIT NEW LAYOUT.	VSL
A.	01/11/2024	PROPOSED ROOF PLAN AMENDED. UNITS RENAMED AND ACCOMMODATION SCHEDULE AMENDED.	VSL
Revision :	Issue Date :	Revision Comments :	By :
Specific Notes :			
Client Details :			
Aconfield Properties Limited			
Project Title :			
Prime Point Knowsley Industrial Redevelopment			
Drawing Title :			
Phase 2 (Units 1, 2 & 3). Proposed Roof Plan.			
Project Stage :		Works Package :	All Scale :
Detailed Design			1:100
Project No. :	Drawing No. :	Revision :	Drawn : Creation :
PPC59	D012	E.	VSL Oct 2024
			Authorised JP

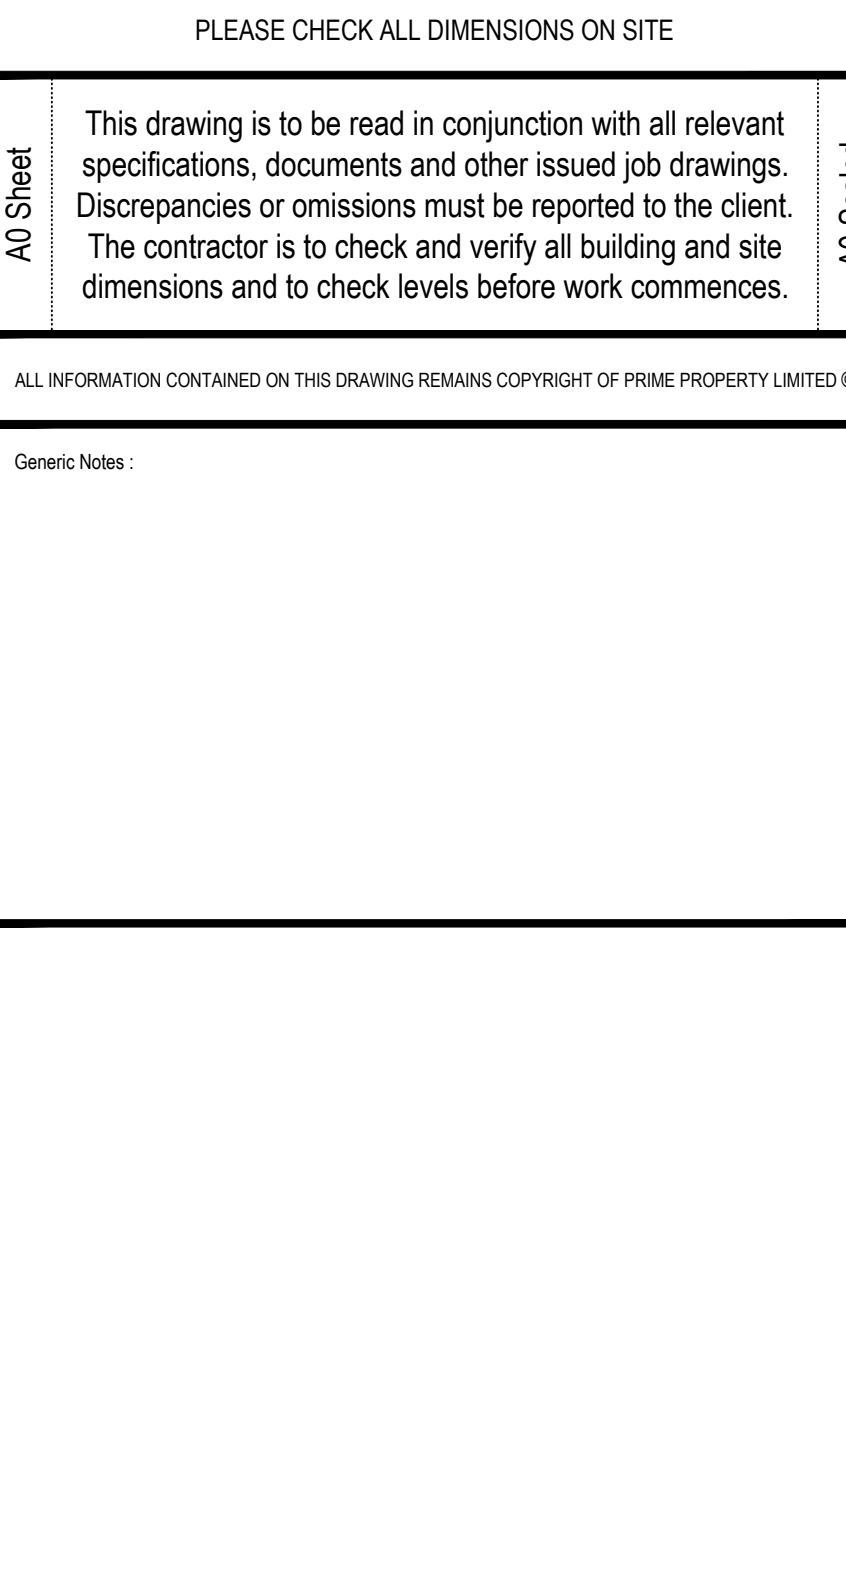


Chichester House, 91 Moss Lane East, Manchester, M15 5NU