




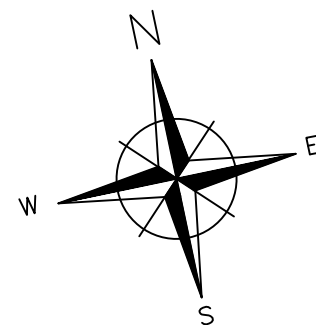


SCHEDULE OF ACCOMMODATION UNIT 4.					
	GIA		GEA		Mezzanine %
	sq. m.	sq ft.	sq. m.	sq ft.	
UNIT 4					
GROUND FLOOR	731.0	7868.0	766.0	8245.0	
FIRST FLOOR	48.0	517.0	60.5	651.0	
GRAND TOTAL	779.0	8385.0	826.5	8896.0	6.5%

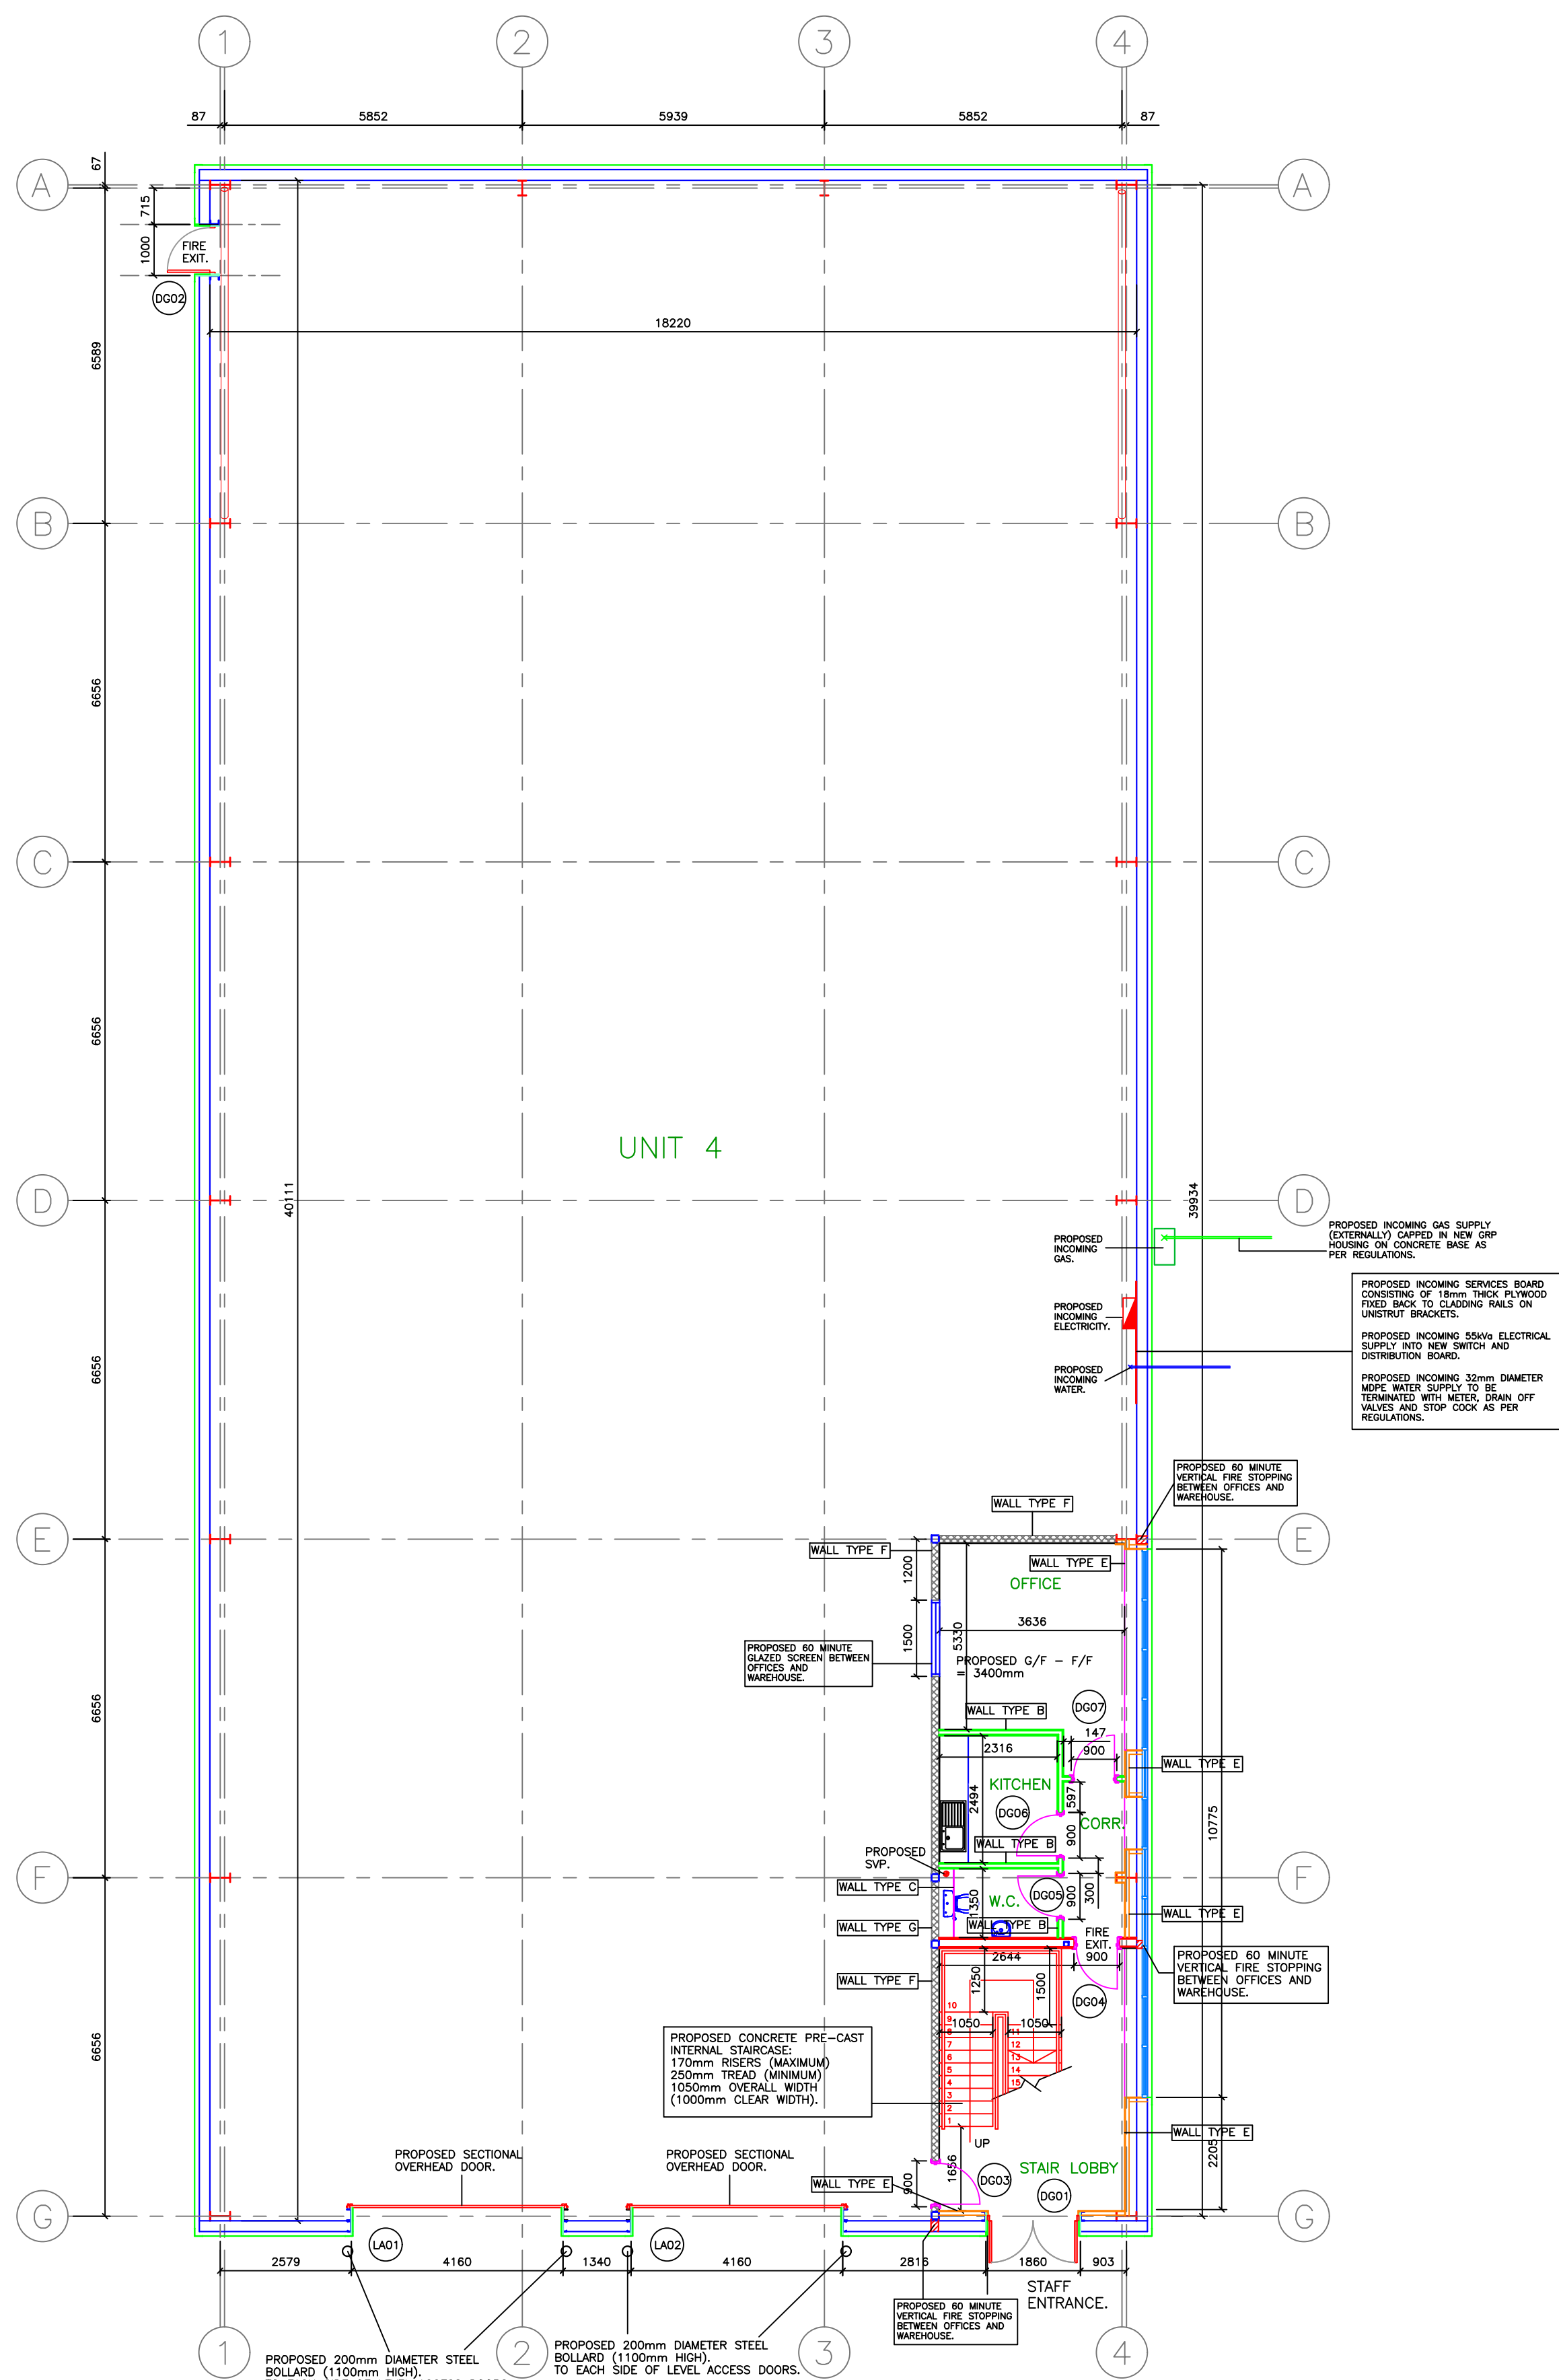

PROPOSED GROUND FLOOR PLAN. (UNIT 4).
SCALE 1:100

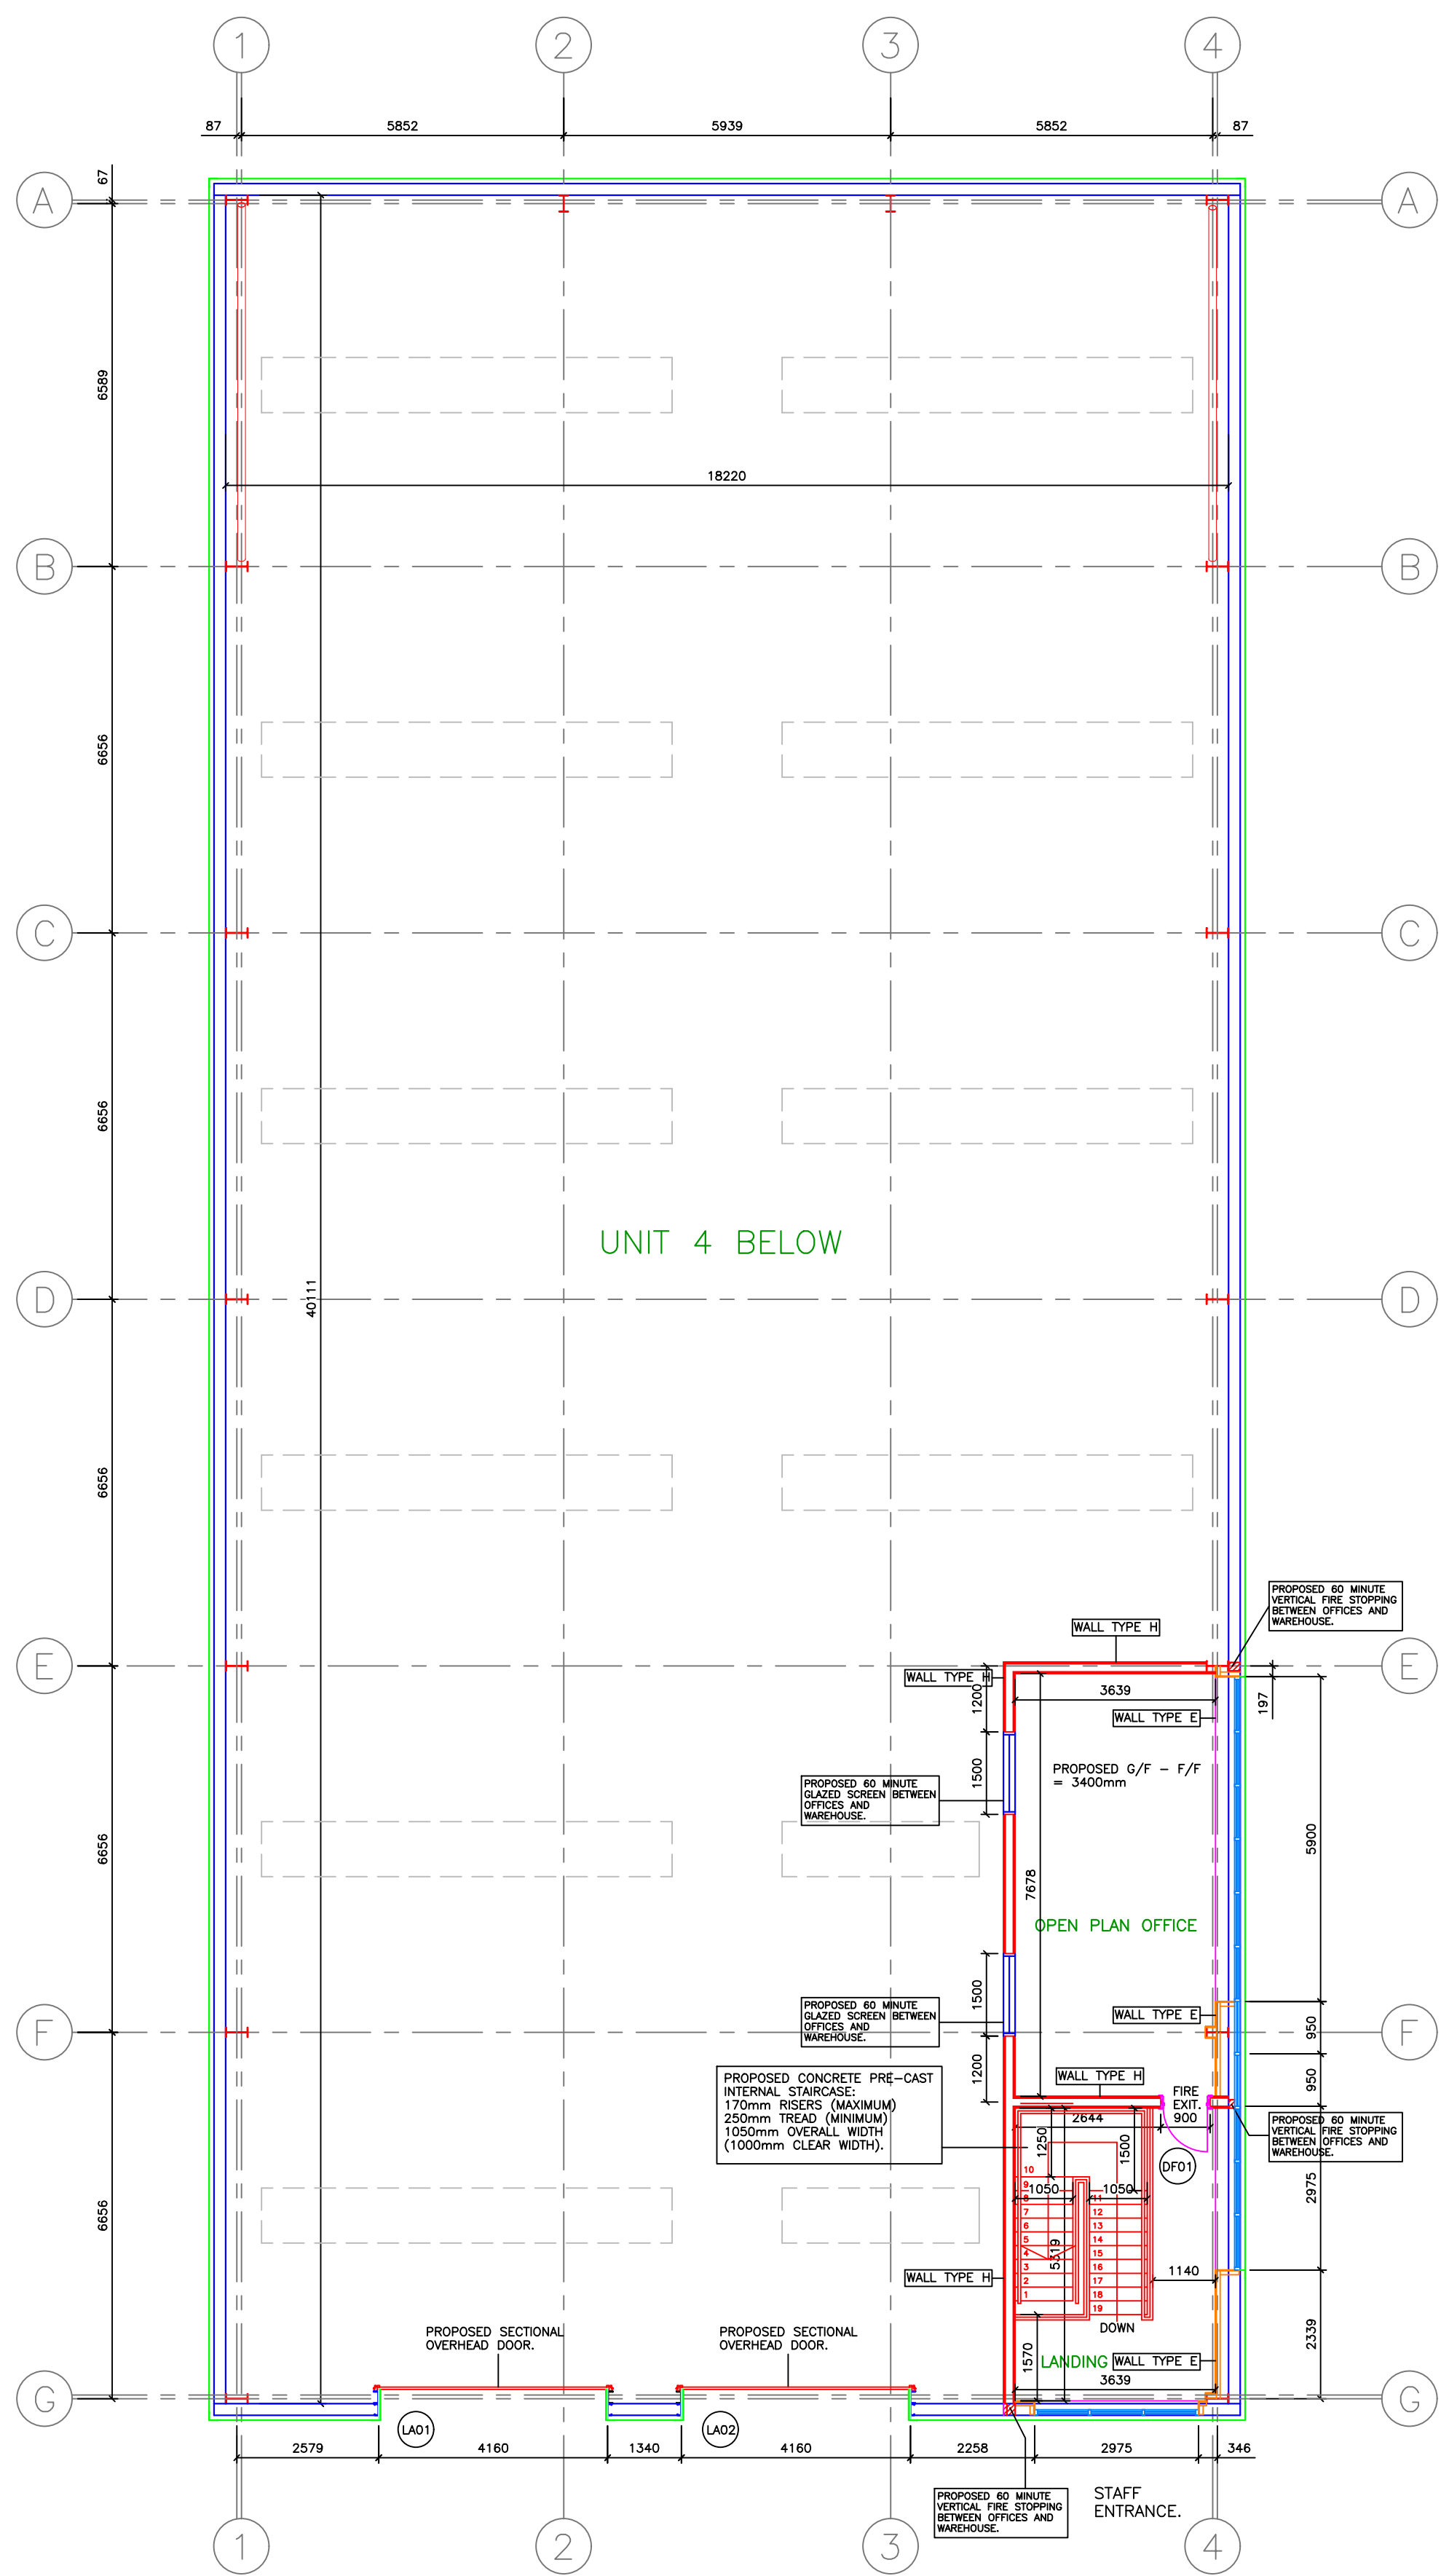

PROPOSED FIRST FLOOR PLAN. (UNIT 4).
SCALE 1:100

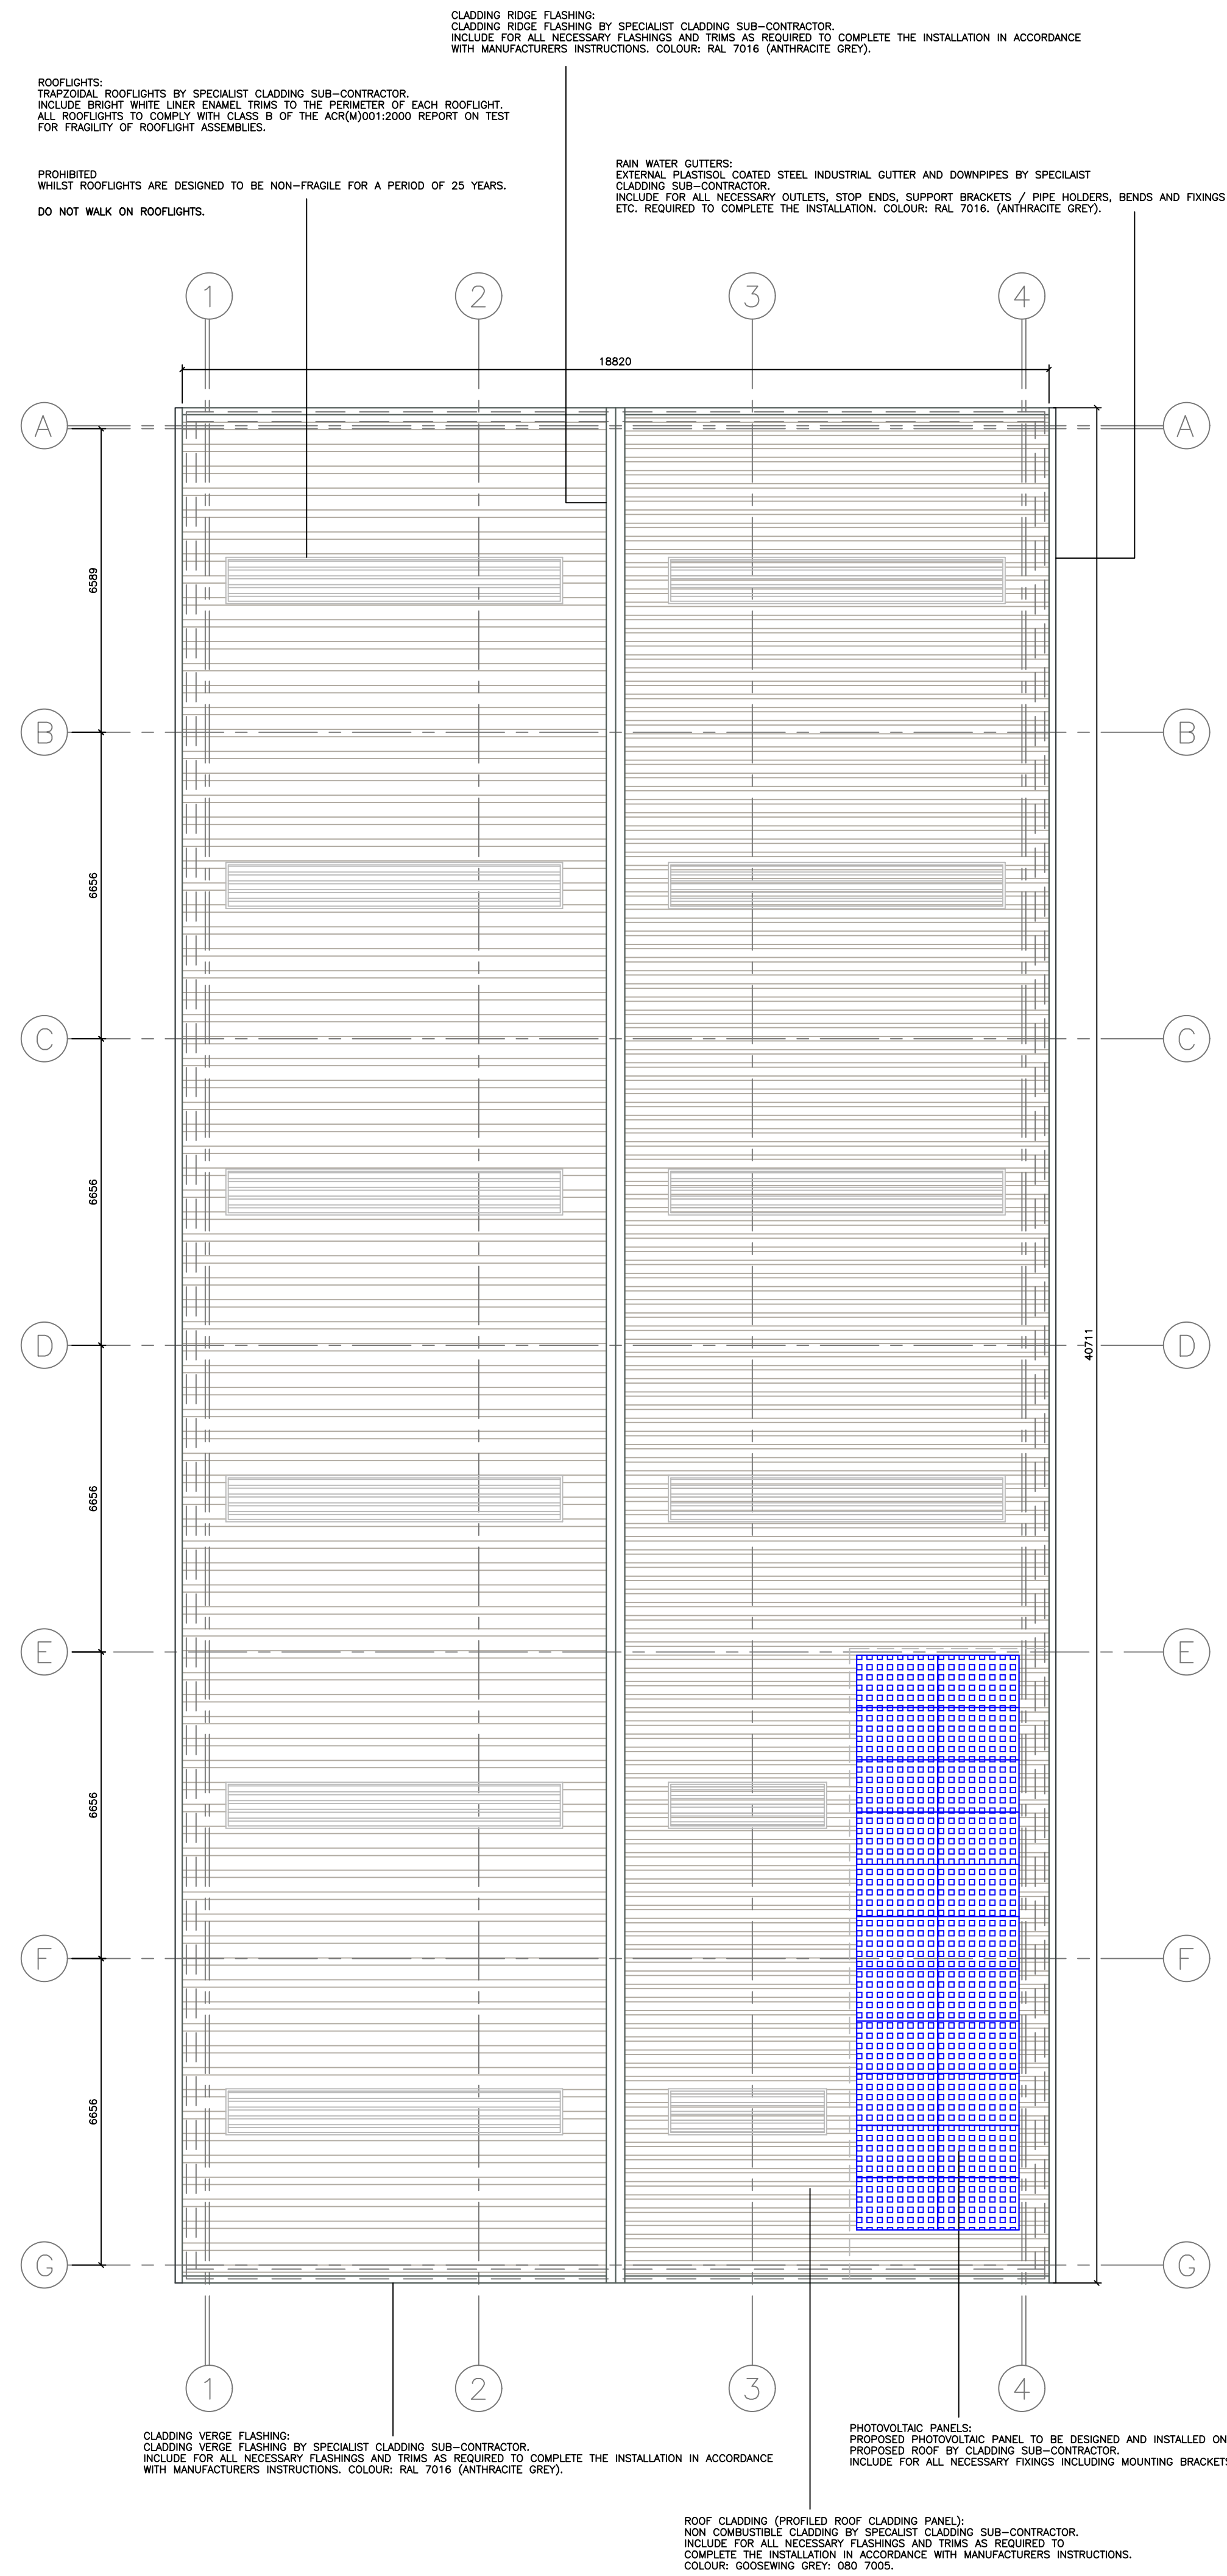

PROPOSED ROOF PLAN. (UNIT 4).
SCALE 1:100

PLEASE CHECK ALL DIMENSIONS ON SITE

This drawing is to be read in conjunction with all relevant specifications, documents and other issued job drawings. Discrepancies or omissions must be reported to the client. The contractor is to check and verify all building and site dimensions and to check levels before work commences.

ALL INFORMATION CONTAINED ON THIS DRAWING REMAINS COPYRIGHT OF PRIME PROPERTY LIMITED ©

Generic Notes:

G.	05/03/2025	CONSTRUCTION ISSUE	VSL
F.	24/02/2025	PROPOSED PLANS AMENDED. FLOOR TO FLOOR HEIGHTS AMENDED TO INCLUDE FLOOR STRUCTURE TO OFFICES. ADDITION OF 1No. STEP.	VSL
E.	19/02/2025	PROPOSED PLANS AMENDED. CLADDING / FLASHING COLOUR REFERENCES ADDED. DIMENSIONS ADDED TO DRAWING.	VSL
D.	14/02/2025	PROPOSED PLANS AMENDED. FIRE EXIT DOOR ON WEST ELEVATION LOCATED CLOSER TO GRIDLINE A.	VSL
C.	07/02/2025	PROPOSED FLOOR PLANS AMENDED. UNIT NUMBER AMENDED.	VSL
B.	20/12/2024	PROPOSED FLOOR PLANS AMENDED. PLANS AMENDED TO SUIT S/E STEEL COLUMN LAYOUTS. ADDITION OF INTERNAL WALL TYPES AND DOOR NUMBERS.	VSL
A.	01/11/2024	PROPOSED FLOOR PLANS AMENDED. UNIT RENAMED AND INTERNAL STAIRCASES AMENDED TO NEW FLOOR TO FLOOR HEIGHTS.	VSL

Specific Notes:

Client Details:
Aconfield Properties Limited

Project Title:
Prime Point Knowsley Industrial Redevelopment

Drawing Title:
Phase 2 (Unit 4). Proposed Ground and First Floor Plans.

Project Stage: Detailed Design
Works Package: All Scales: 1:100

Project No:	D021	Drawing No:	G.	Revision:	VSL	Drawn:	Oct 2024	Created:	JP
-------------	------	-------------	----	-----------	-----	--------	----------	----------	----