



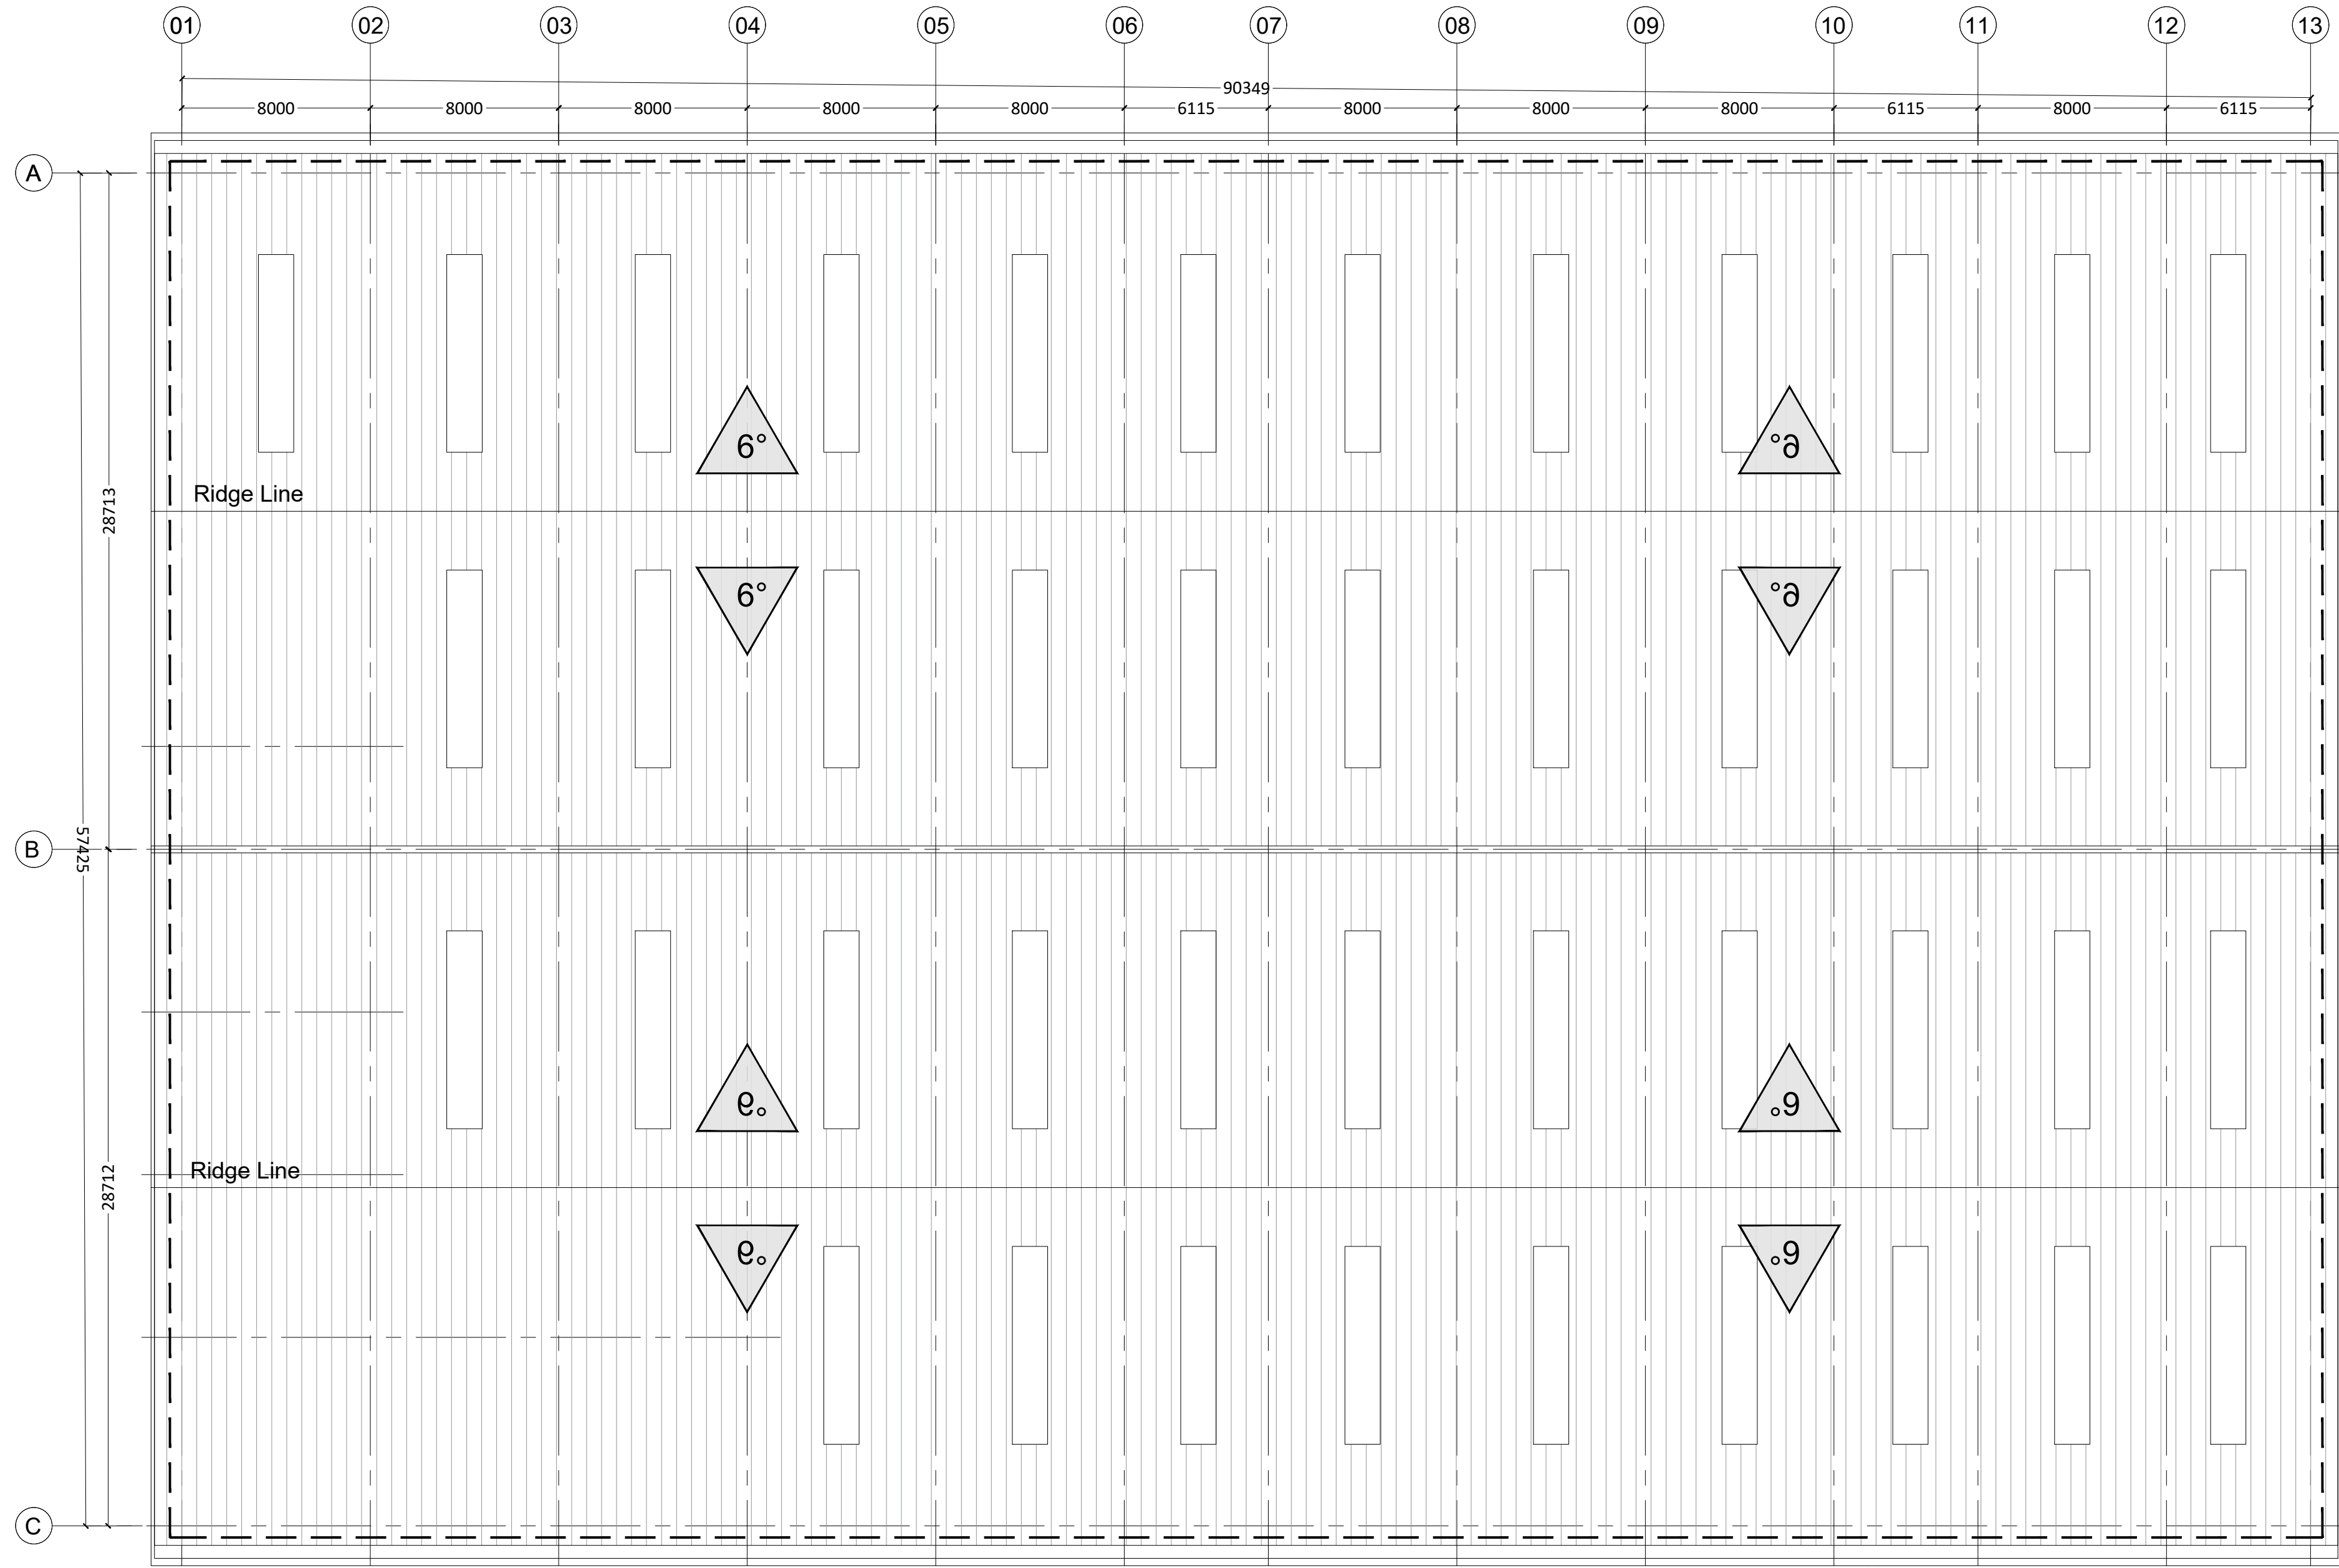

Rooflight area is to be equal to 10% of production floor area.
Rooflights not to be over office footprint below.

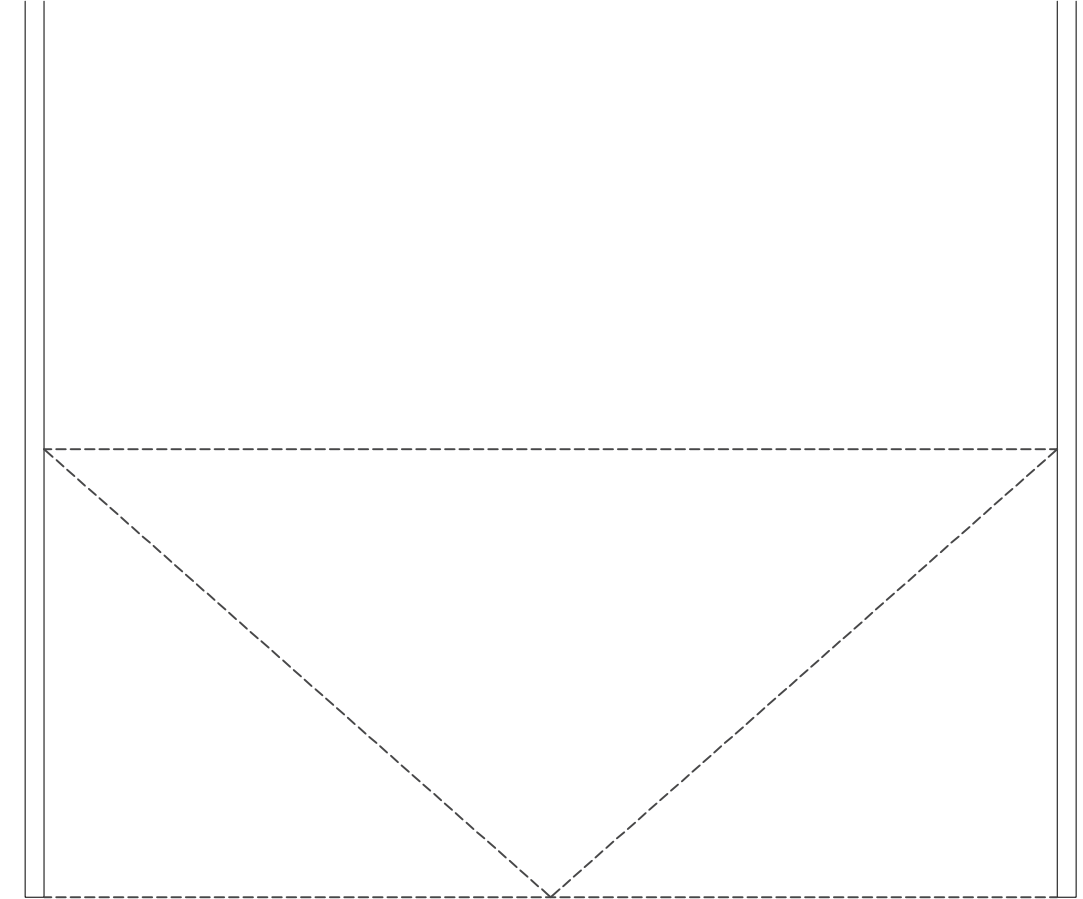

01 Unit 2 GA Roof Plan
1:200 @ A1 / 1:400 @ A3

Disclaimer:
Subject to survey.

Notes:

A	Unit No.	21.10.21	HT	HA
-	First issue	17.05.21	HT	HA
Rev:	Notes:	Date:	Dwn:	Iss:



hale
ARCHITECTURE | DESIGN MANAGEMENT
22c Leathermarket Street, London, SE1 3HP

Project:
Imagination 02
Image Business Park, Knowsley

Drawing Title:
Unit 2
Roof Plan

Project No:
21065

Scale @ A1/A3:
1:200 / 1:400

Drawing No:
21065 - PL1013

Revision:
A