


Disclaimer:
Subject to survey.


Notes:

MATERIALS KEY:

1. Wall Cladding, High lvl & Feature: Euroclad or similar approved. Horizontal profiled built up steel cladding, (13.5.3 Sinusoidal) Profile. Finished Tata steel Colorcoat prisma with Confidex Guarantee. Colour Zeus (RAL 7022).
2. Wall Cladding, Main Body 02: Euroclad or similar approved. Horizontal profiled built up steel cladding MW5CS Reverse Profile. Finished Tata steel Colorcoat prisma with Confidex Guarantee. Colour Orion (RAL 9007).
3. Roof Cladding: Kingspan Trisomet; finished Tata Steel Colorcoat HPS200 Ultra, Colour: Goosewing Grey (BS10A05 / RAL 7038)
4. Level Loading Doors. Sectional overhead door. No vision panels. Colour: Anthracite (RAL 7016)
5. Dock Leveller Doors. Sectional overhead with vision panels. Colour to match cladding colour coat Antracite RAL 7016.
6. Pre-cast concrete.
7. Personnel doors. Colour to match adjacent cladding.
8. PPC Metal feature channels, colour Orion / Zeus to match background cladding.
9. Double glazed ribbon window system with integrated Brise Soleil, frame colour: Anthracite (RAL 7016)
10. Aluminium insulated panel. Colour to match window frames (inc. letter box).
11. Front entrance canopy, laminated toughened glass panels on a powder coated steel structure. Colour to match window frames.
12. Look-a-Like glazing panel. Colour: Graphite Grey.
13. Bollards.
14. Unit and loading door numbers, 3mm Aluminum with black anodized finish

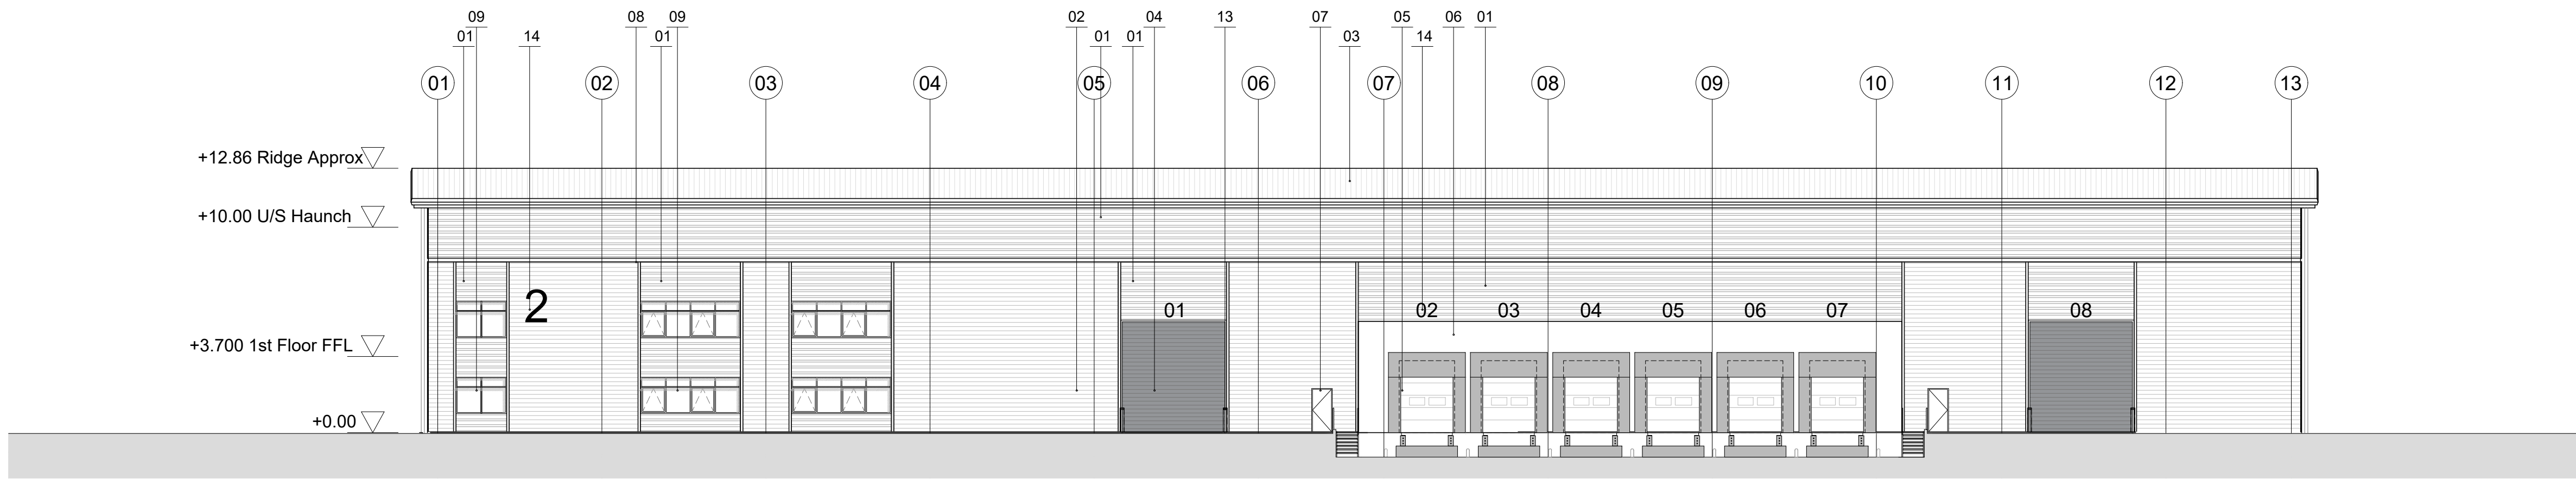


01 South Elevation - Unit 2
1:200 @ A1 / 1:400 @ A3

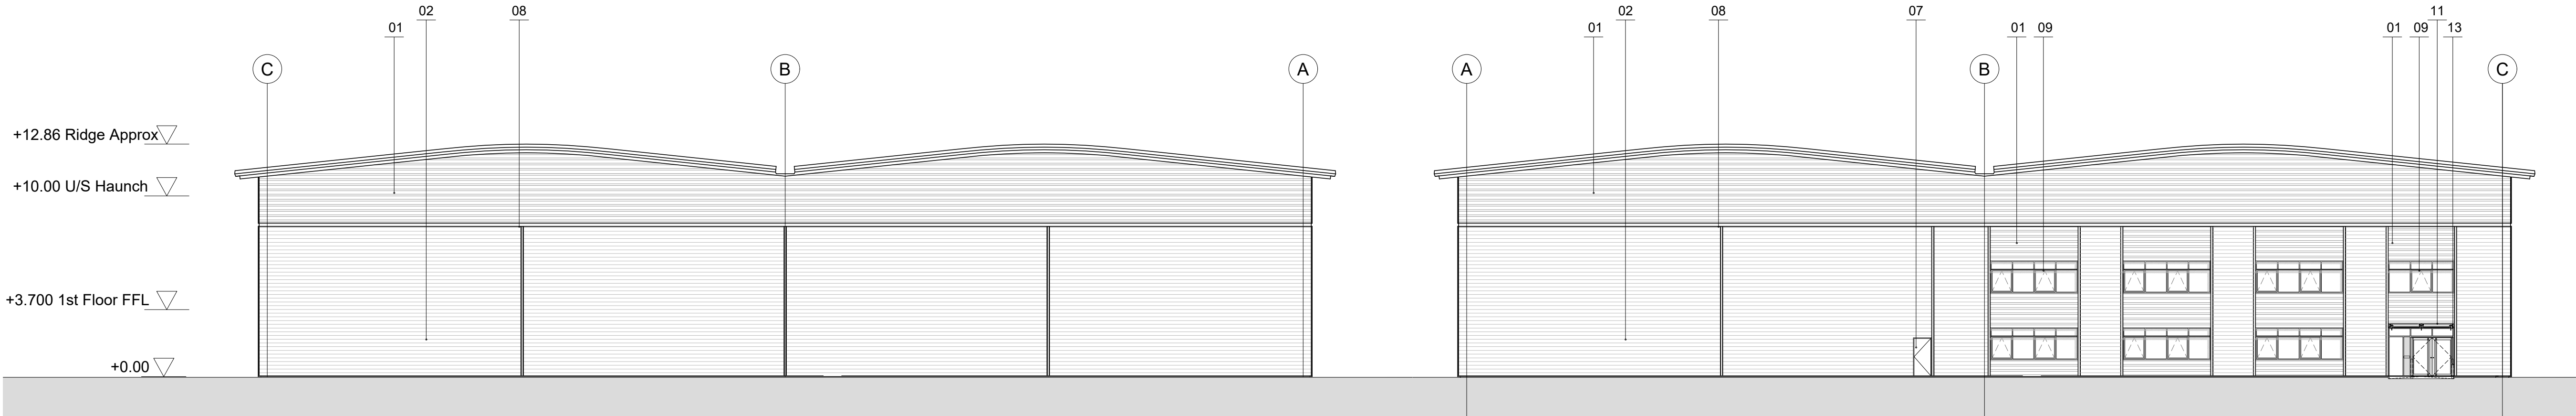

02 East Elevation - Unit 2
1:200 @ A1 / 1:400 @ A3

03 West Elevation - Unit 2
1:200 @ A1 / 1:400 @ A3

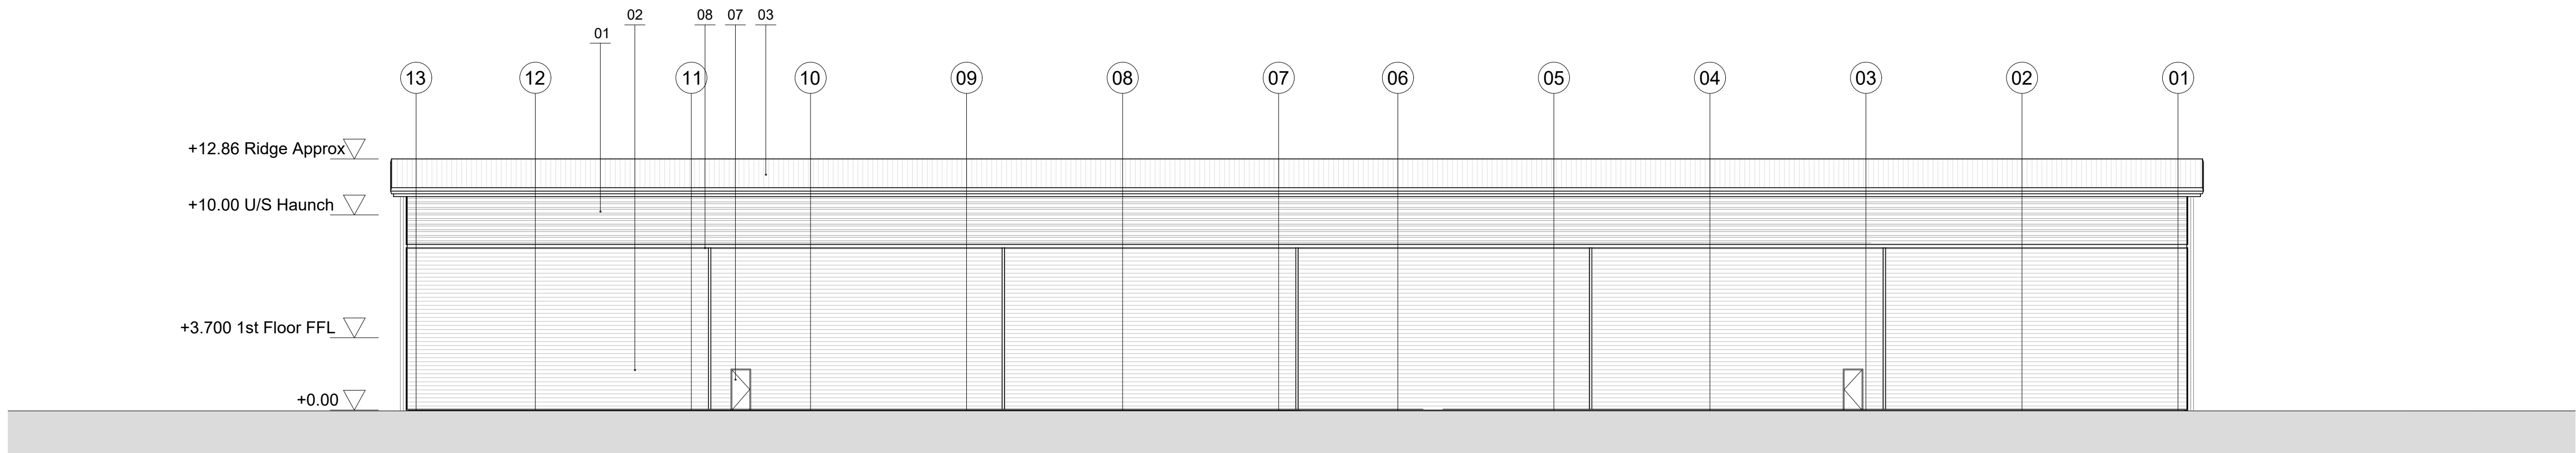

04 North Elevation - Unit 2
1:200 @ A1 / 1:400 @ A3

B	Cladding Colour/Brise Soleil/Unit No.	21.10.21	HT	HA
A	Cladding profile amended	02.06.21	HT	HA
-	First issue	17.05.21	HT	HA
Rev:	Notes:	Date:	Dwn:	Iss:

0 2 4 6 8 10

Client:



hale

ARCHITECTURE | DESIGN MANAGEMENT

22c Leathermarket Street, London, SE1 3HP

Project:

Imagination 02
Image Business Park, Knowsley

Drawing Title:

Unit 2
Elevations

Project No:

21065

Scale @ A1/A3:

1:200 / 1:400

Drawing No:

21065 - PL1012

Revision:

B