


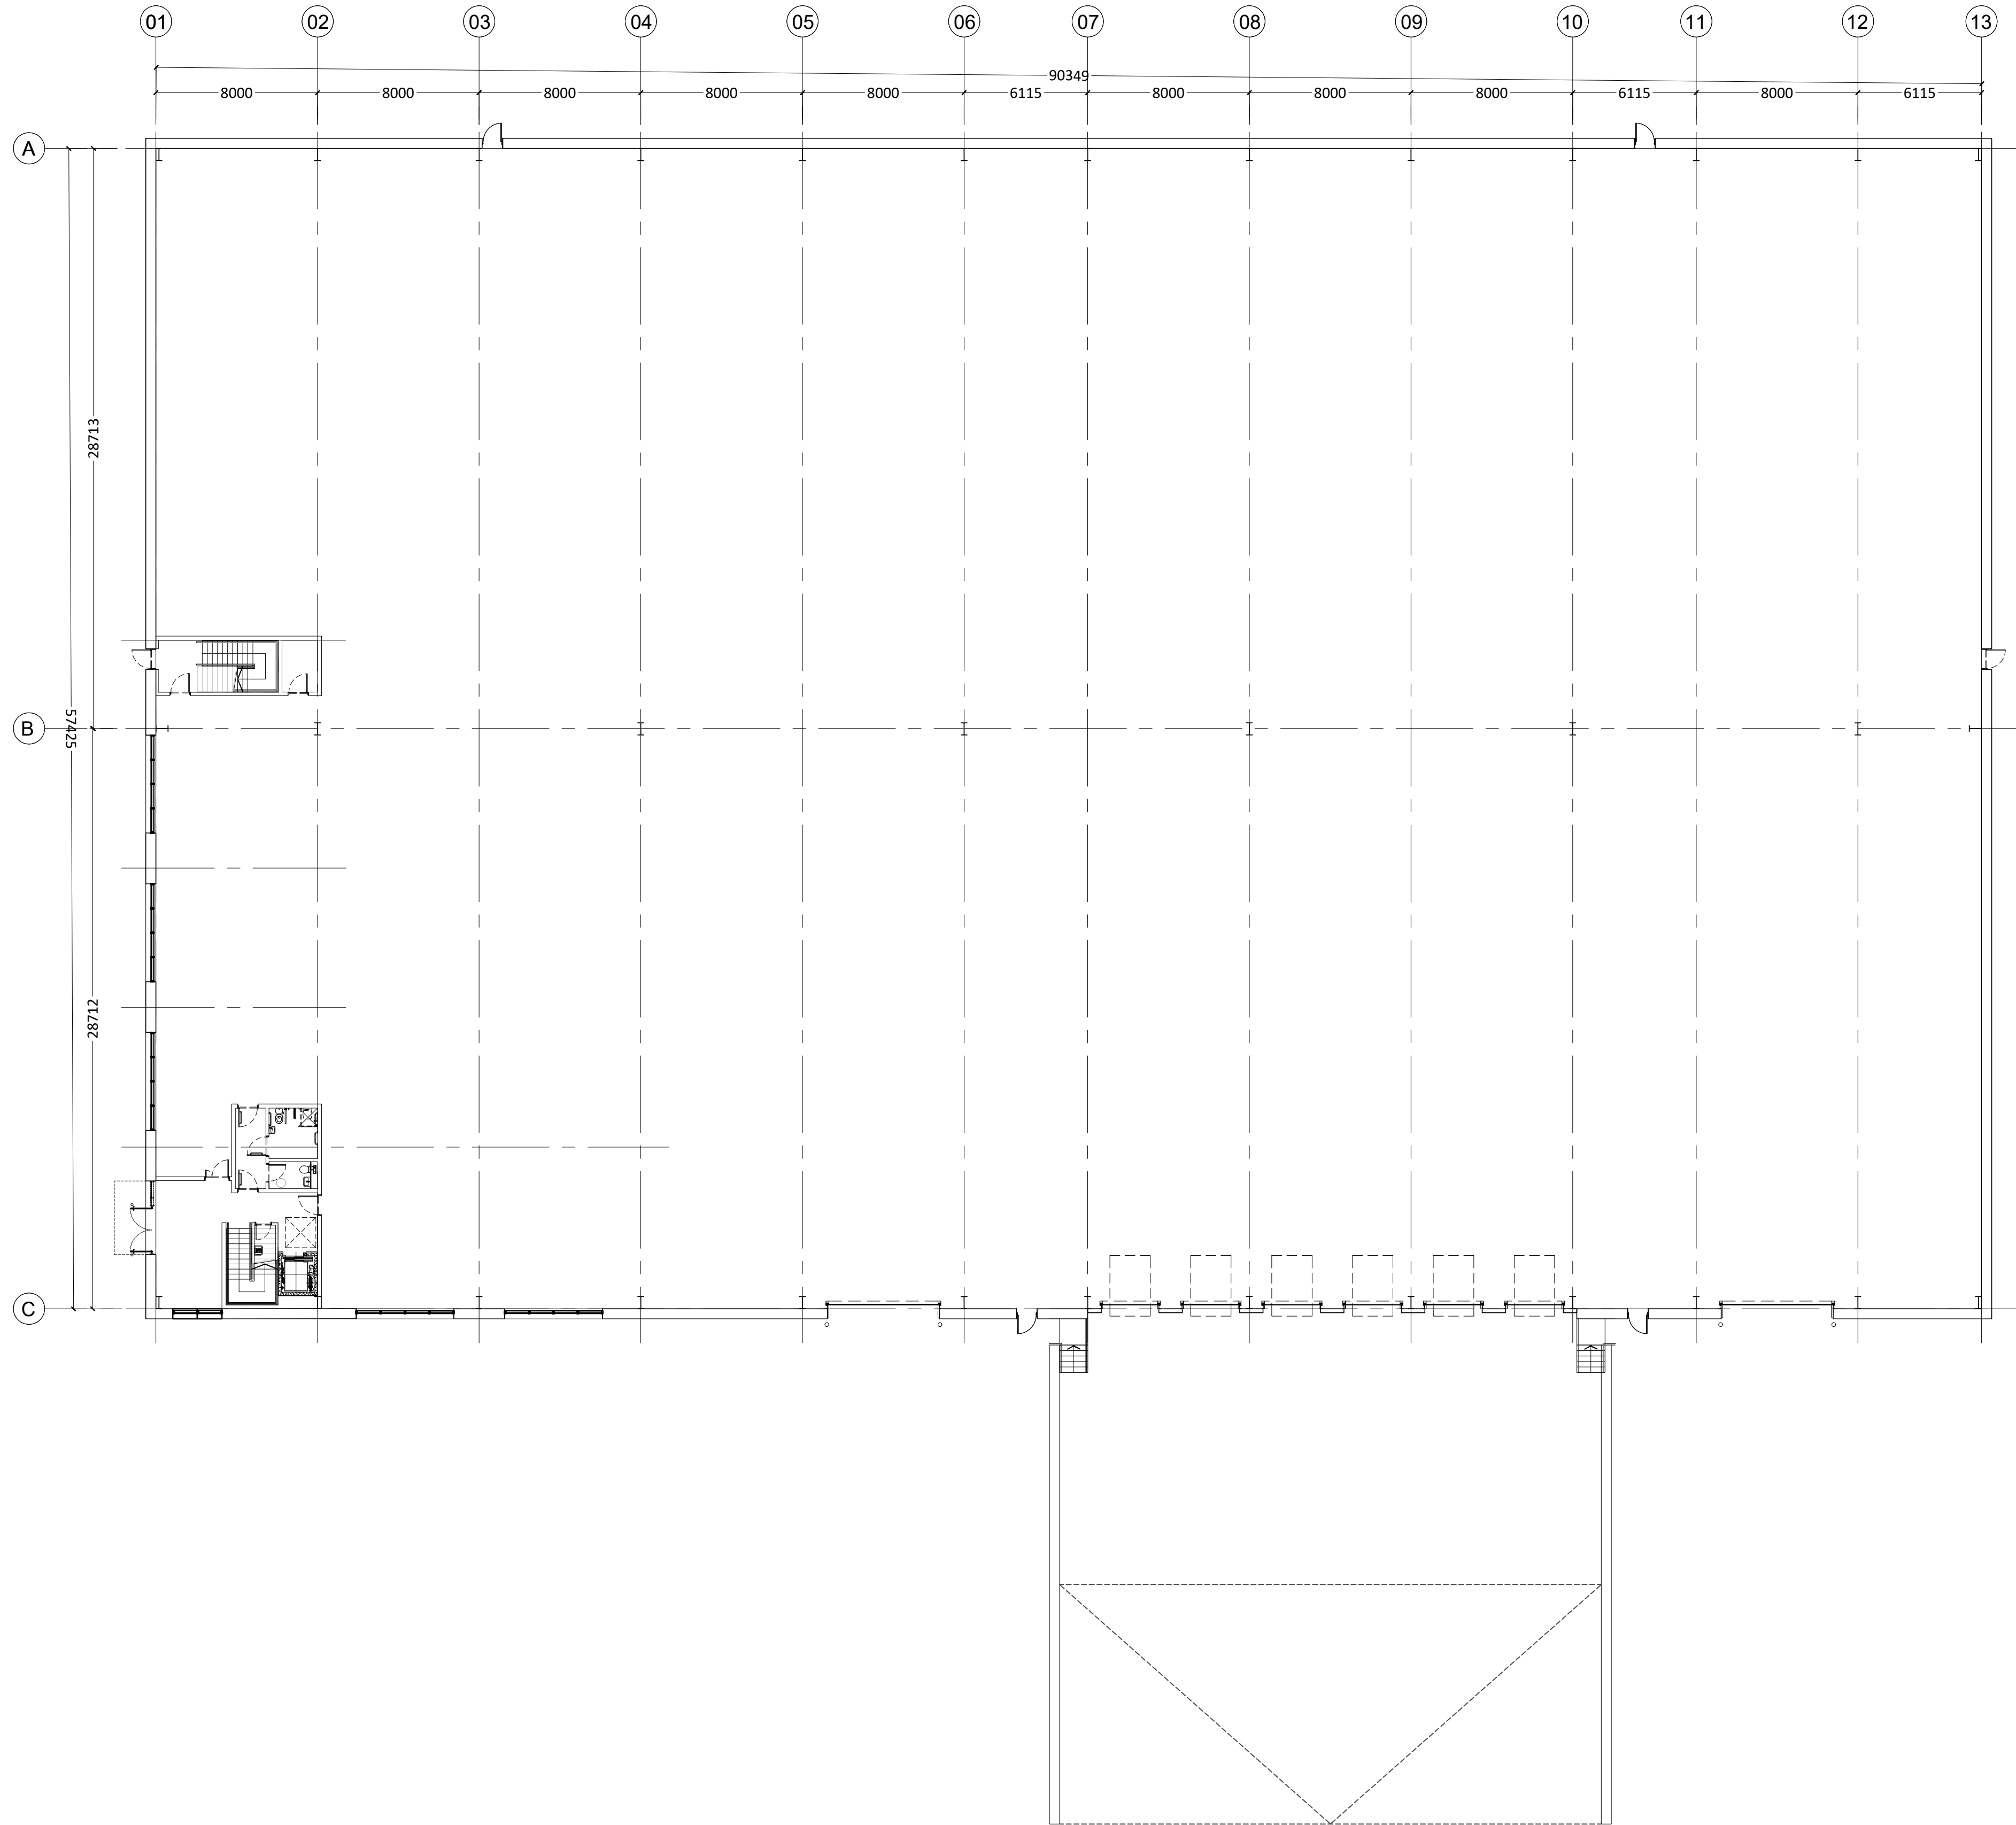

01 Unit 2 GA Ground Floor Plan

1:200 @ A1 / 1:400 @ A3

Disclaimer:
Subject to survey.

Notes:

UNIT 2 (GIA)
Warehouse (incl. office Undercroft) **60,000ft²**
Office (FF Only) **55,800ft²**
Car parking spaces **4,200ft²**
(Incl 5 disabled bays) **86**

B	Window amendment & Unit No.	21.10.21	HT	HA
A	Escape Door Incl.	03.06.21	HT	HA
-	First Issue	17.05.21	HT	HA
Rev:	Notes:	Date:	Dwn:	Iss:



Client:



hale

ARCHITECTURE | DESIGN MANAGEMENT

22c Leathermarket Street, London, SE1 3HP

Project:

Imagination 02
Image Business Park, Knowsley

Drawing Title:

Unit 2
GA Ground Floor Plan

Project No:

21065

Scale @ A1/A3:

1:200 / 1:400

Drawing No:

21065 - PL1010

Revision:

B