
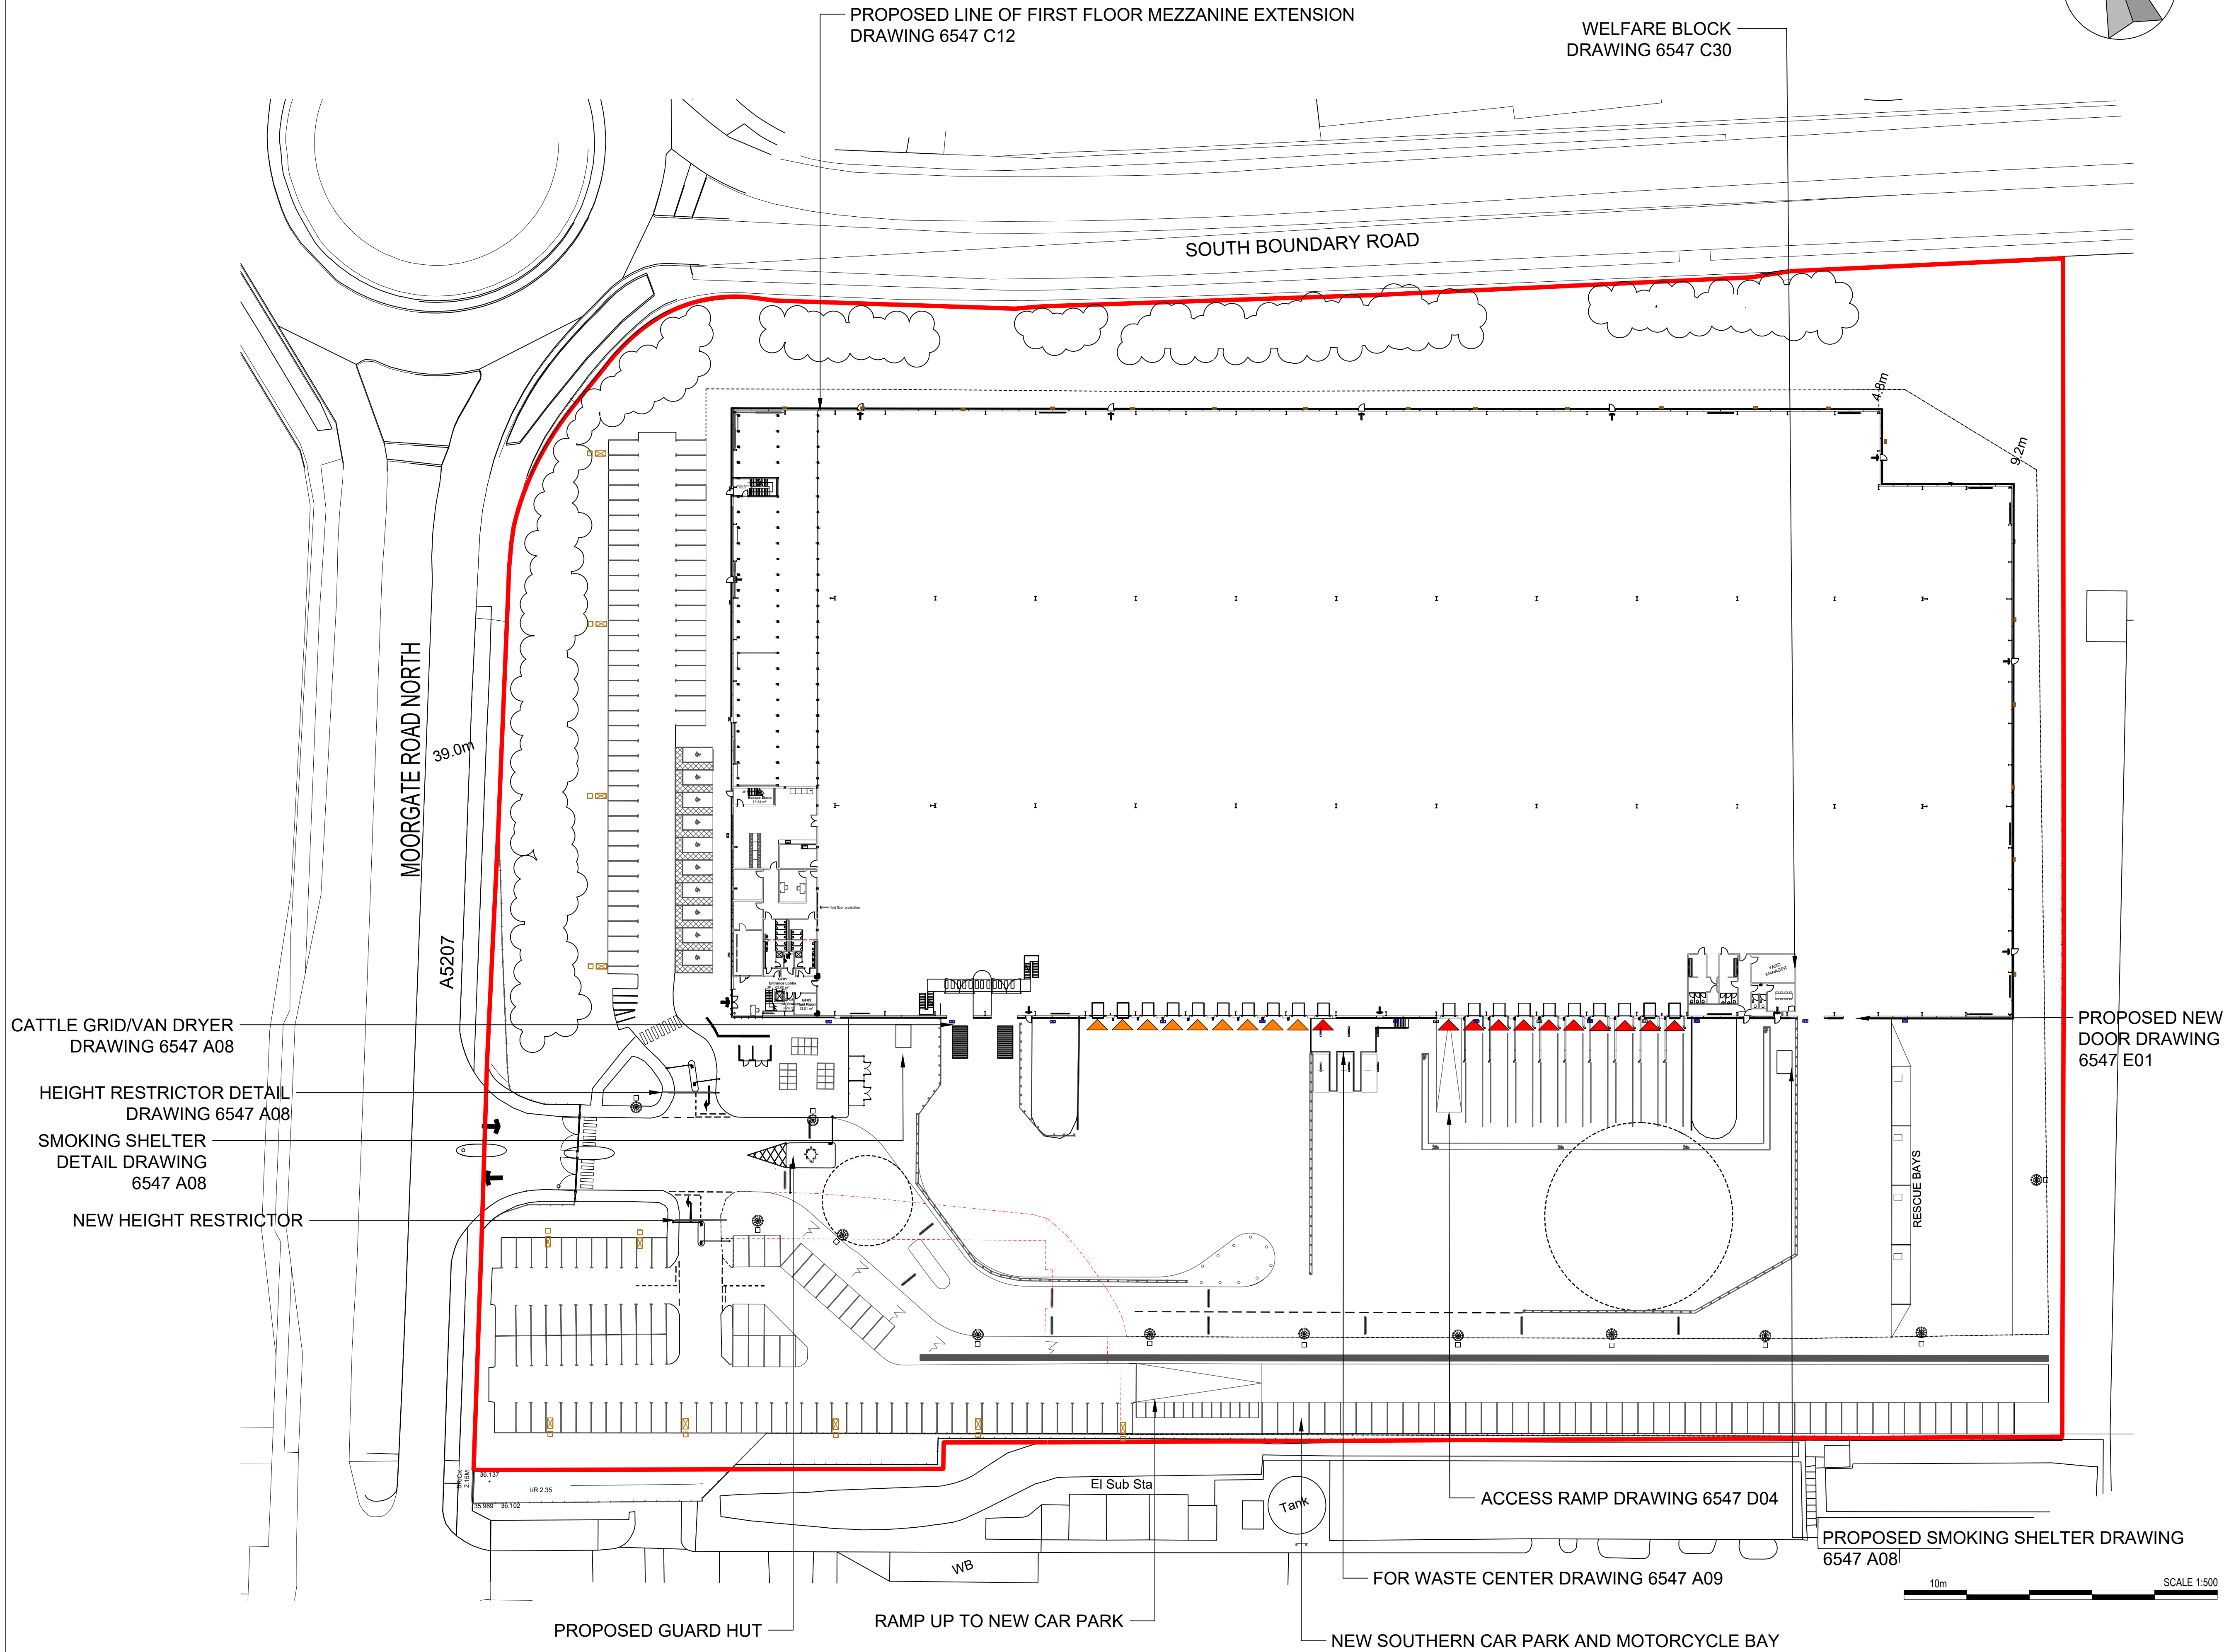


KEY
RED LINE BOUNDARY

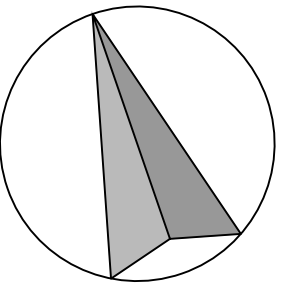

SCALE FOR PLANNING PURPOSES ONLY

Architects are to be notified of any discrepancies.
Contractors must check all dimensions on site.
This drawing is subject to copyright laws and is for use on this project only.
This drawing is to be used solely for the information as titled only.
For other information refer to the latest revision of any cross referenced drawings.
To be read in conjunction with relevant design standards/protocols.

G	25/05/21	UPDATED AS PER SURVEY	DA	MA
F	16/03/21	NOTE ADDED	DA	MA
E	16/03/21	LIGHT FIXTURES ADDED	DA	MA
D	10/02/21	RED BOUNDARY LINE UPDATED	DA	MA
C	08/02/21	PLANNING ISSUE	DA	MA
B	29/01/21	UPDATED AS PER TEST FIT	DA	MA
A	28/01/21	UPDATED AS PER TEST FIT	DA	MA
#	25/01/21	FIRST ISSUE	DA	MA
REV DATE	DESCRIPTION		DRN	CKD

AMENDMENTS

STATUS: PLANNING

CLIENT: FLINTROCK LTD

PROJECT NAME: KNOWSLEY

PROJECT ADDRESS: MOORGATE ROAD, KNOWSLEY

DRAWING TITLE: PROPOSED SITE PLAN

JOB NO: 20-6547 DRG NO: P03 REVISION: G

DATE: FEB 21 SCALE: 1:500 SHEET SIZE: A1

SSA ARCHITECTS

1 CARDALE PARK, BECKWITH HEAD ROAD,
HARROGATE HG3 1RZ
www.ssa-architects.co.uk
T: 01423 856999