



REVISION NOTES


Revision	Date	Description
----------	------	-------------

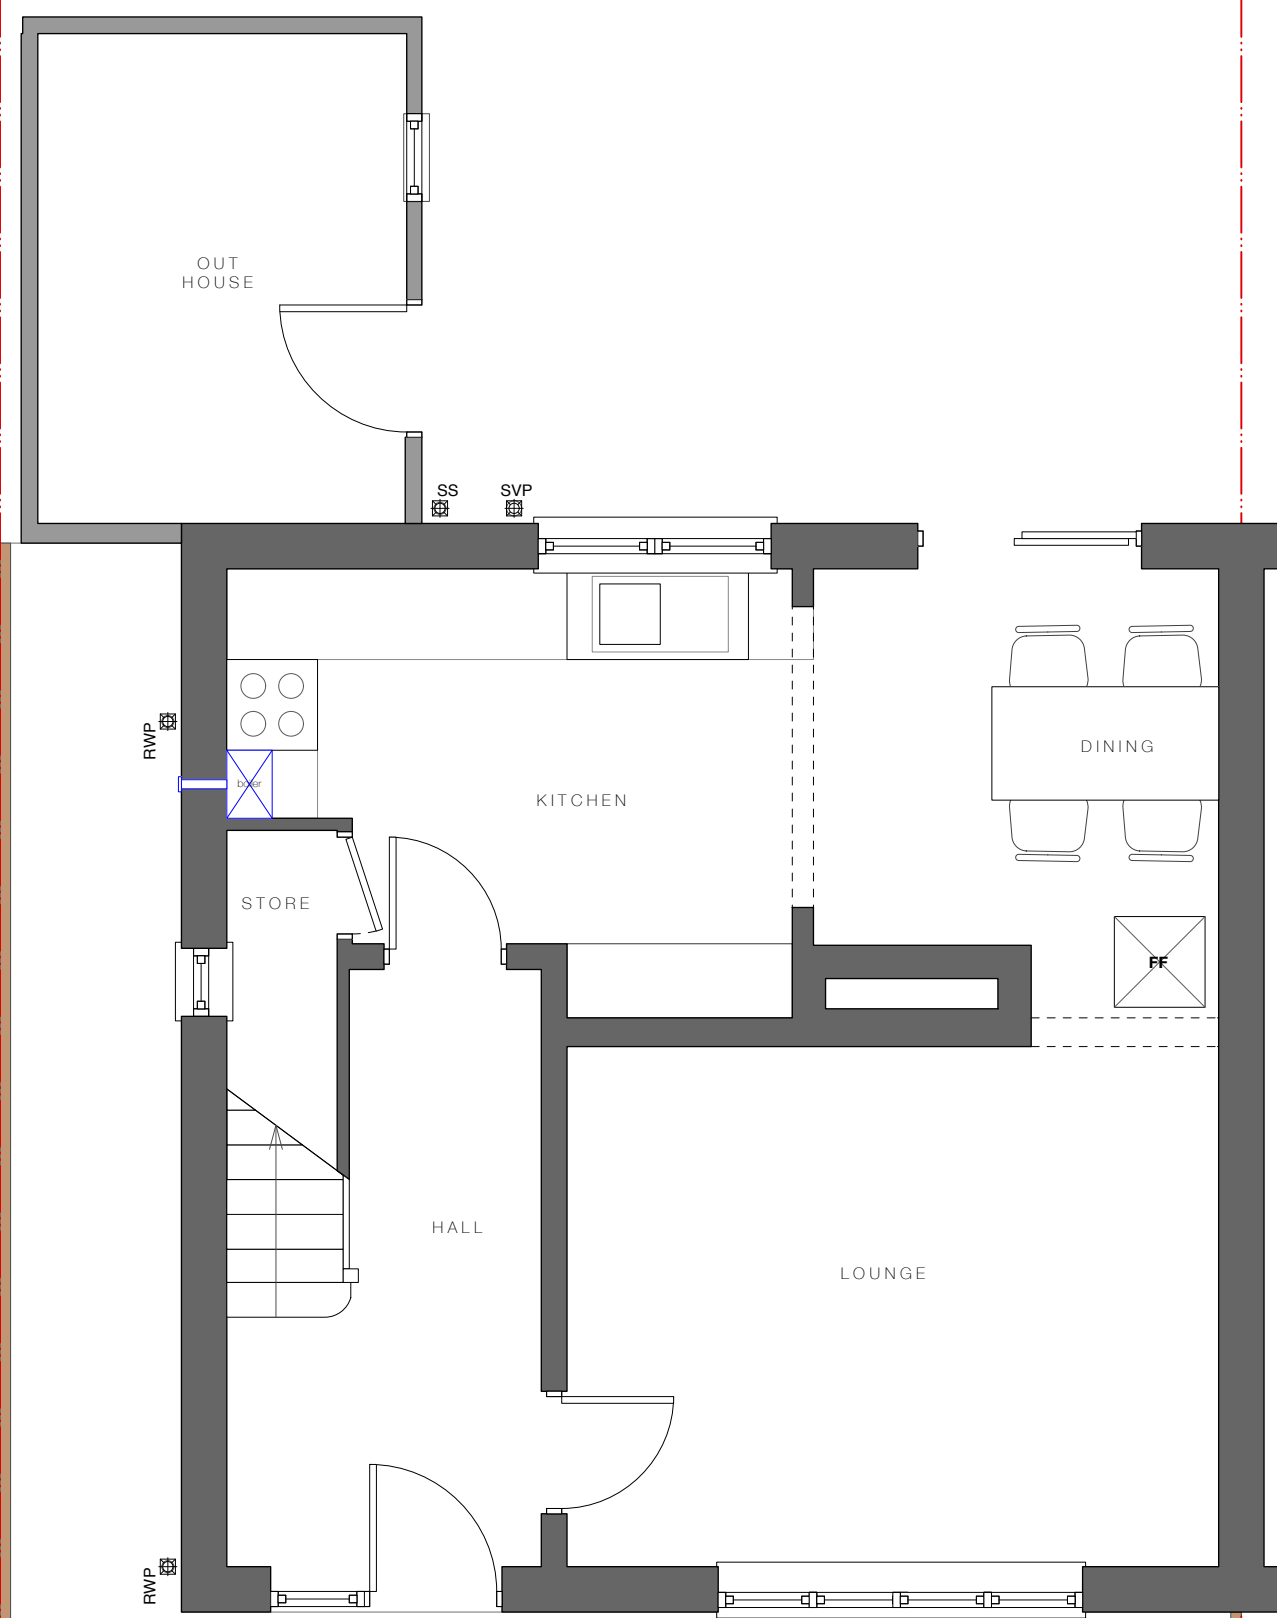

EXISTING GROUND FLOOR PLAN

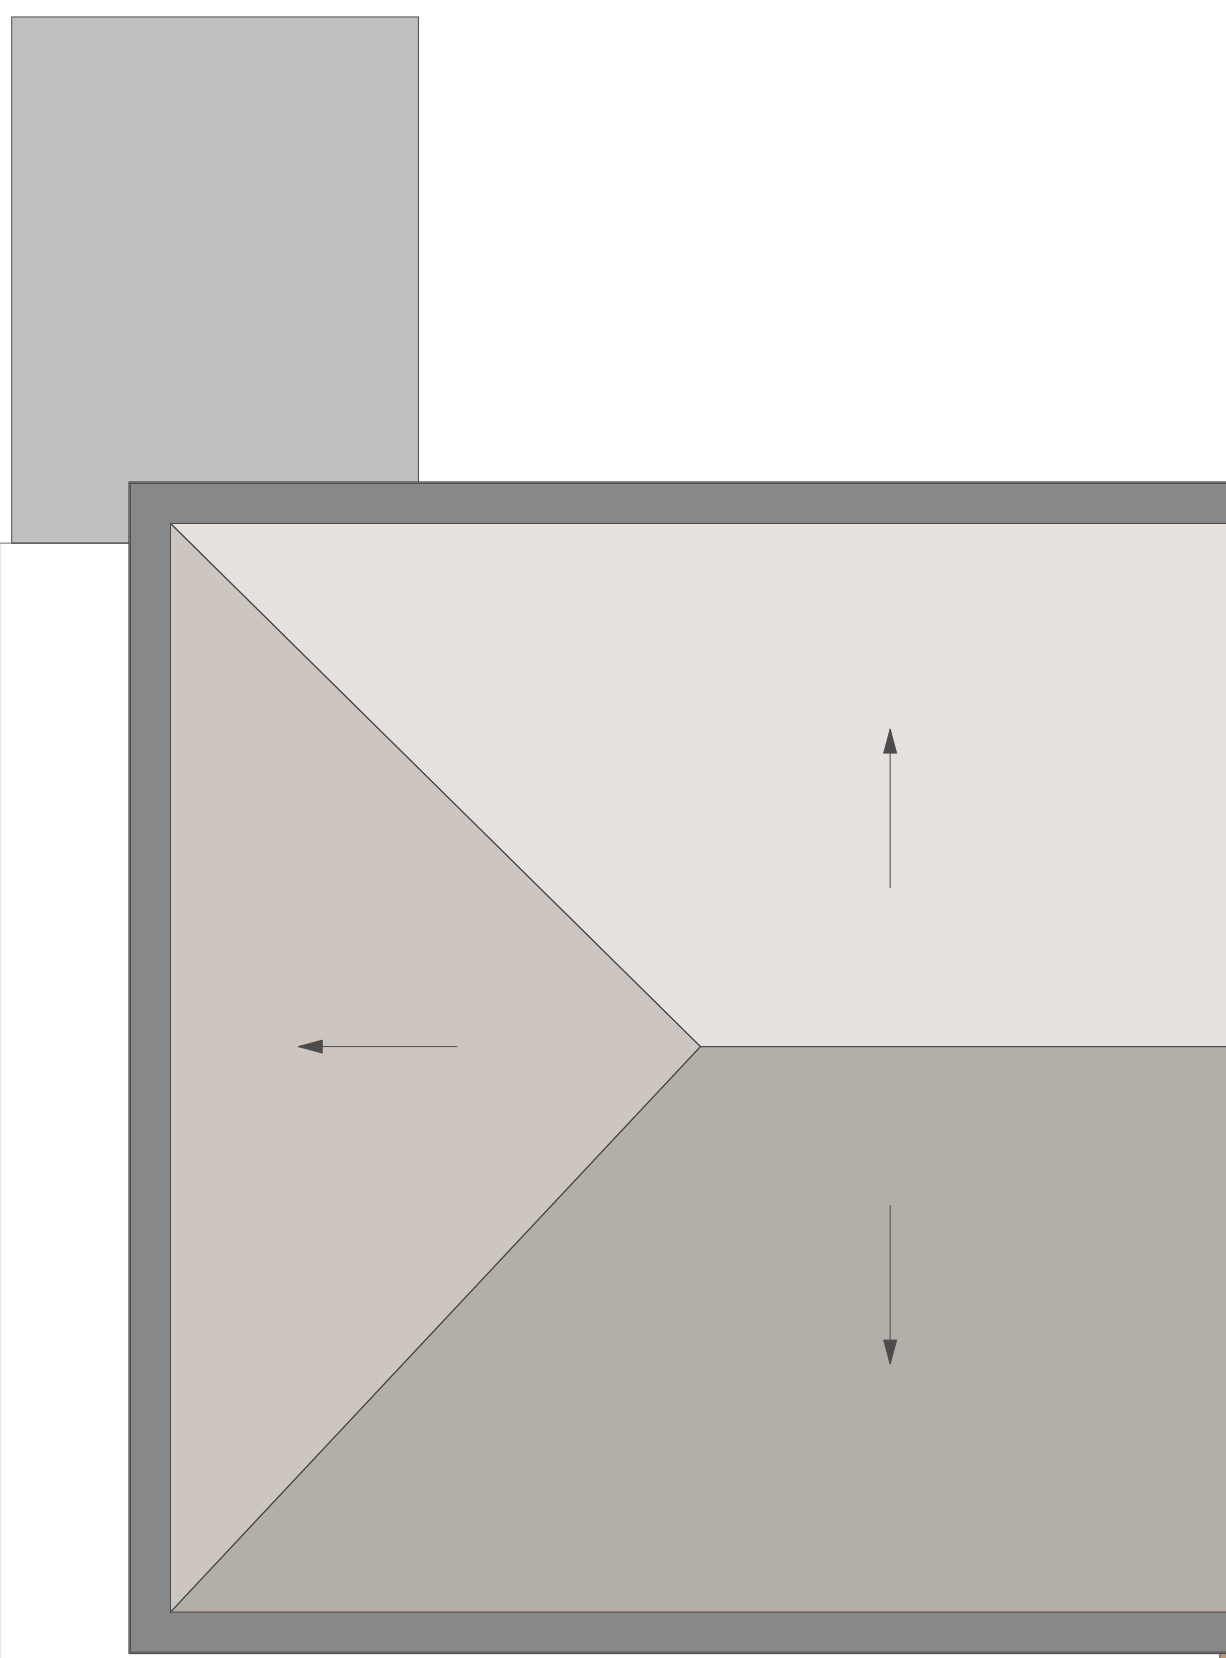

EXISTING ROOF PLAN

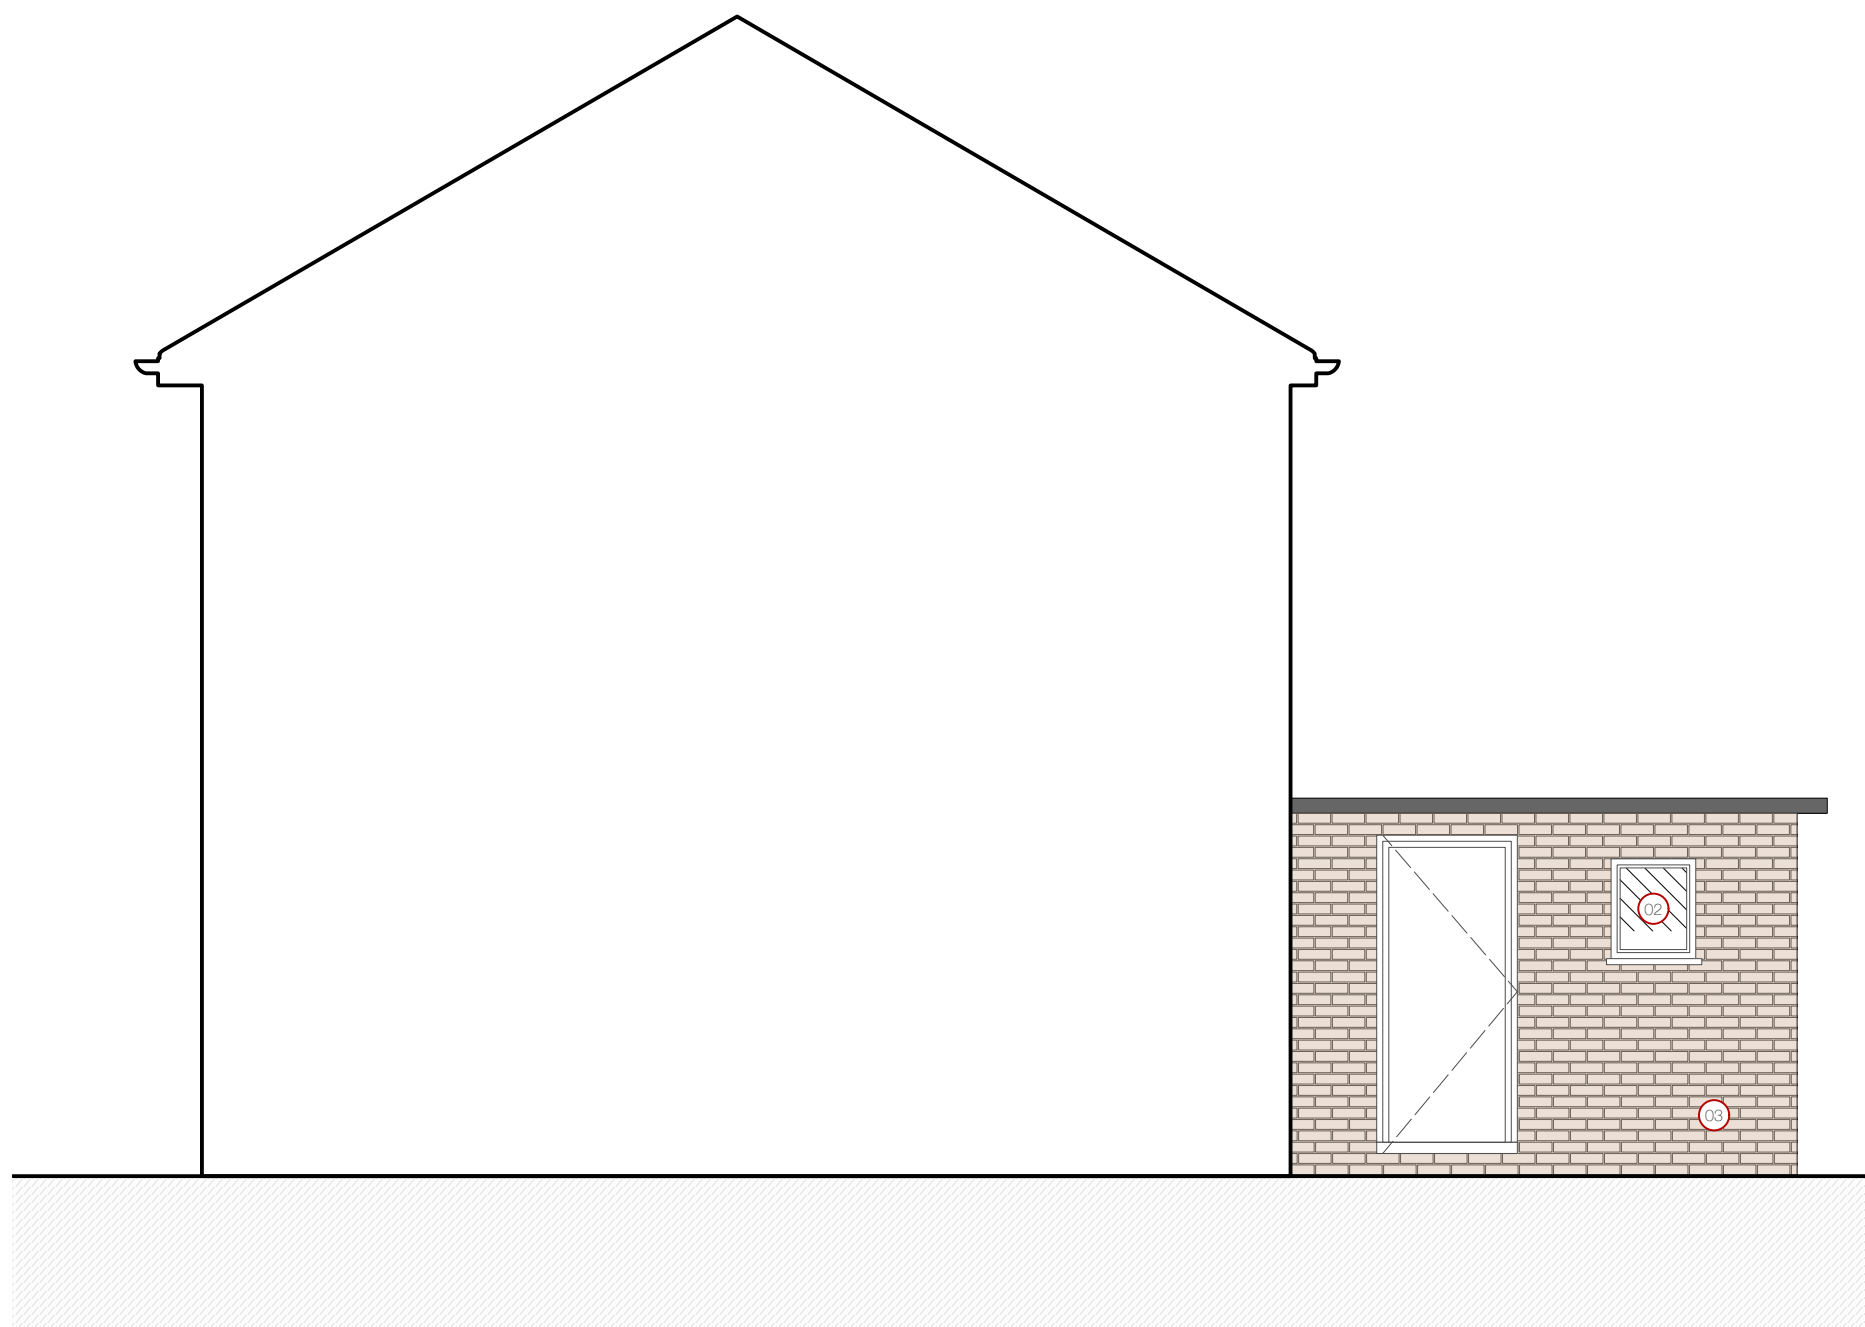


EXISTING SIDE ELEVATION 01

Material Key

- 01. Render
- 02. UPVC Windows
- 03. Brickwork
- 04. Roof Tile
- 05. Sliding UPVC Patio Doors

Elevation Key

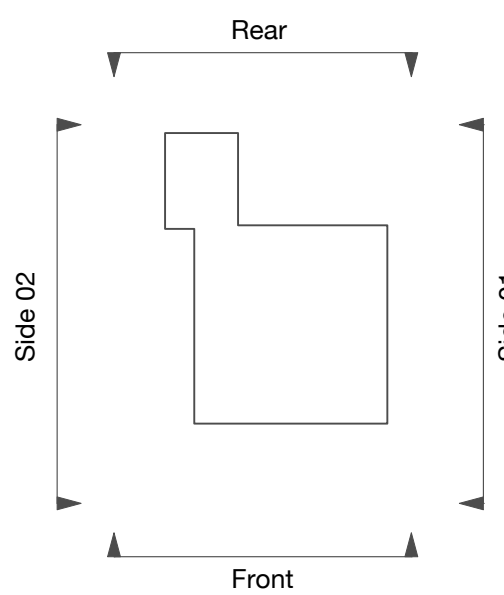

0m 0.5m 1m 2.5m 5m

Additional Notes

For the purposes of obtaining Planning Permission ONLY.
Copyright of this drawing belongs solely to Studio 22.
Please refer to M+E drawings for all Mechanical and Electrical information.
Please refer to SE Drawings for all Structural, Connection and Underground Details.
All dimensions, including roof pitches should be checked on site.
It is not the responsibility of Studio 22 to check any matters relating to land title or positions of public drainage.
Where building to any boundary the adjacent property owner is to be informed under the terms of the Party Wall Act 1996 and its provisions followed.
It is not the responsibility of Studio 22 to administer any agreements with other statutory bodies in relation to location of drainage (where shown) & levels are to be verified prior to commencement of building works.
No responsibility is accepted for the positioning of any below ground drainage.
It is the client's responsibility to appoint a qualified structural engineer to deal with all structural specifications resulting from all new construction work and all alterations to the existing structure.
No responsibility is accepted by Studio 22 for any structural elements.
All drawings are based upon measured surveys only.

STUDIO 22


studio22design@outlook.com

ISSUED FOR:
PLANNING


Job: 032 - 76 Sheppard Avenue
Client: Tracey Collings
Drawing Title: Existing Plans and Elevations
Date: 23.10.2021
Drawing no: 032 - 02
Scale: 1:50 @ A1
Drawn: JA



EXISTING REAR ELEVATION

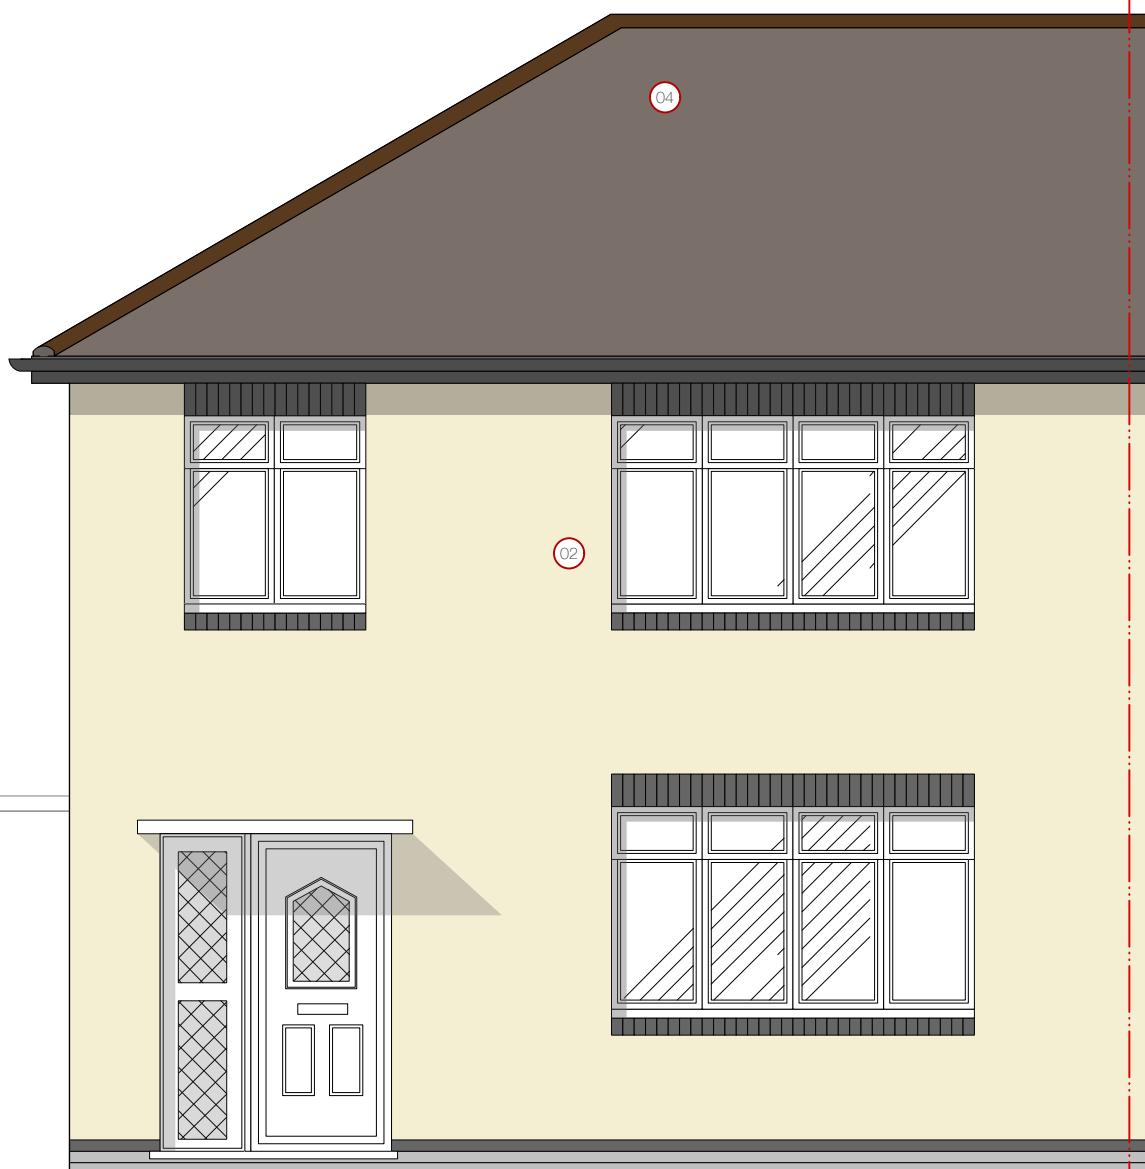

EXISTING FRONT ELEVATION

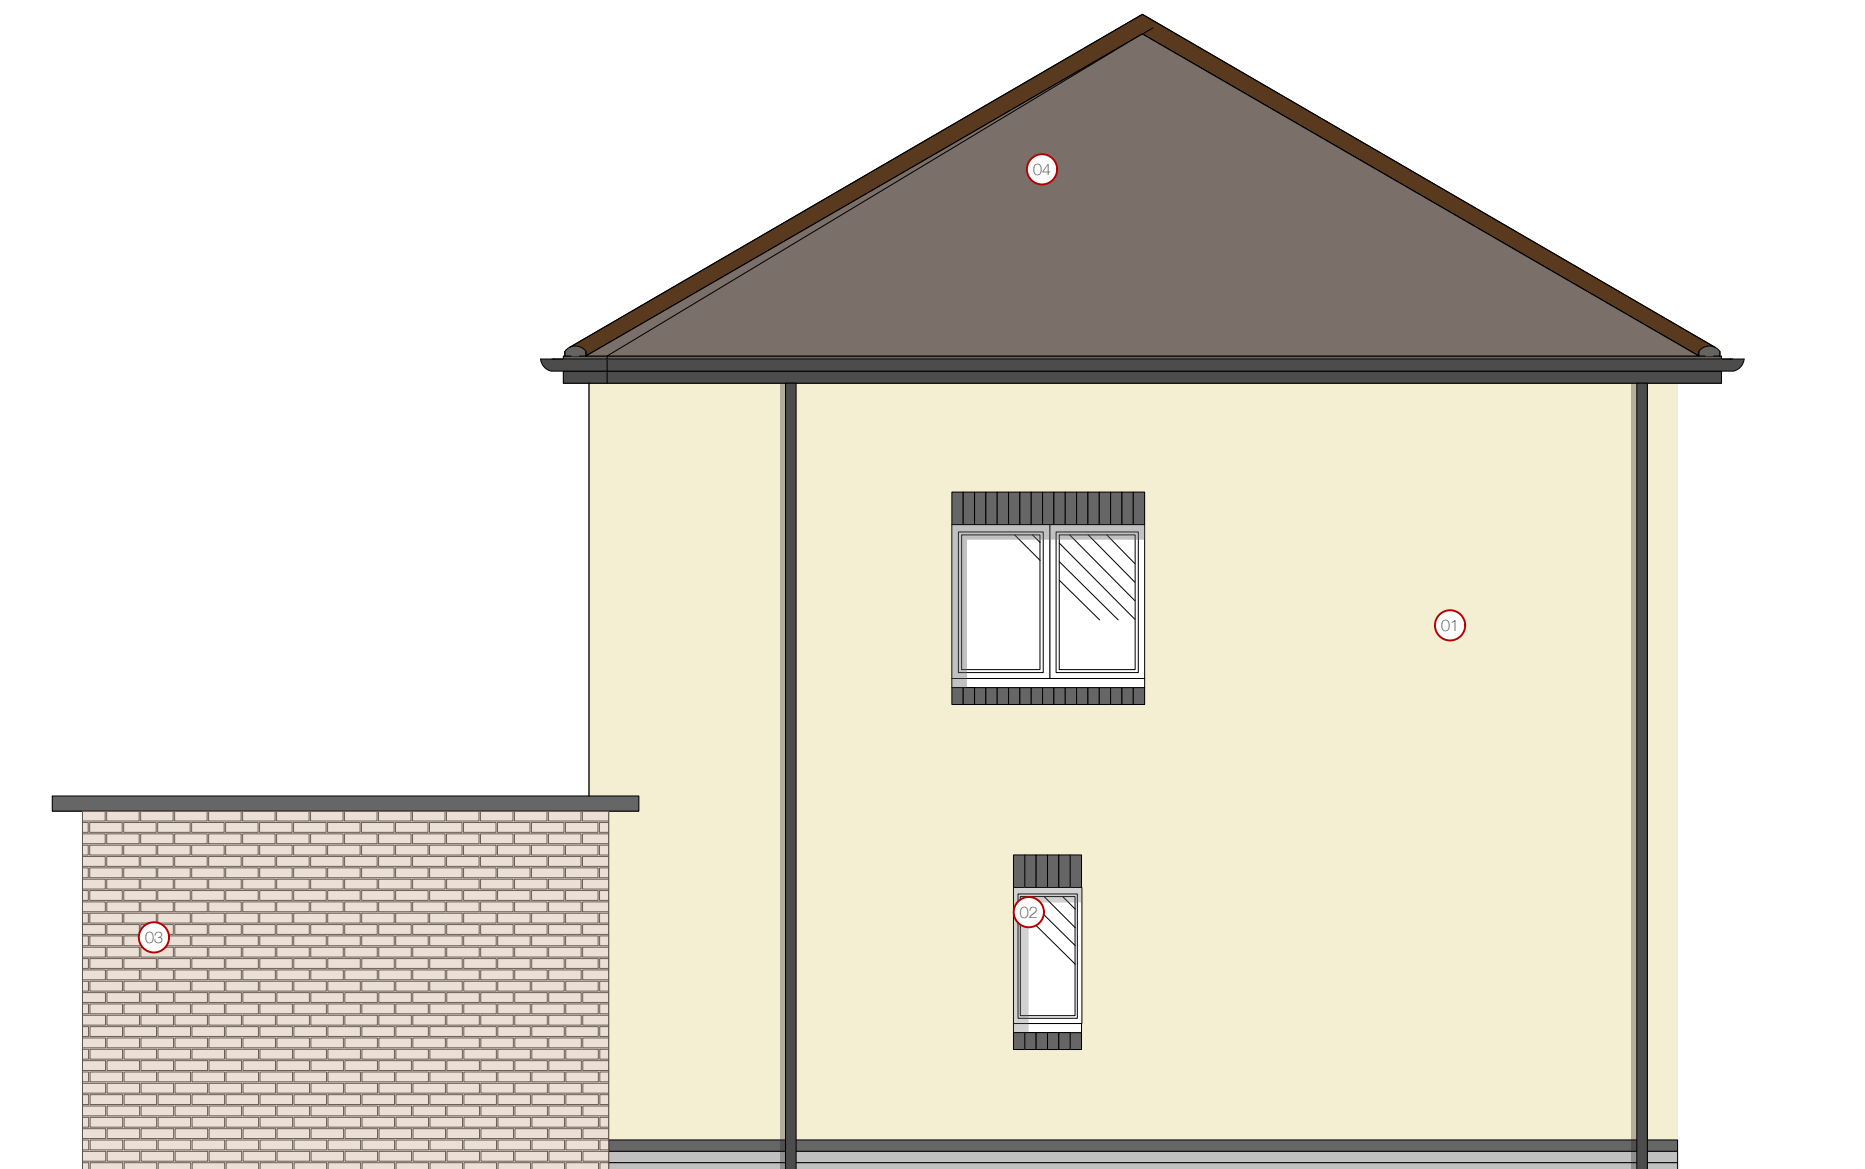

EXISTING SIDE ELEVATION 02