



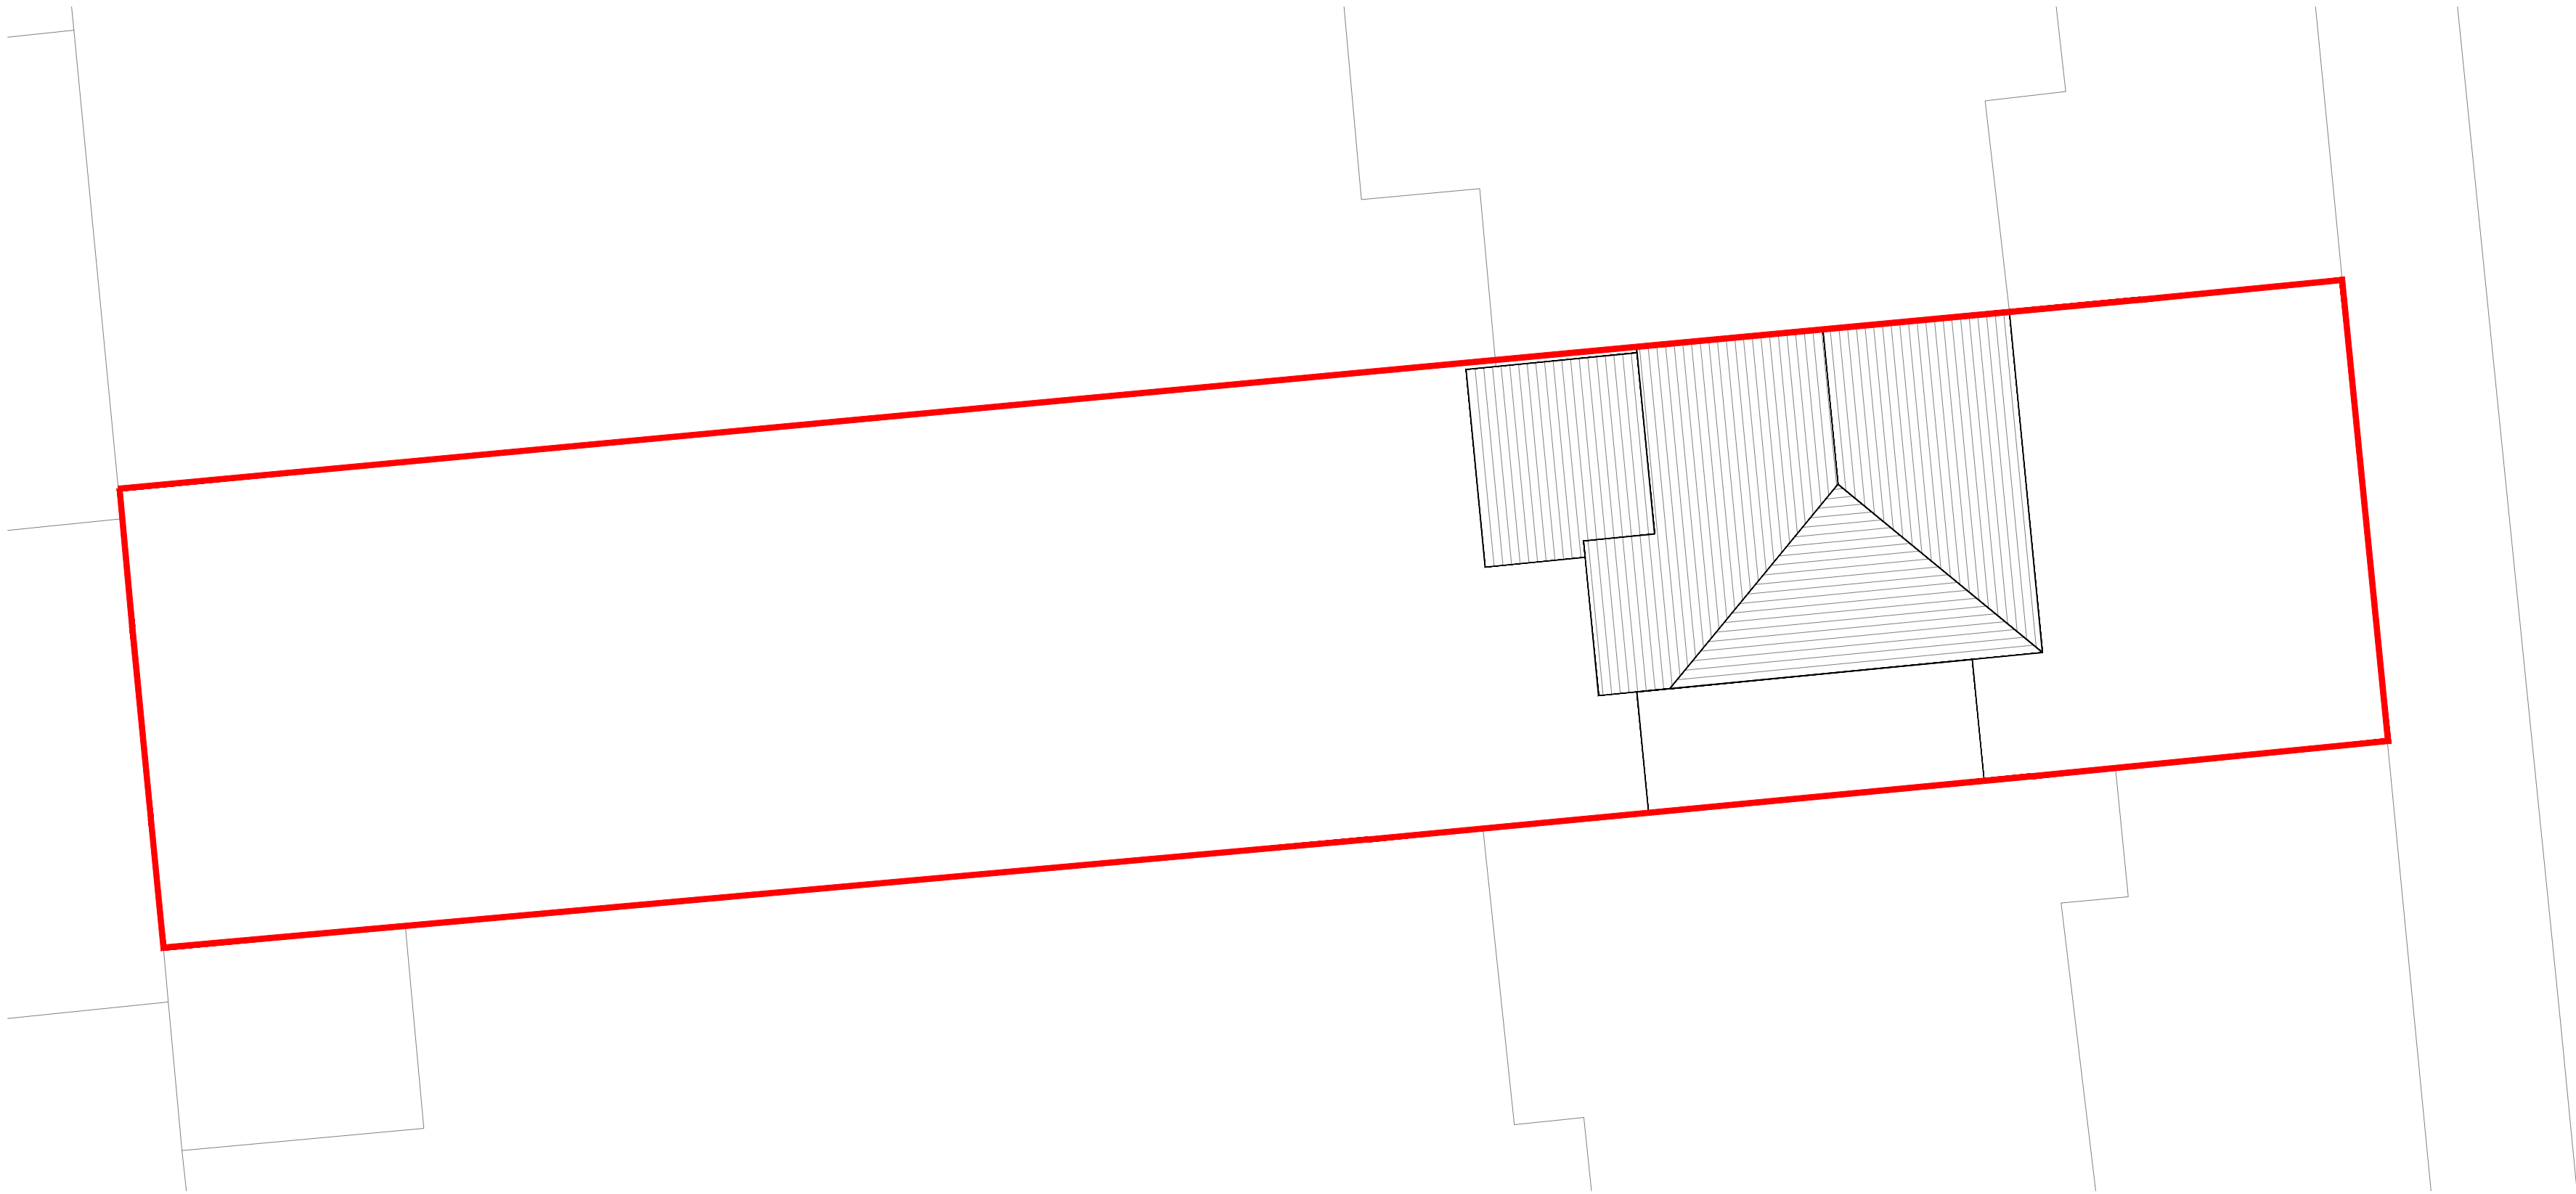

EXISTING SITE PLAN | SCALE 1:100



EXISTING SITE LOCATION PLAN | SCALE 1:1250


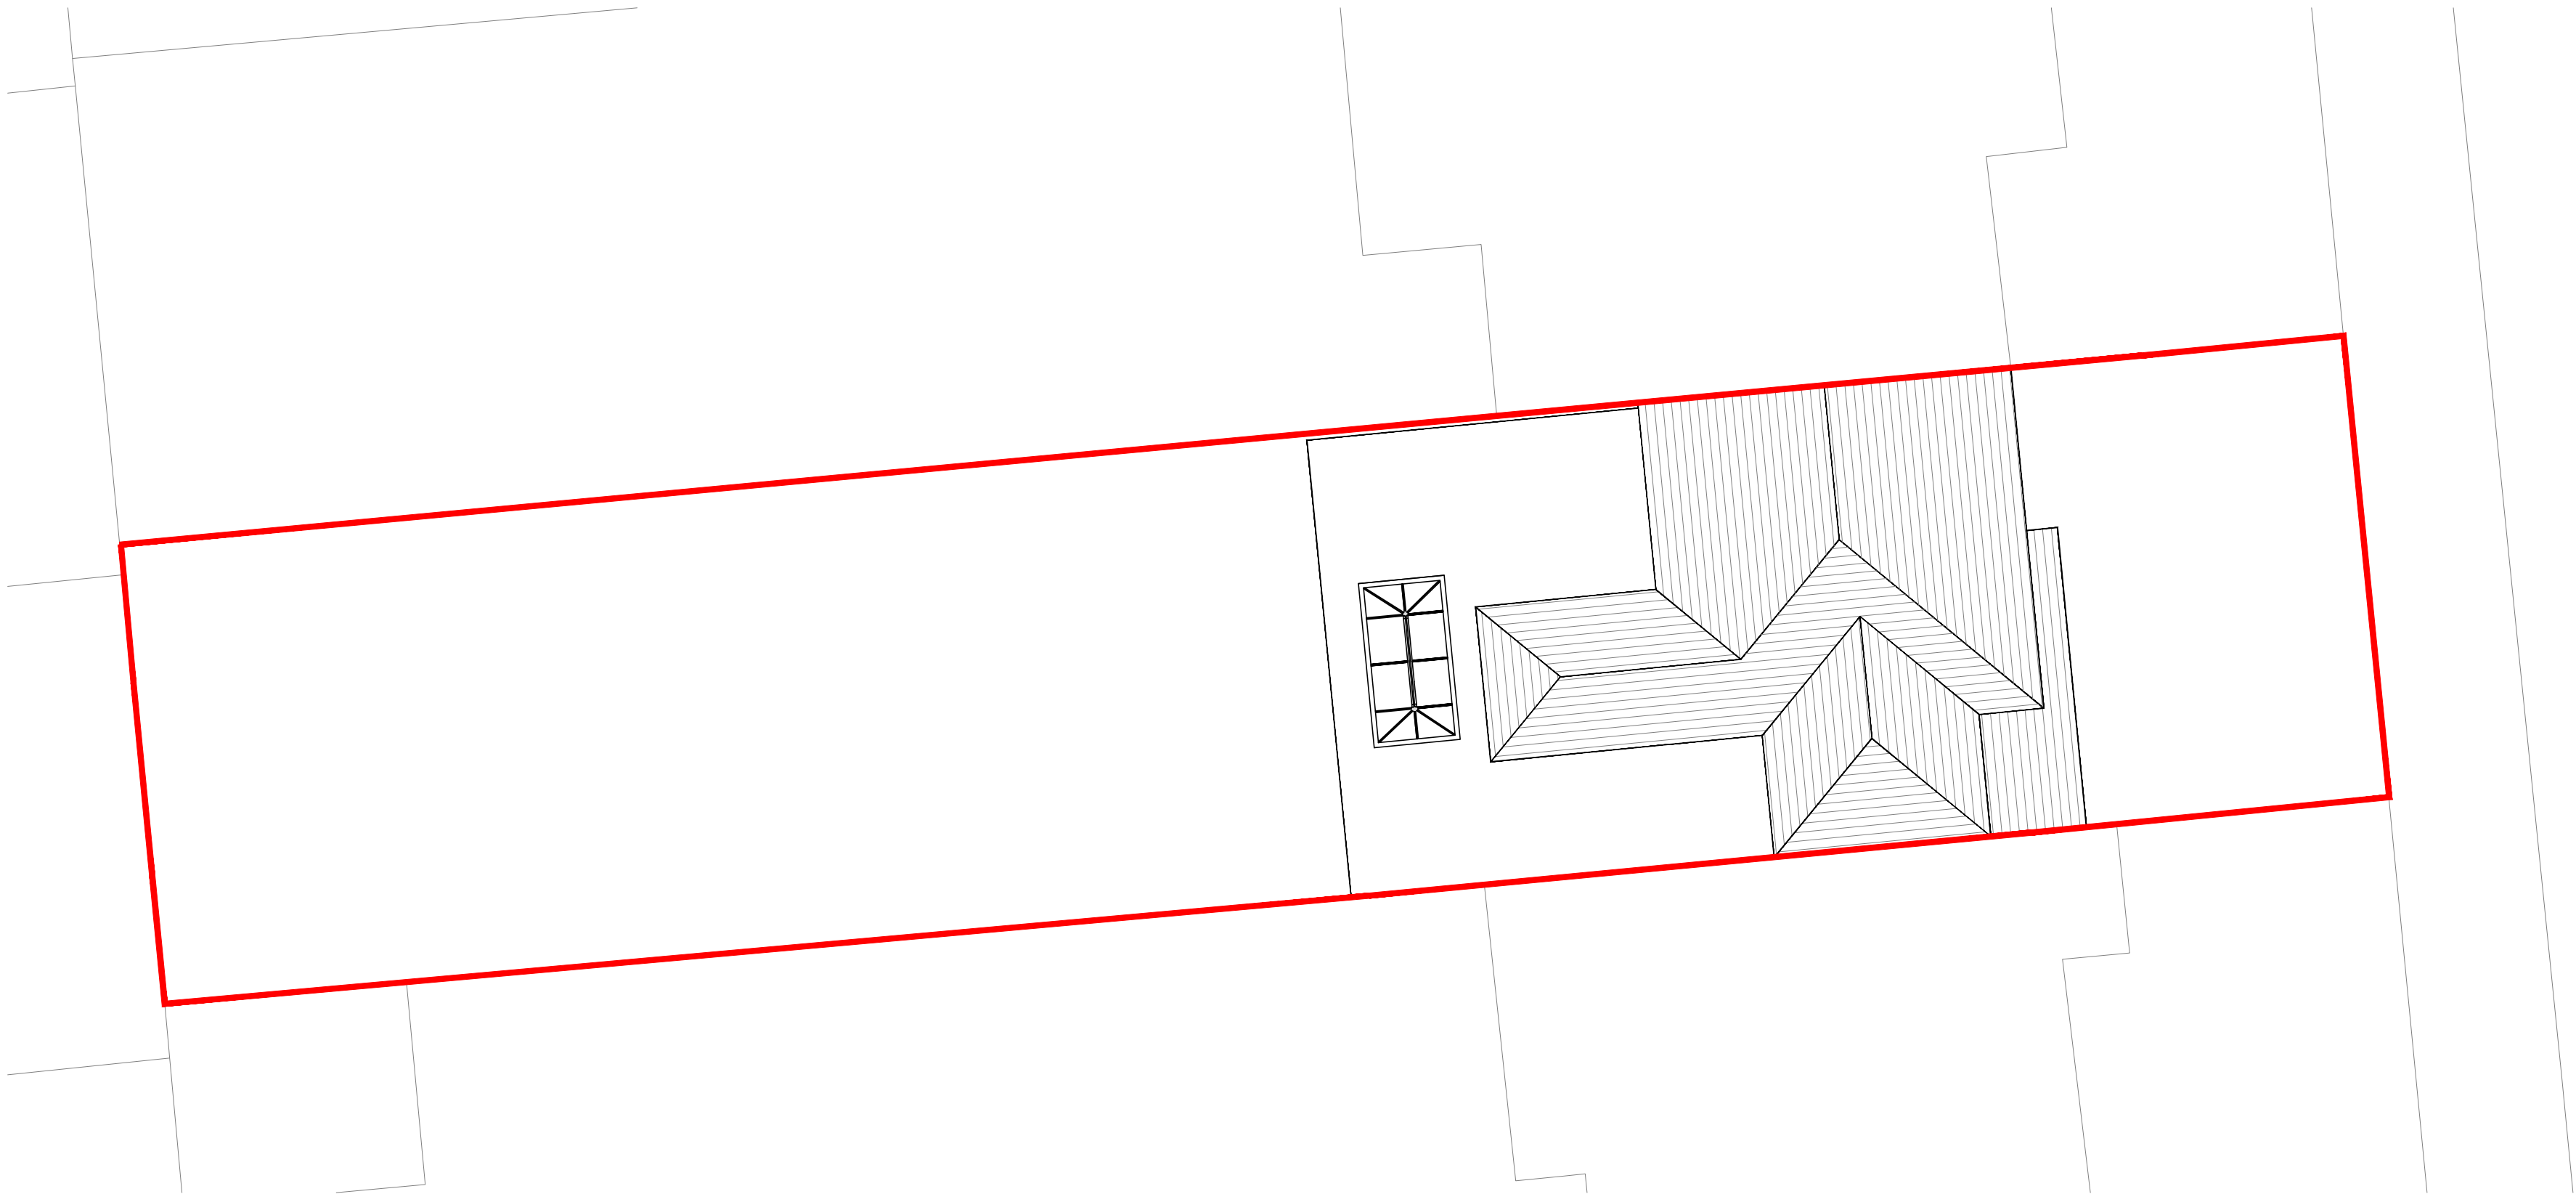


PROPOSED SITE PLAN | SCALE 1:100



PROPOSED SITE LOCATION PLAN | SCALE 1:1250

STATUS PLANNING	© Copyright of PM DESIGNS®. All rights reserved. ALL dimensions are in millimetres unless stated otherwise. ALL dimensions must be checked on site prior to construction and any discrepancies reported to the architect. Work is subject to change following detailed design.			
	RevNo	Revision note	Date	Signature
				Checked

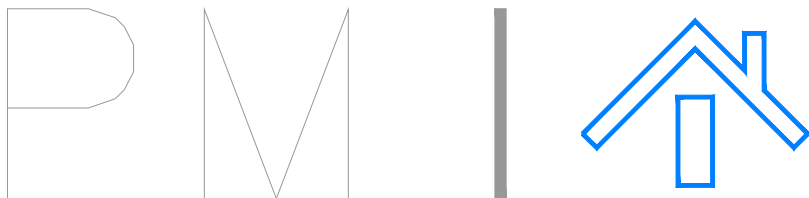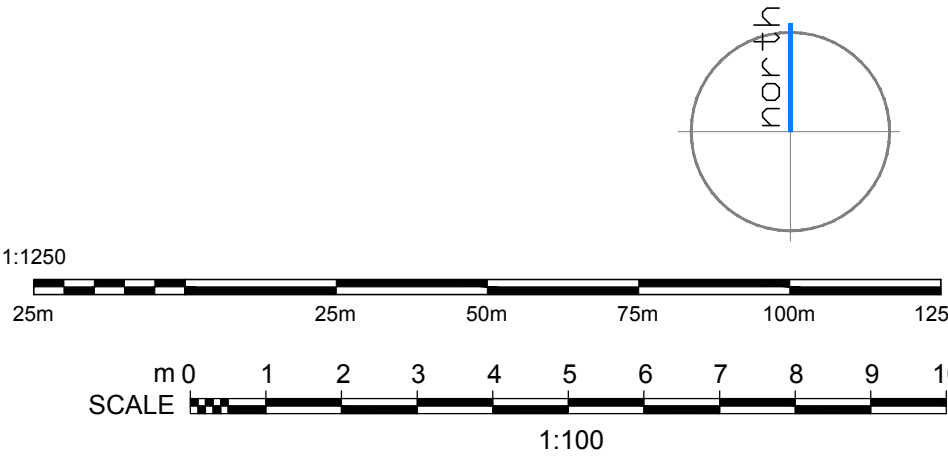

PROJECT: 28 EWART ROAD
LIVERPOOL
L16 2LH

CLIENT: MR JONES

Drawing Title
EXISTING AND PROPOSED SITE AND LOCATION
PLANS

Address: 222 Thomas Drive, Liverpool, L14 3LF
Telephone: 07580804180
Email: robert.parle@pmdesigns.co.uk
Website: www.pmdesigns.co.uk

Drawing No.
A100

Date:
JAN 2021

Scale:
VARIES @ A1

Revision:
-

Issue:
PLANNING STATUS