




STATUS PLANNING	© Copyright of PM DESIGNS®. All rights reserved. ALL dimensions are in millimetres unless stated otherwise. ALL dimensions must be checked on site prior to construction and any discrepancies reported to the architect. Work is subject to change following detailed design.				
	RevNo	Revision note	Date	Signature	Checked

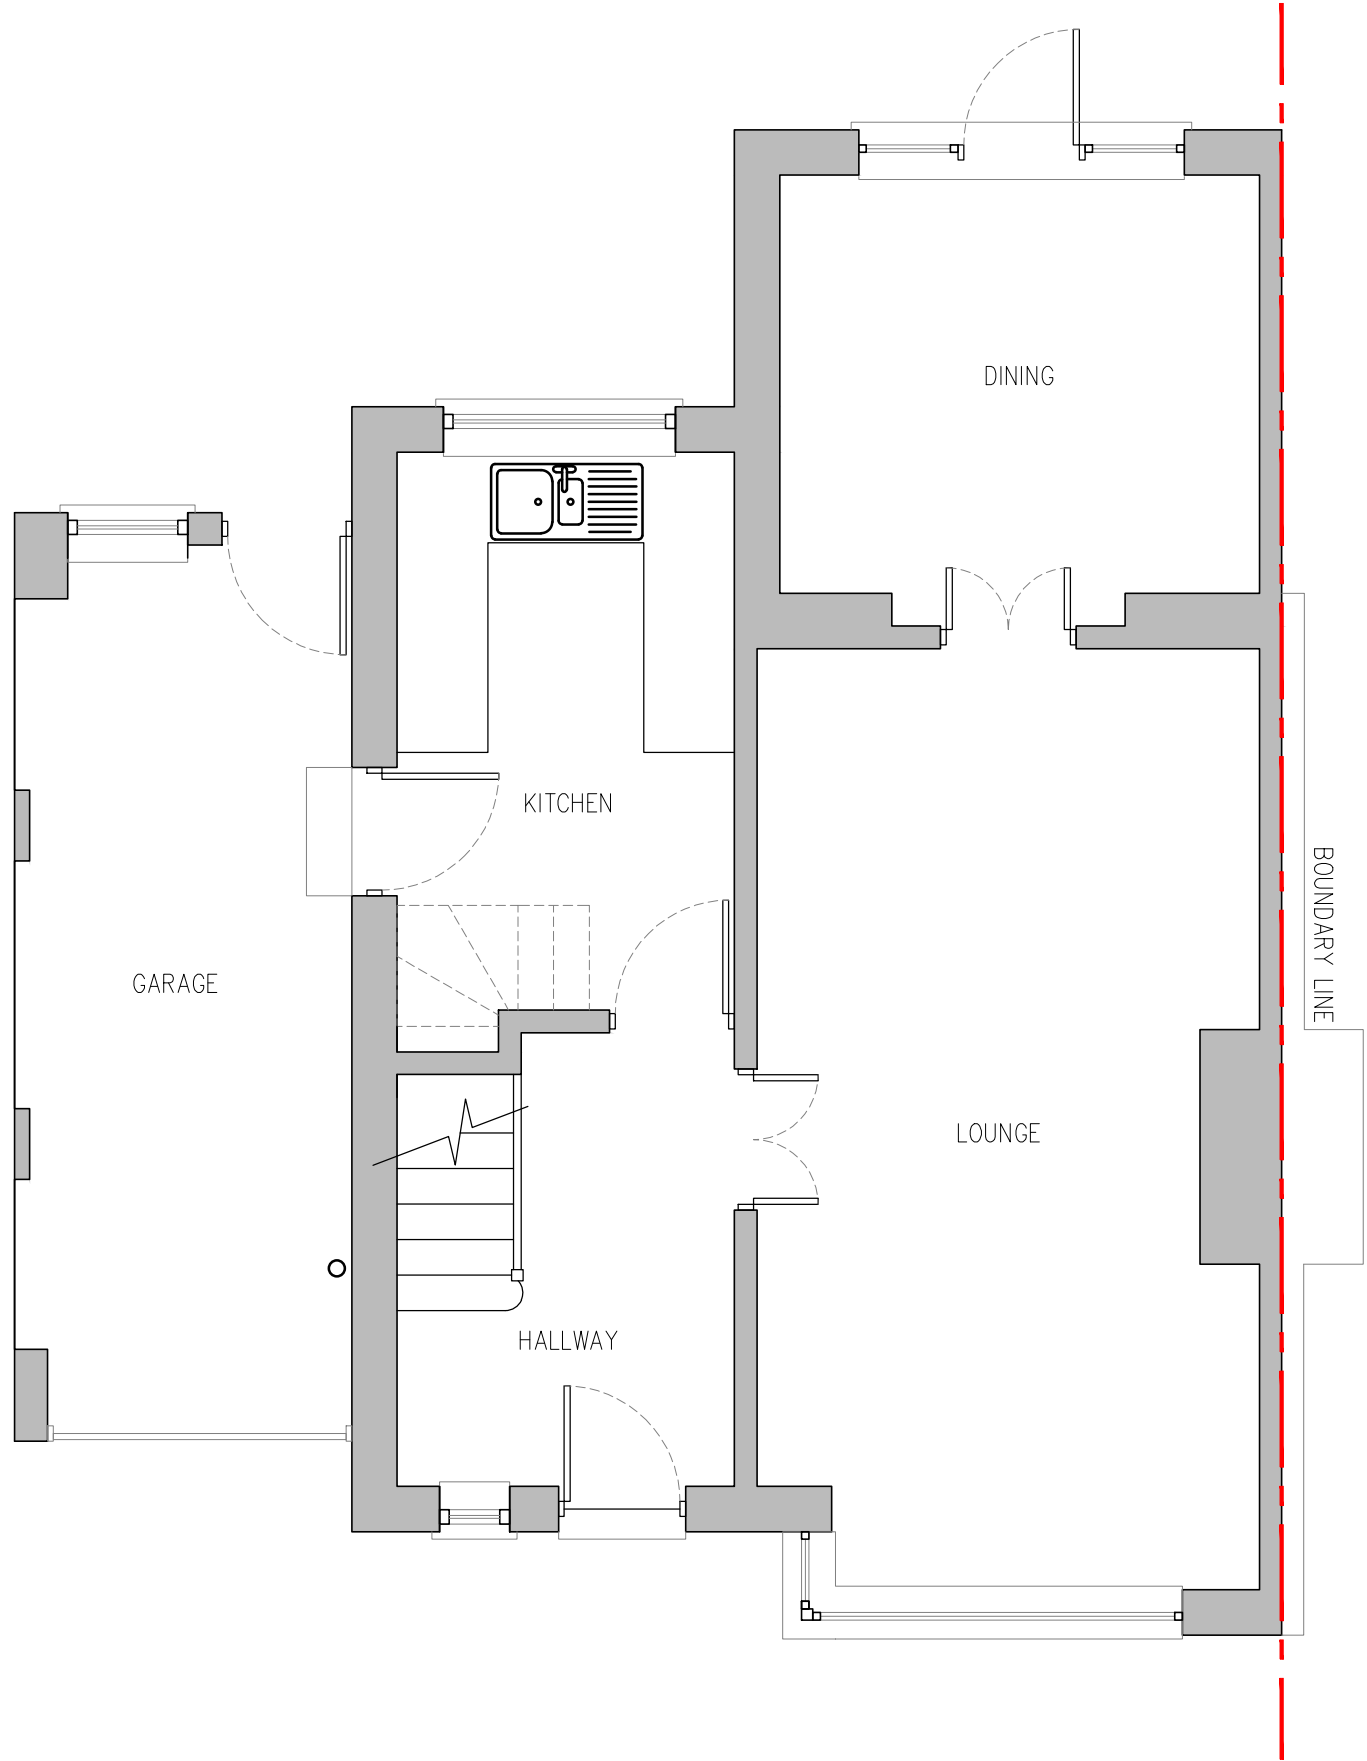


EXISTING GROUND FLOOR | SCALE 1:50

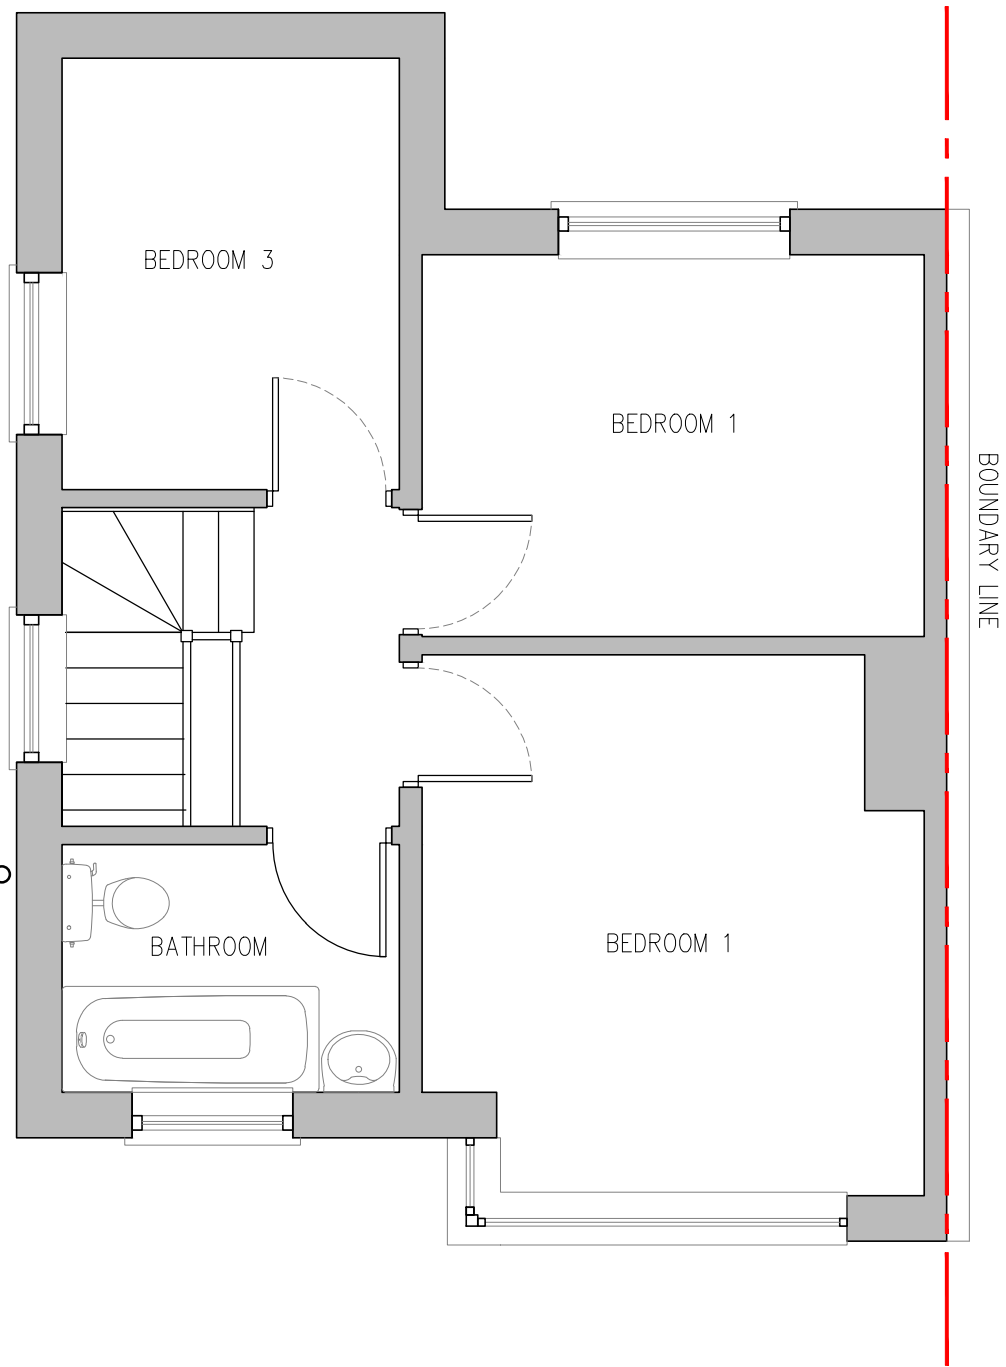


EXISTING FIRST FLOOR | SCALE 1:50

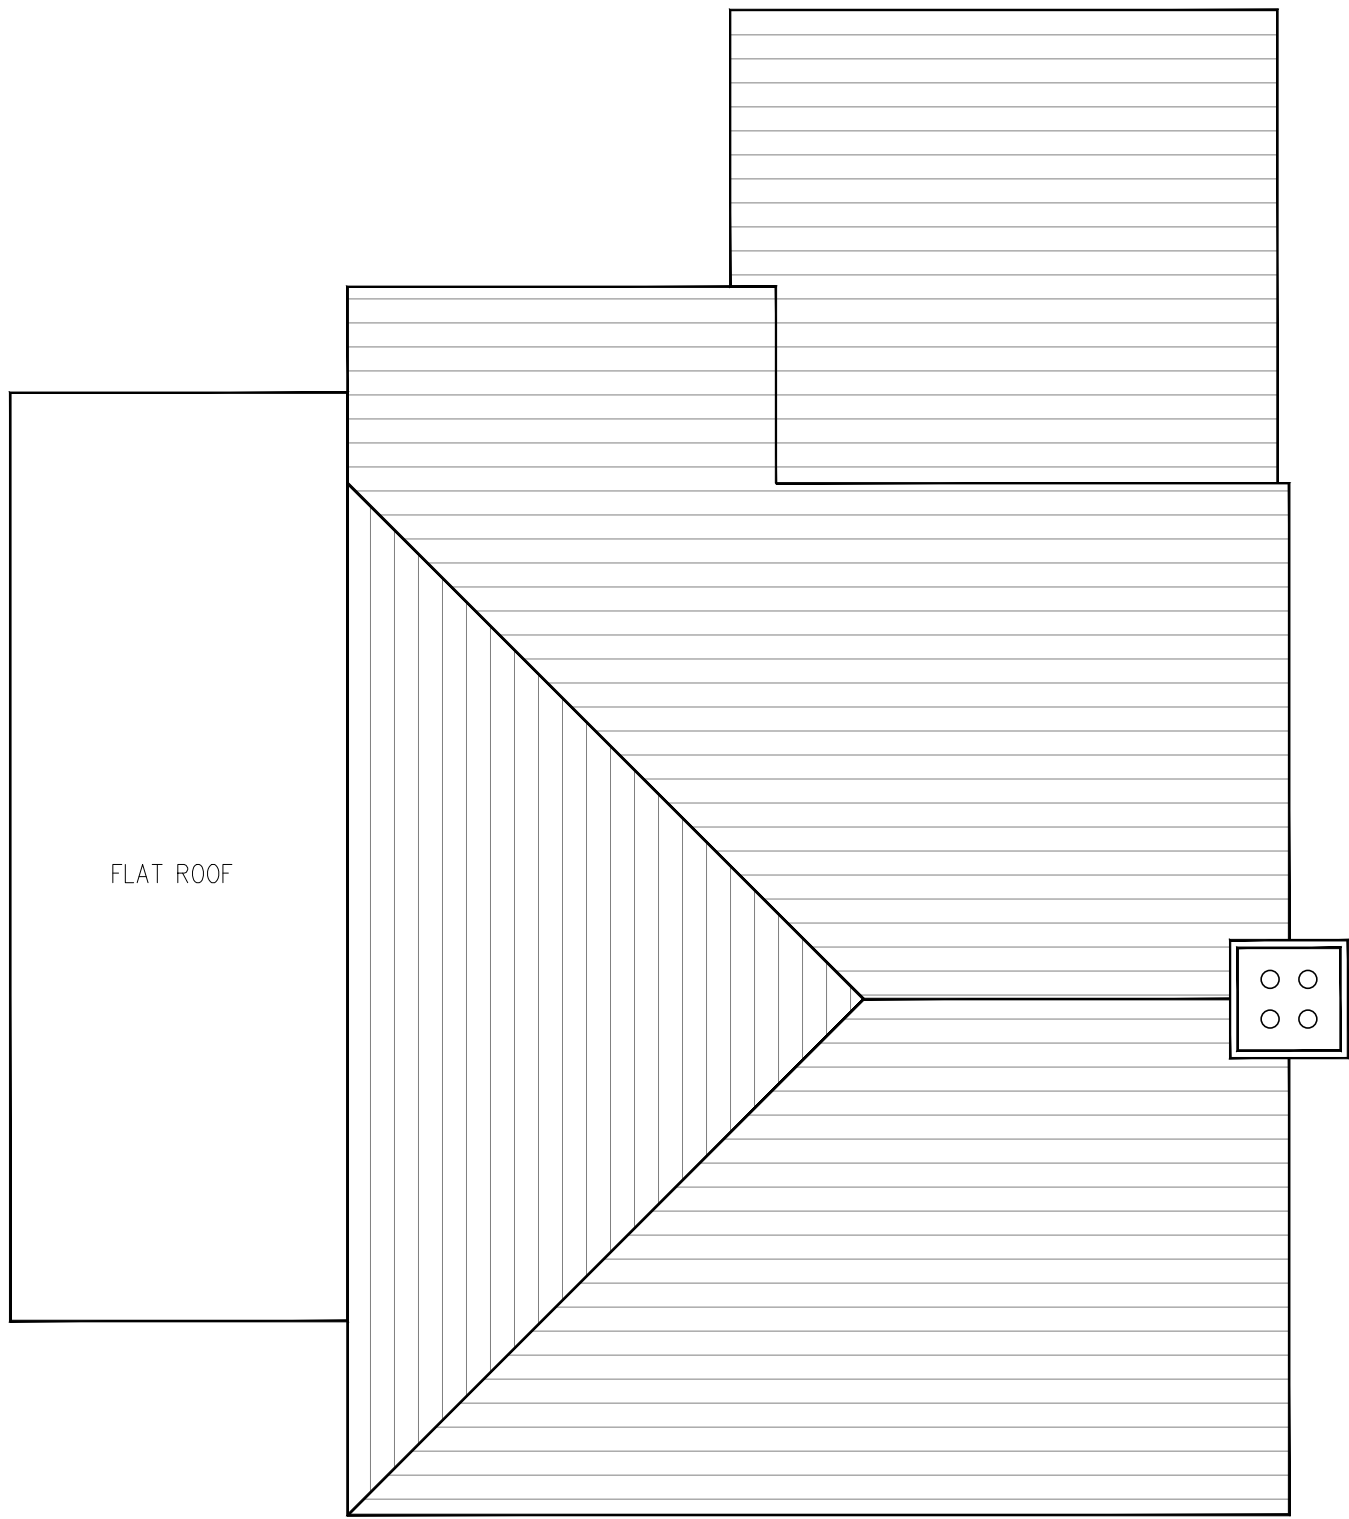


EXISTING ROOF PLAN | SCALE 1:50

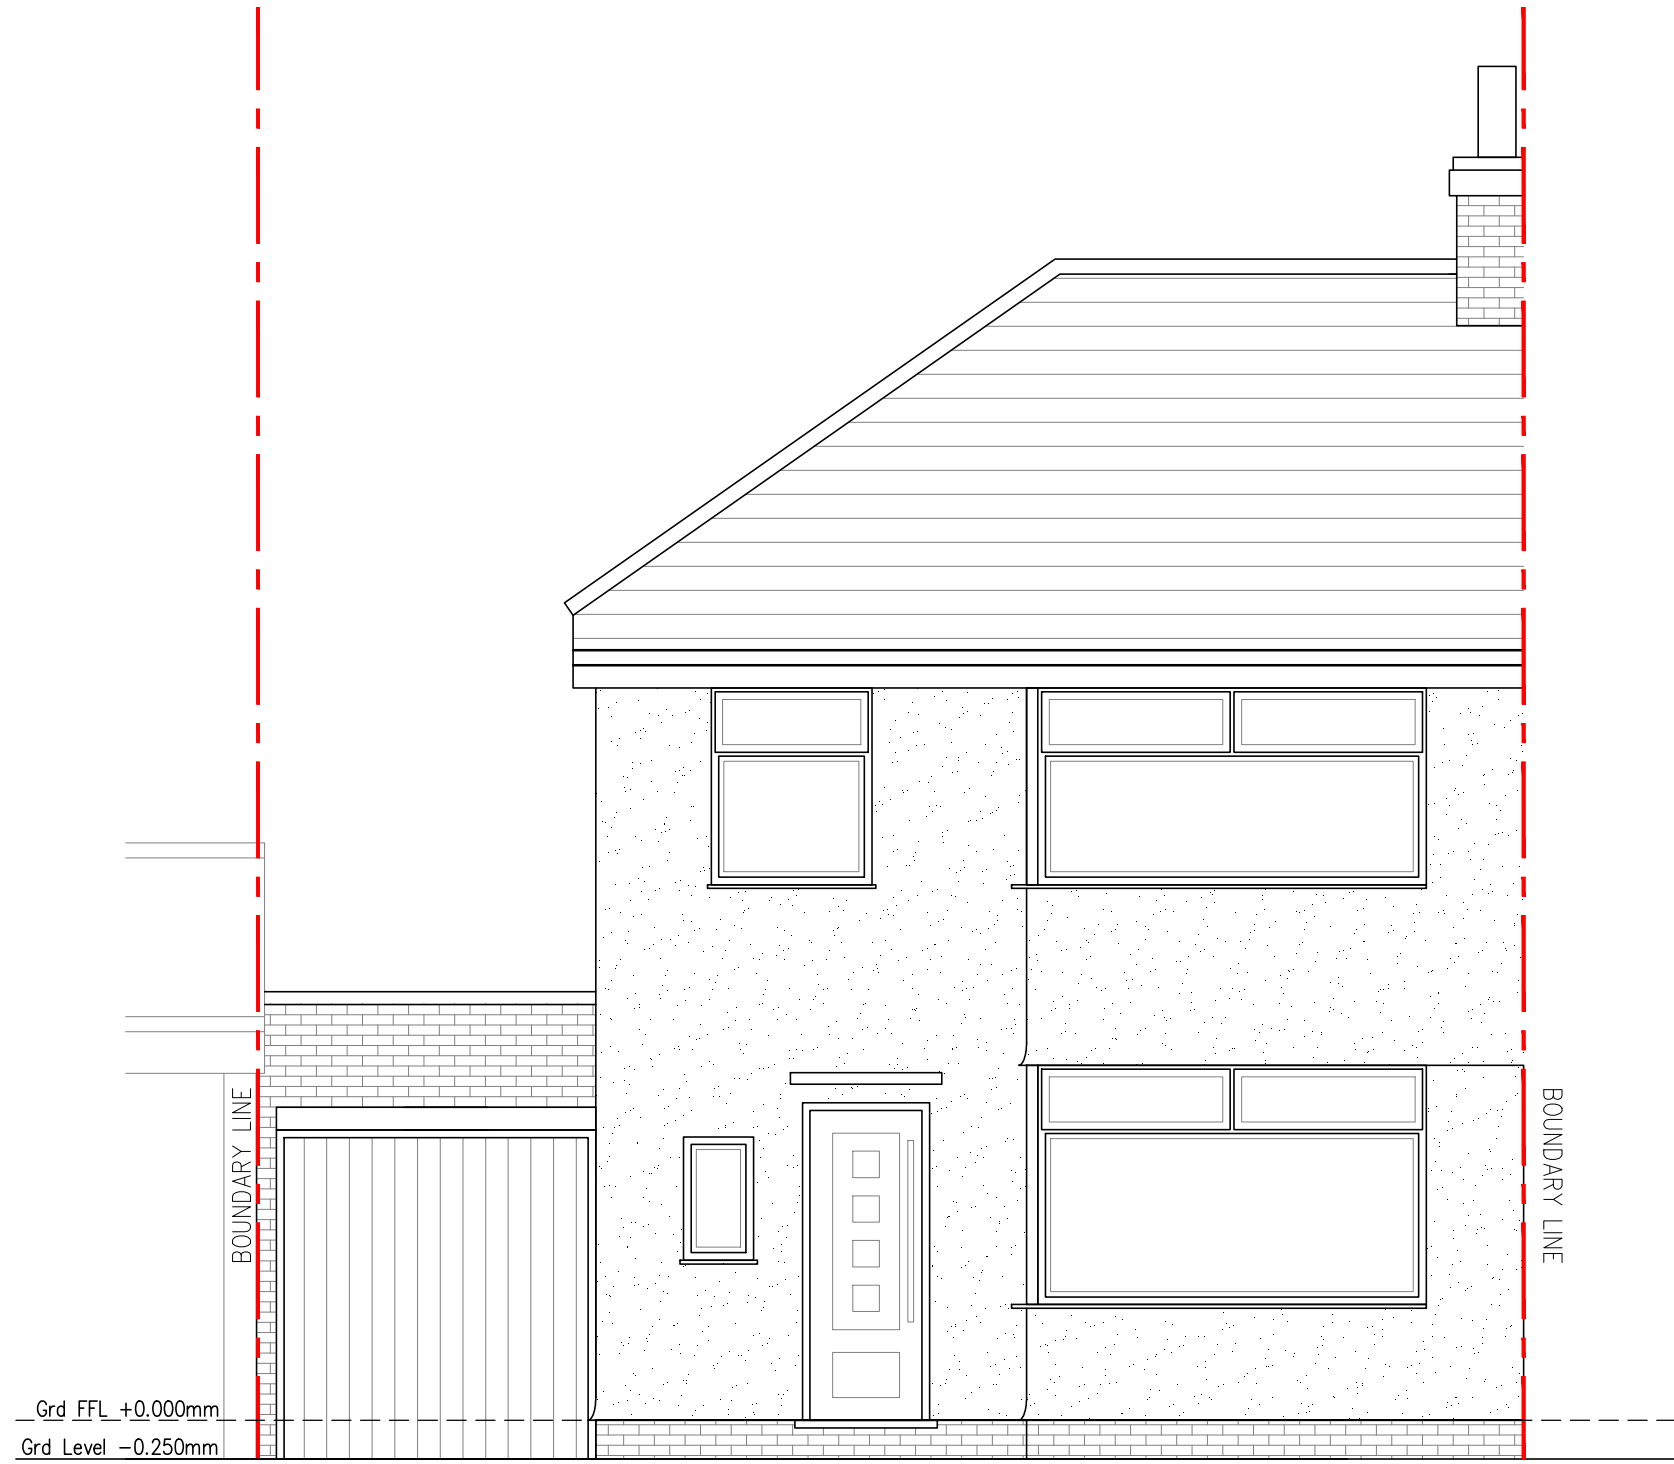


EXISTING FRONT ELEVATION | SCALE 1:50

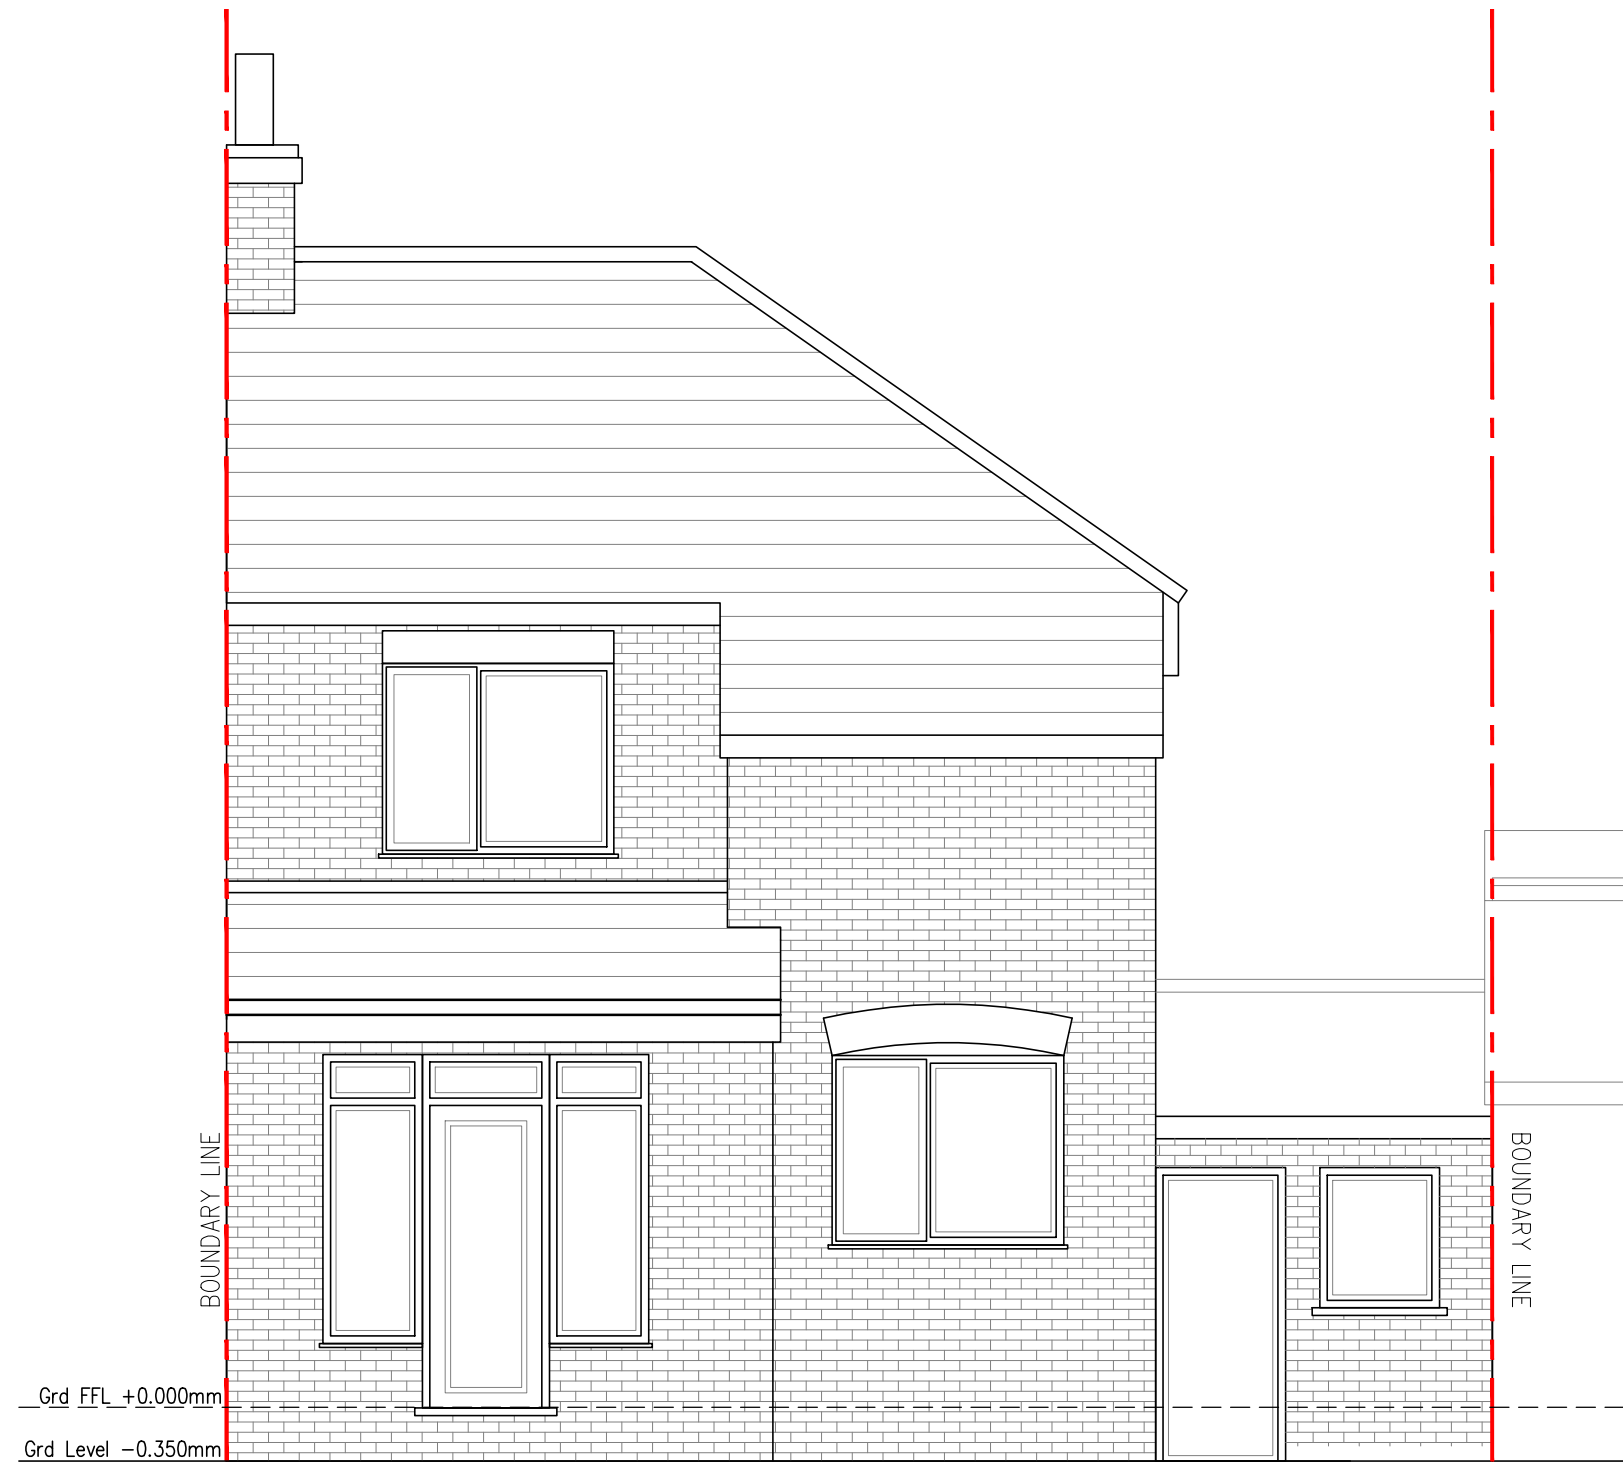

EXISTING REAR ELEVATION | SCALE 1:50

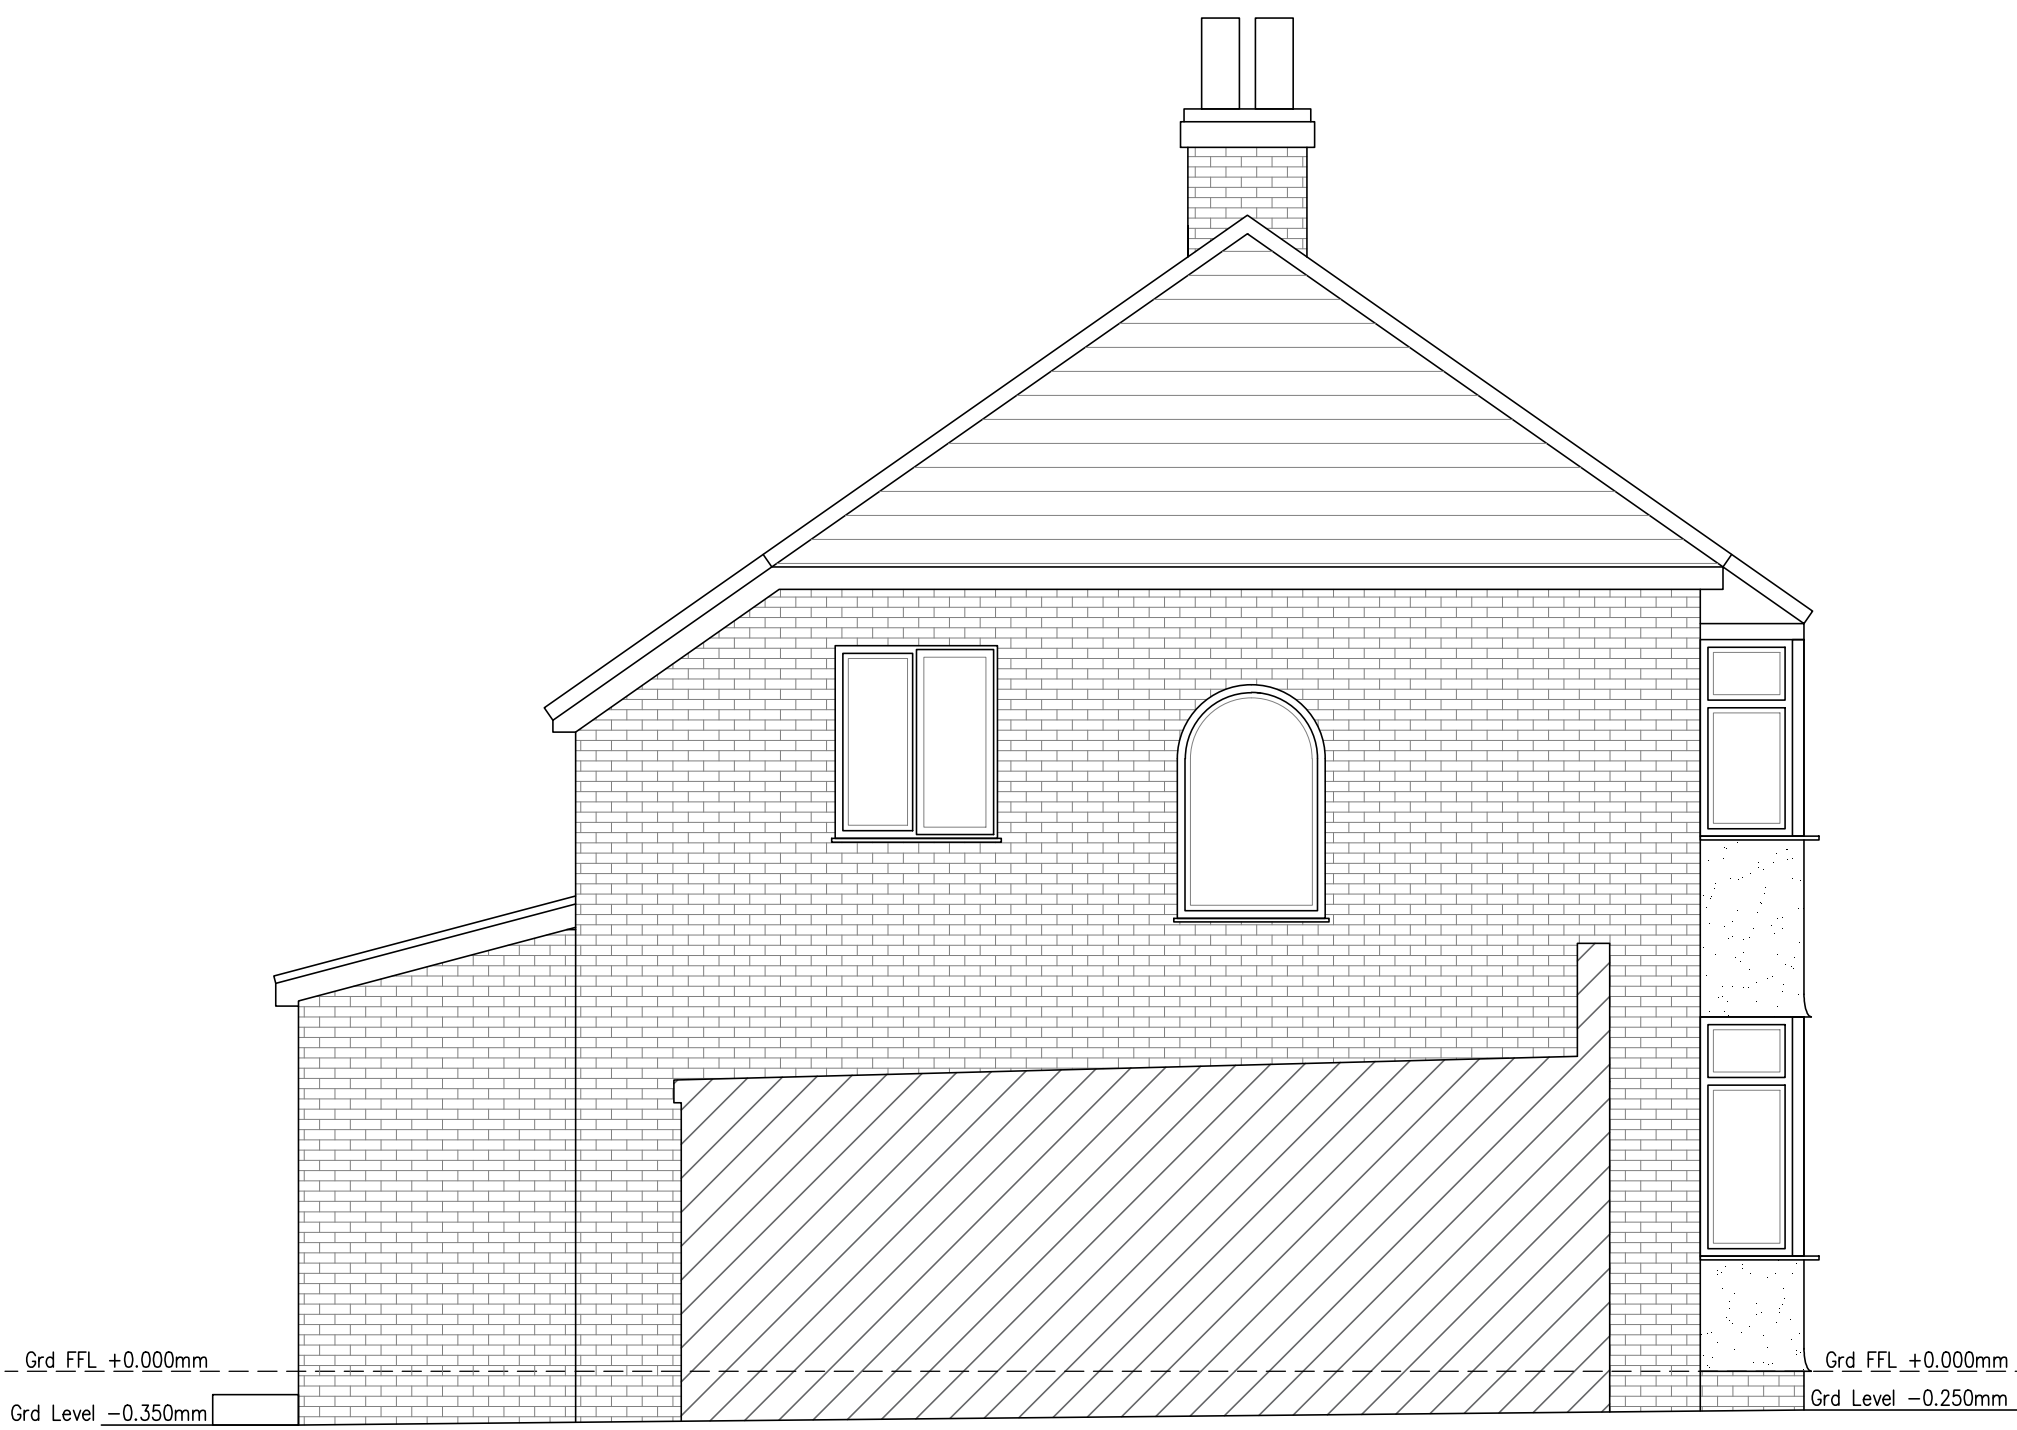

EXISTING SID ELEVATION | SCALE 1:50

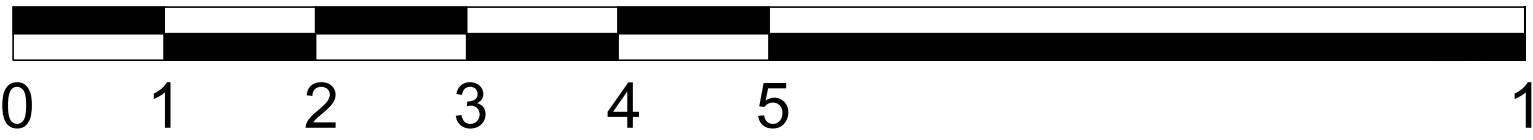

SCALE BAR 1:50

PM

PARLE MAGUIRE DESIGNS

PROJECT: 28 EWART ROAD
LIVERPOOL
L16 2LH

CLIENT: MR JONES

Address: 222 Thomas Drive, Liverpool, L14 3LF
Telephone: 07580804180
Email: robert.parle@pmdesigns.co.uk
Website: www.pmdesigns.co.uk

Drawing No.
A101
Date:
APRIL 2023
Scale:
VARIES @ A1
Revision:
-
Issue:
PLANNING STATUS