



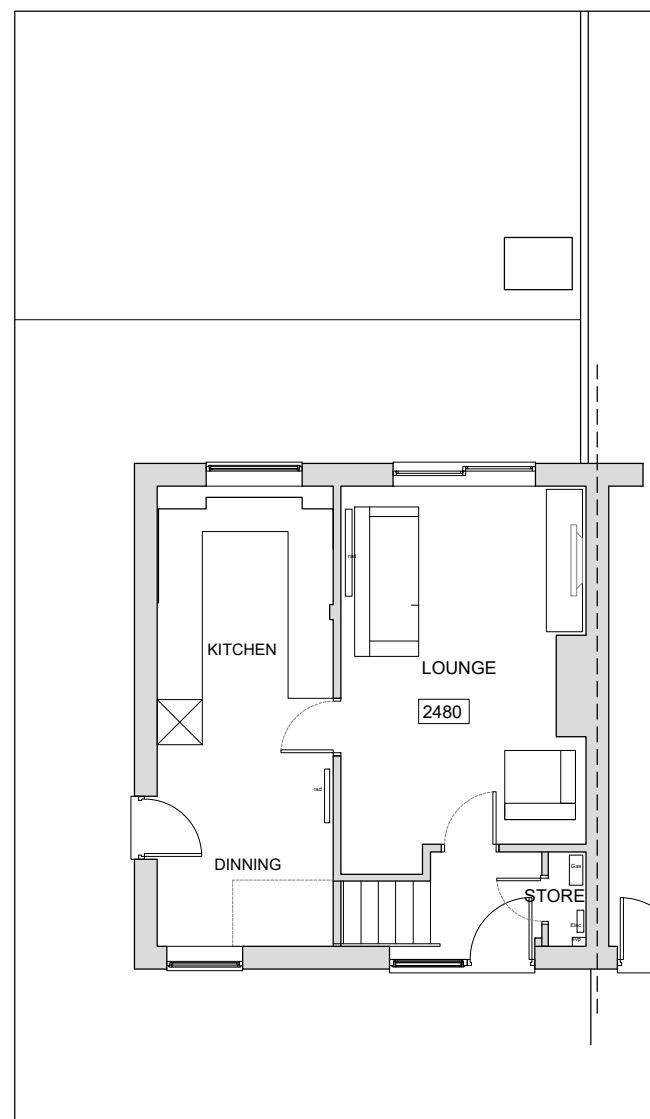


Existing Ground Floor Plan
1:100

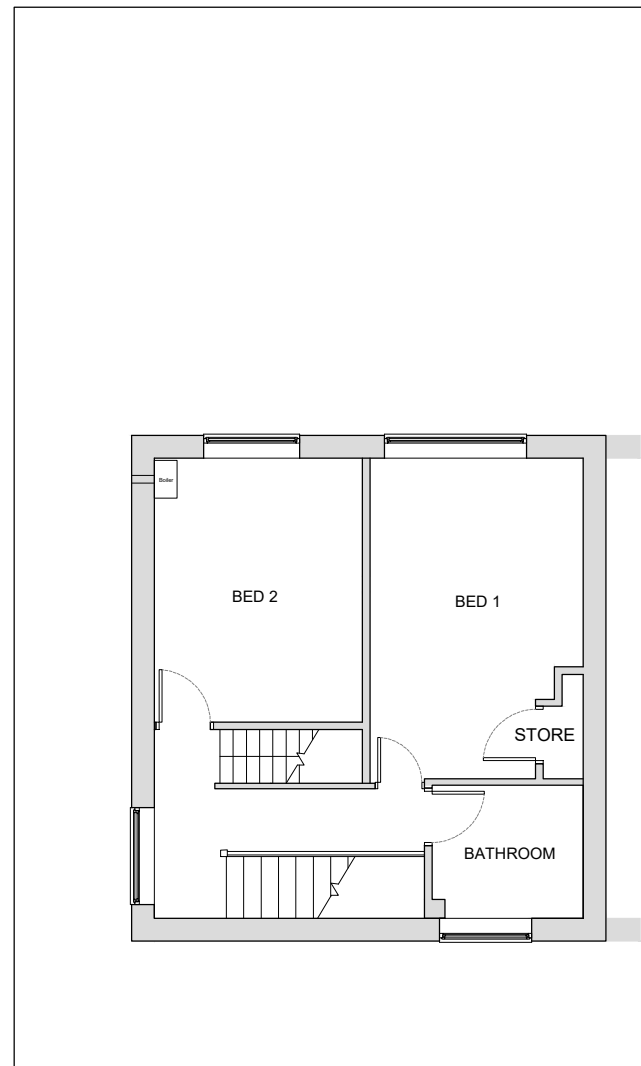


Existing First Floor Plan
1:100




Existing Front Elevation
1:100

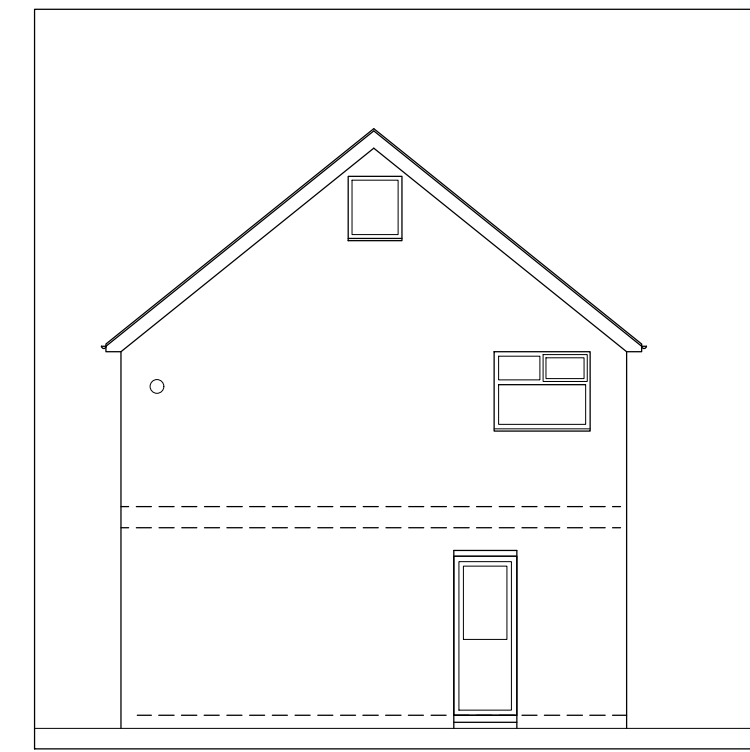


Existing Side Elevation
1:100

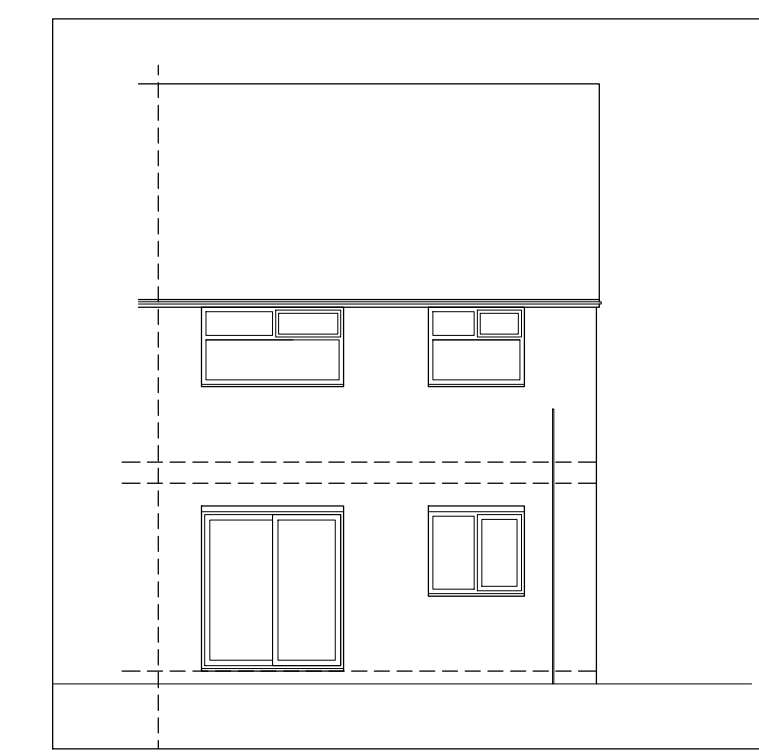

Existing Rear Elevation
1:100

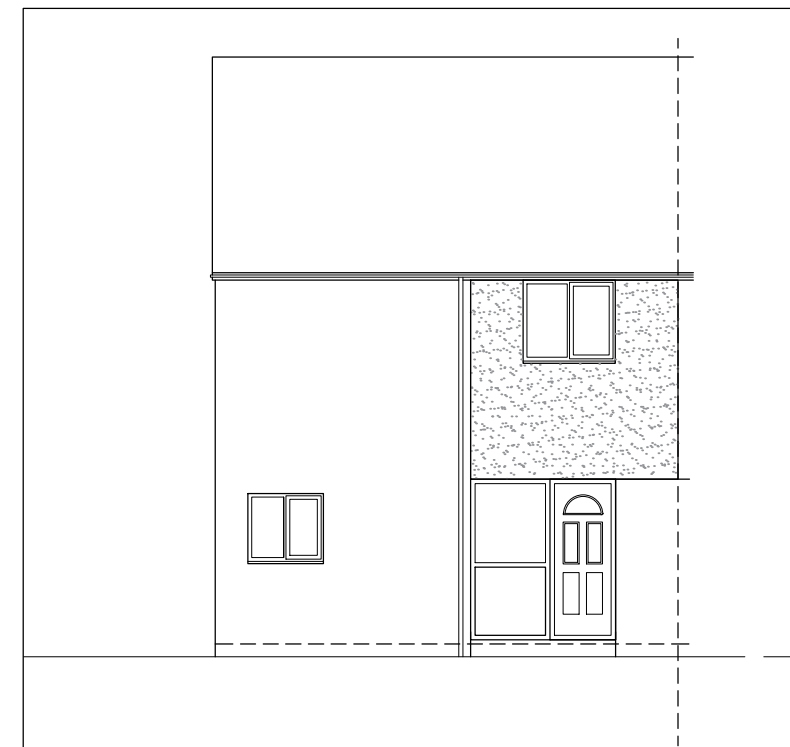

Proposed Front Elevation
1:100


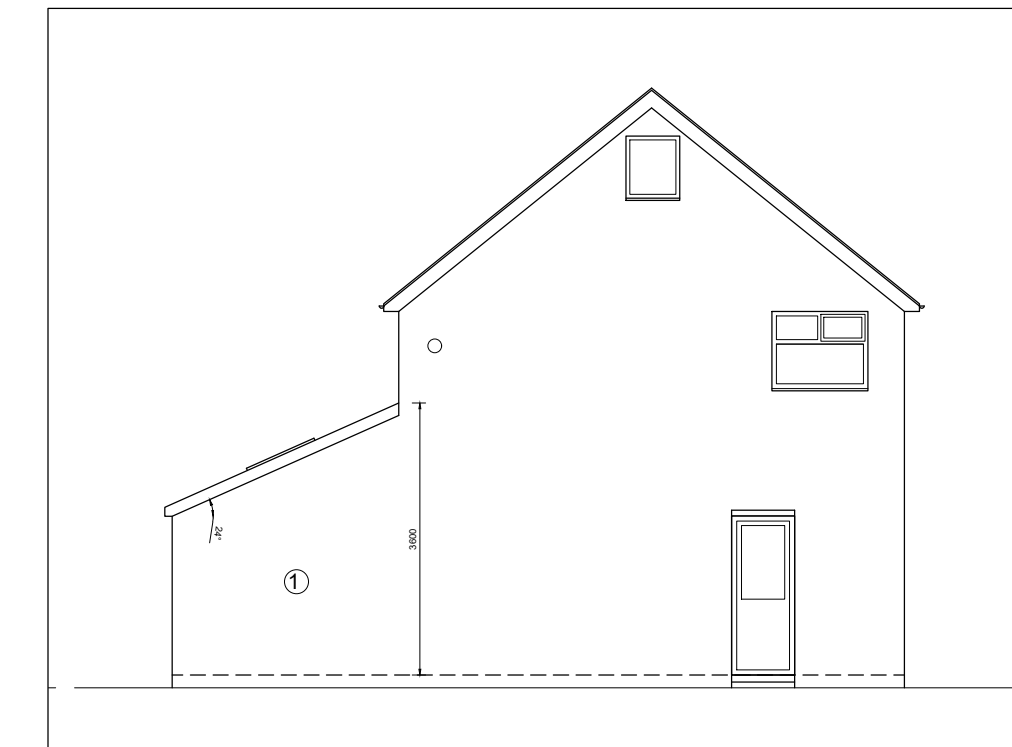


Proposed Side Elevation
1:100




Proposed Rear Elevation
1:100


1. New extension to match existing brickwork
2. Roof to match existing
3. New roof light

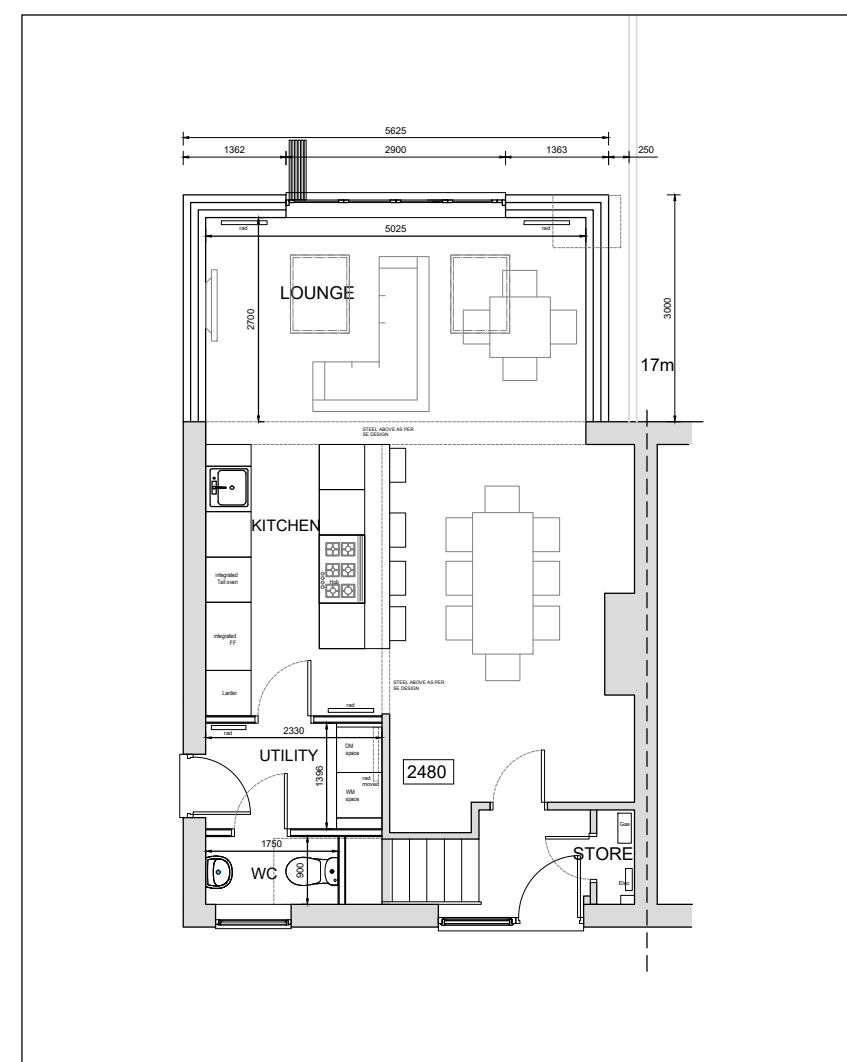 


Proposed Ground Floor Plan
1:100

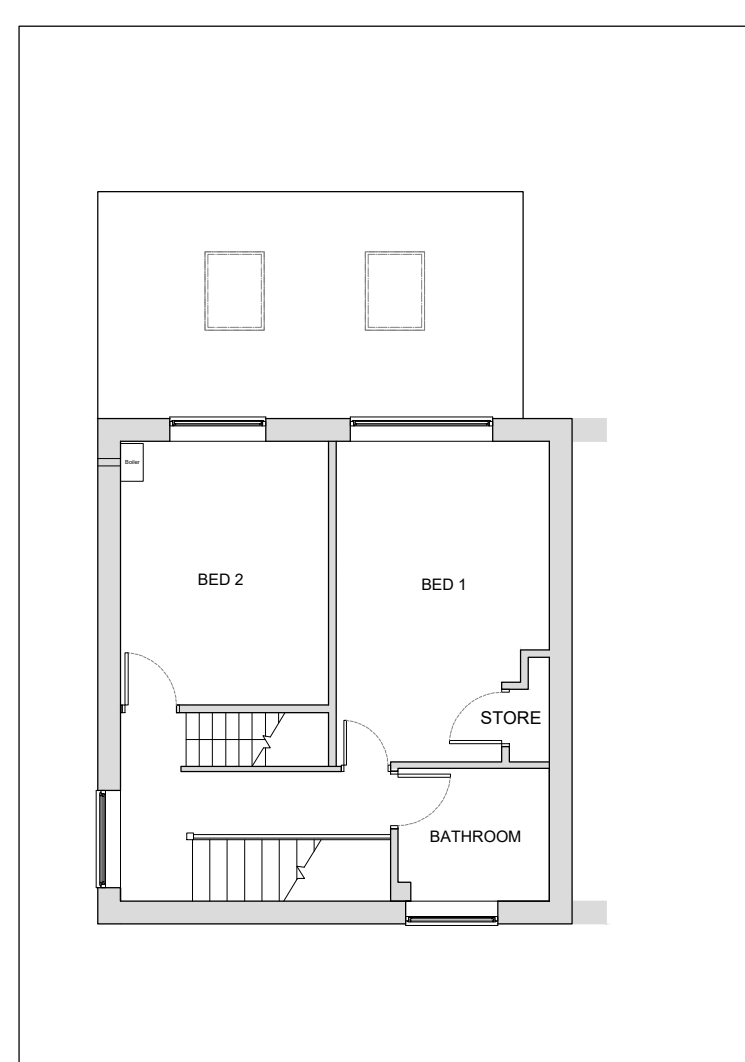


Proposed First Floor Plan 1:100

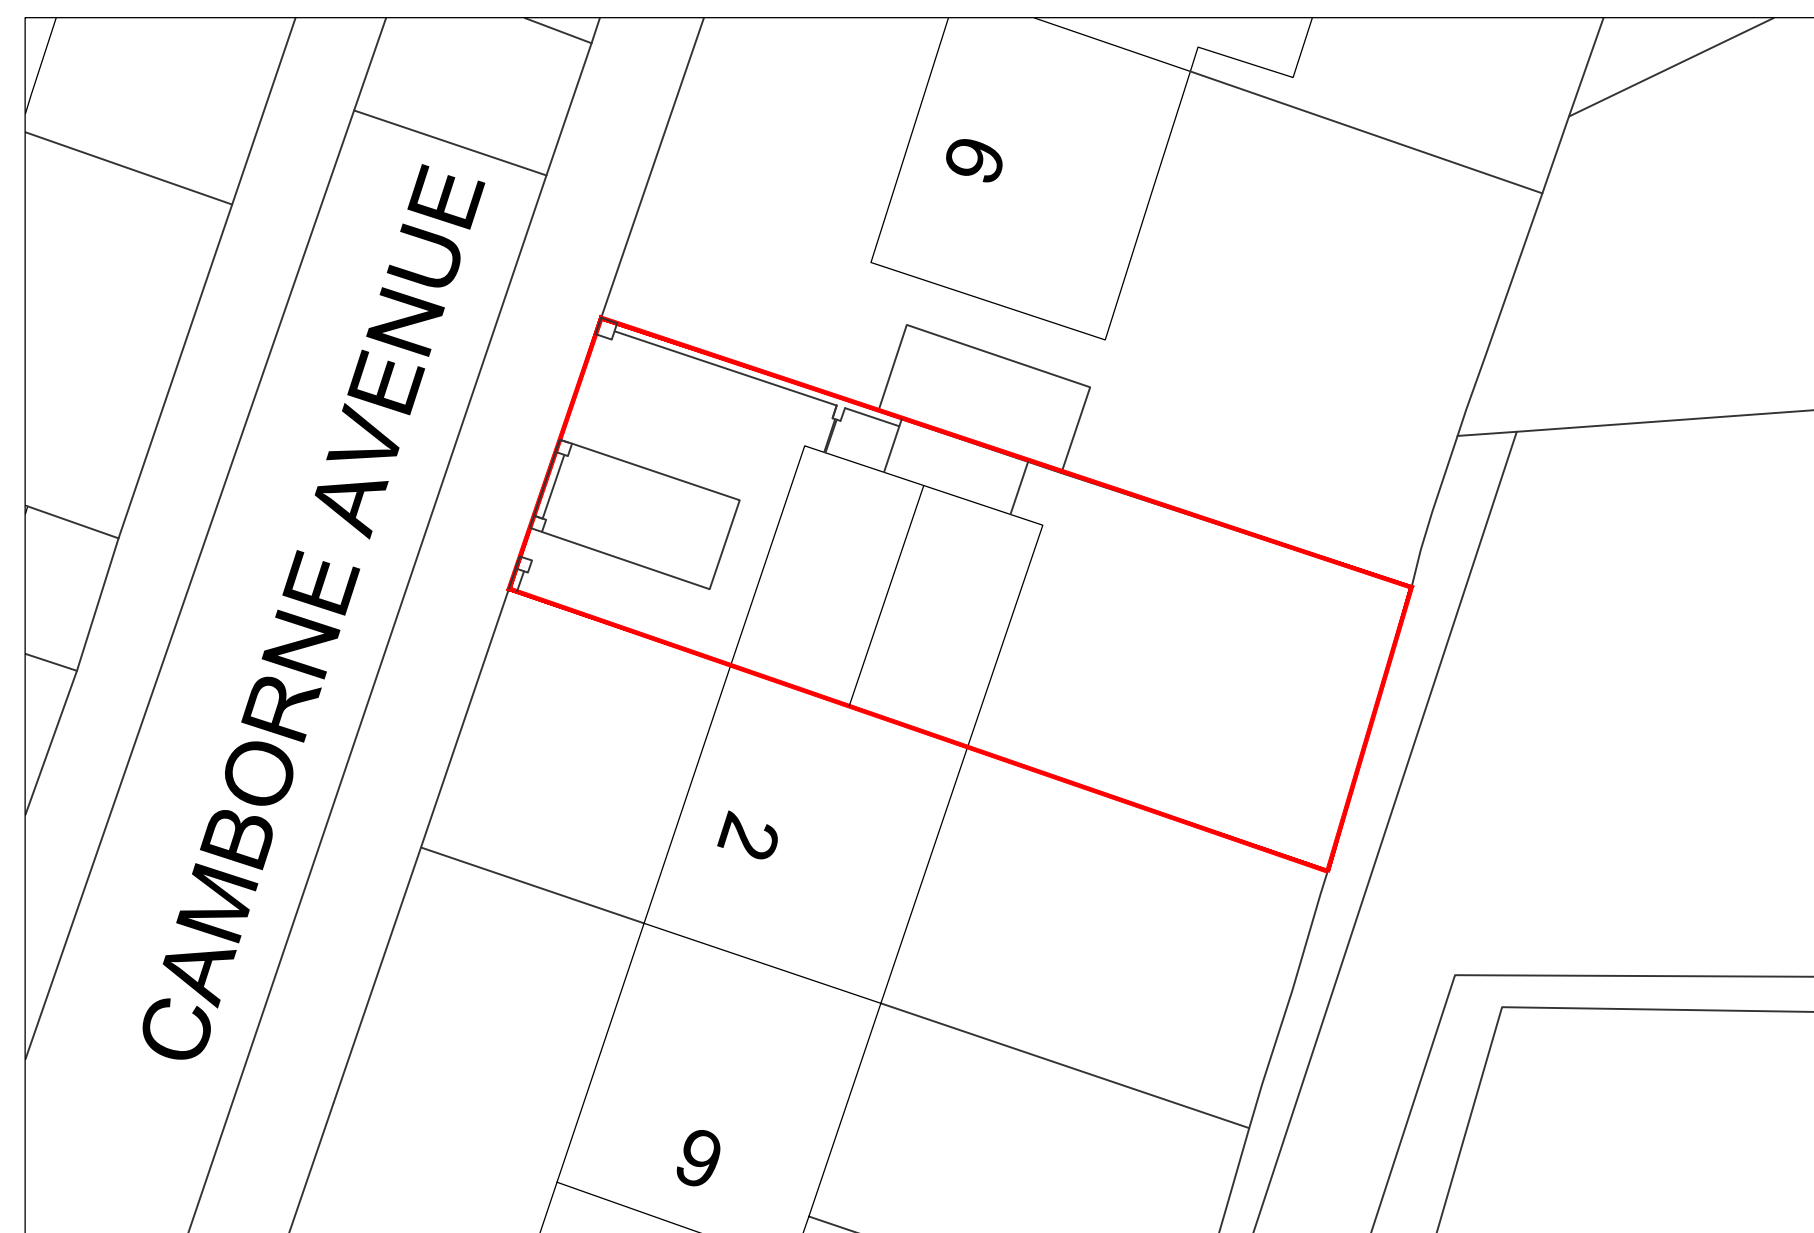


Existing Block Plan
1:200

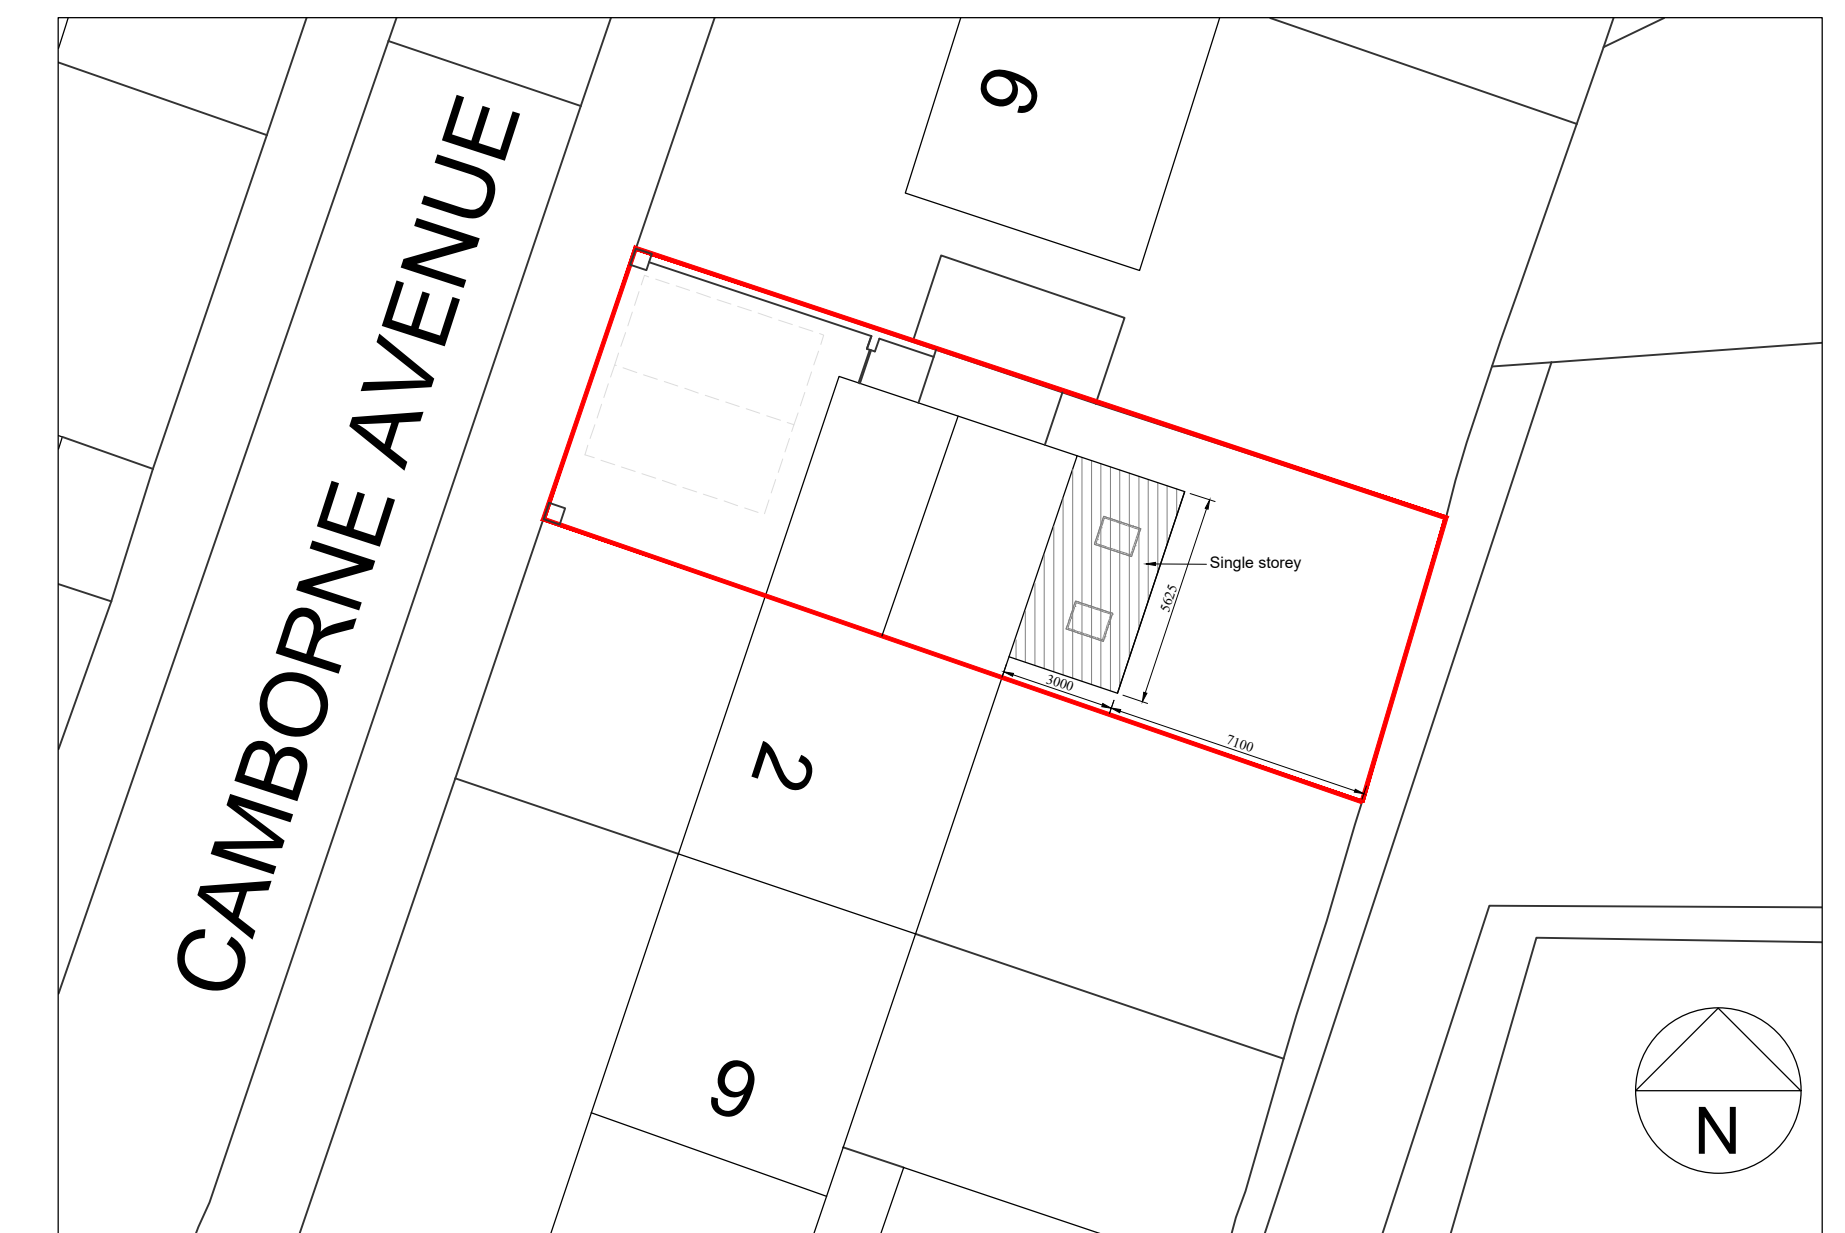

Proposed Block Plan
1:200

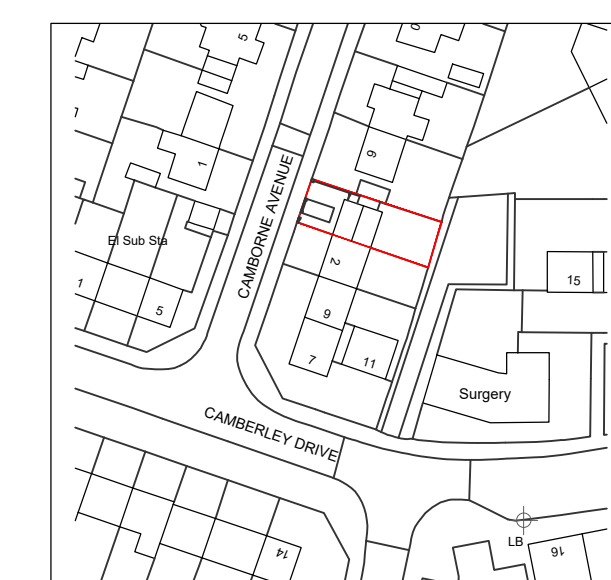

Location Plan
1:1250

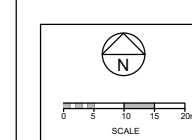

 Site Boundary

THIS DRAWING IS PROTECTED BY COPYRIGHT AND MAY NOT BE REPRODUCED IN ANY FORM WITHOUT PRIOR WRITTEN CONSENT.	
ALL DIMENSIONS ARE TO BE CHECKED ON SITE. ALL DIMENSIONS ARE SHOWN IN MILLIMETERS.	
ALL DRAWINGS/ISSUES ARE SUBJECT TO BUILDING CONTROL & FIRE OFFICERS APPROVAL. ANY IMPLICATIONS MADE TO THE SCHEME BY THE ABOVE ARE THE RESPONSIBILITY OF THE CLIENT.	
CLIENT Lisa Figueira and David George	
PROJECT TITLE Proposed Side extension 4 Camborne ave, Halewood, L25 9PQ	
DRAWING TITLE Site Plan, Plans and Elevations	
DRAWING NO. 21.02/0001	REVISION E
LEAD DESIGNER ML	DRAWN BY ML
DATE 20/08/21	PAPER SIZE A2
DRAWING STATUS	