


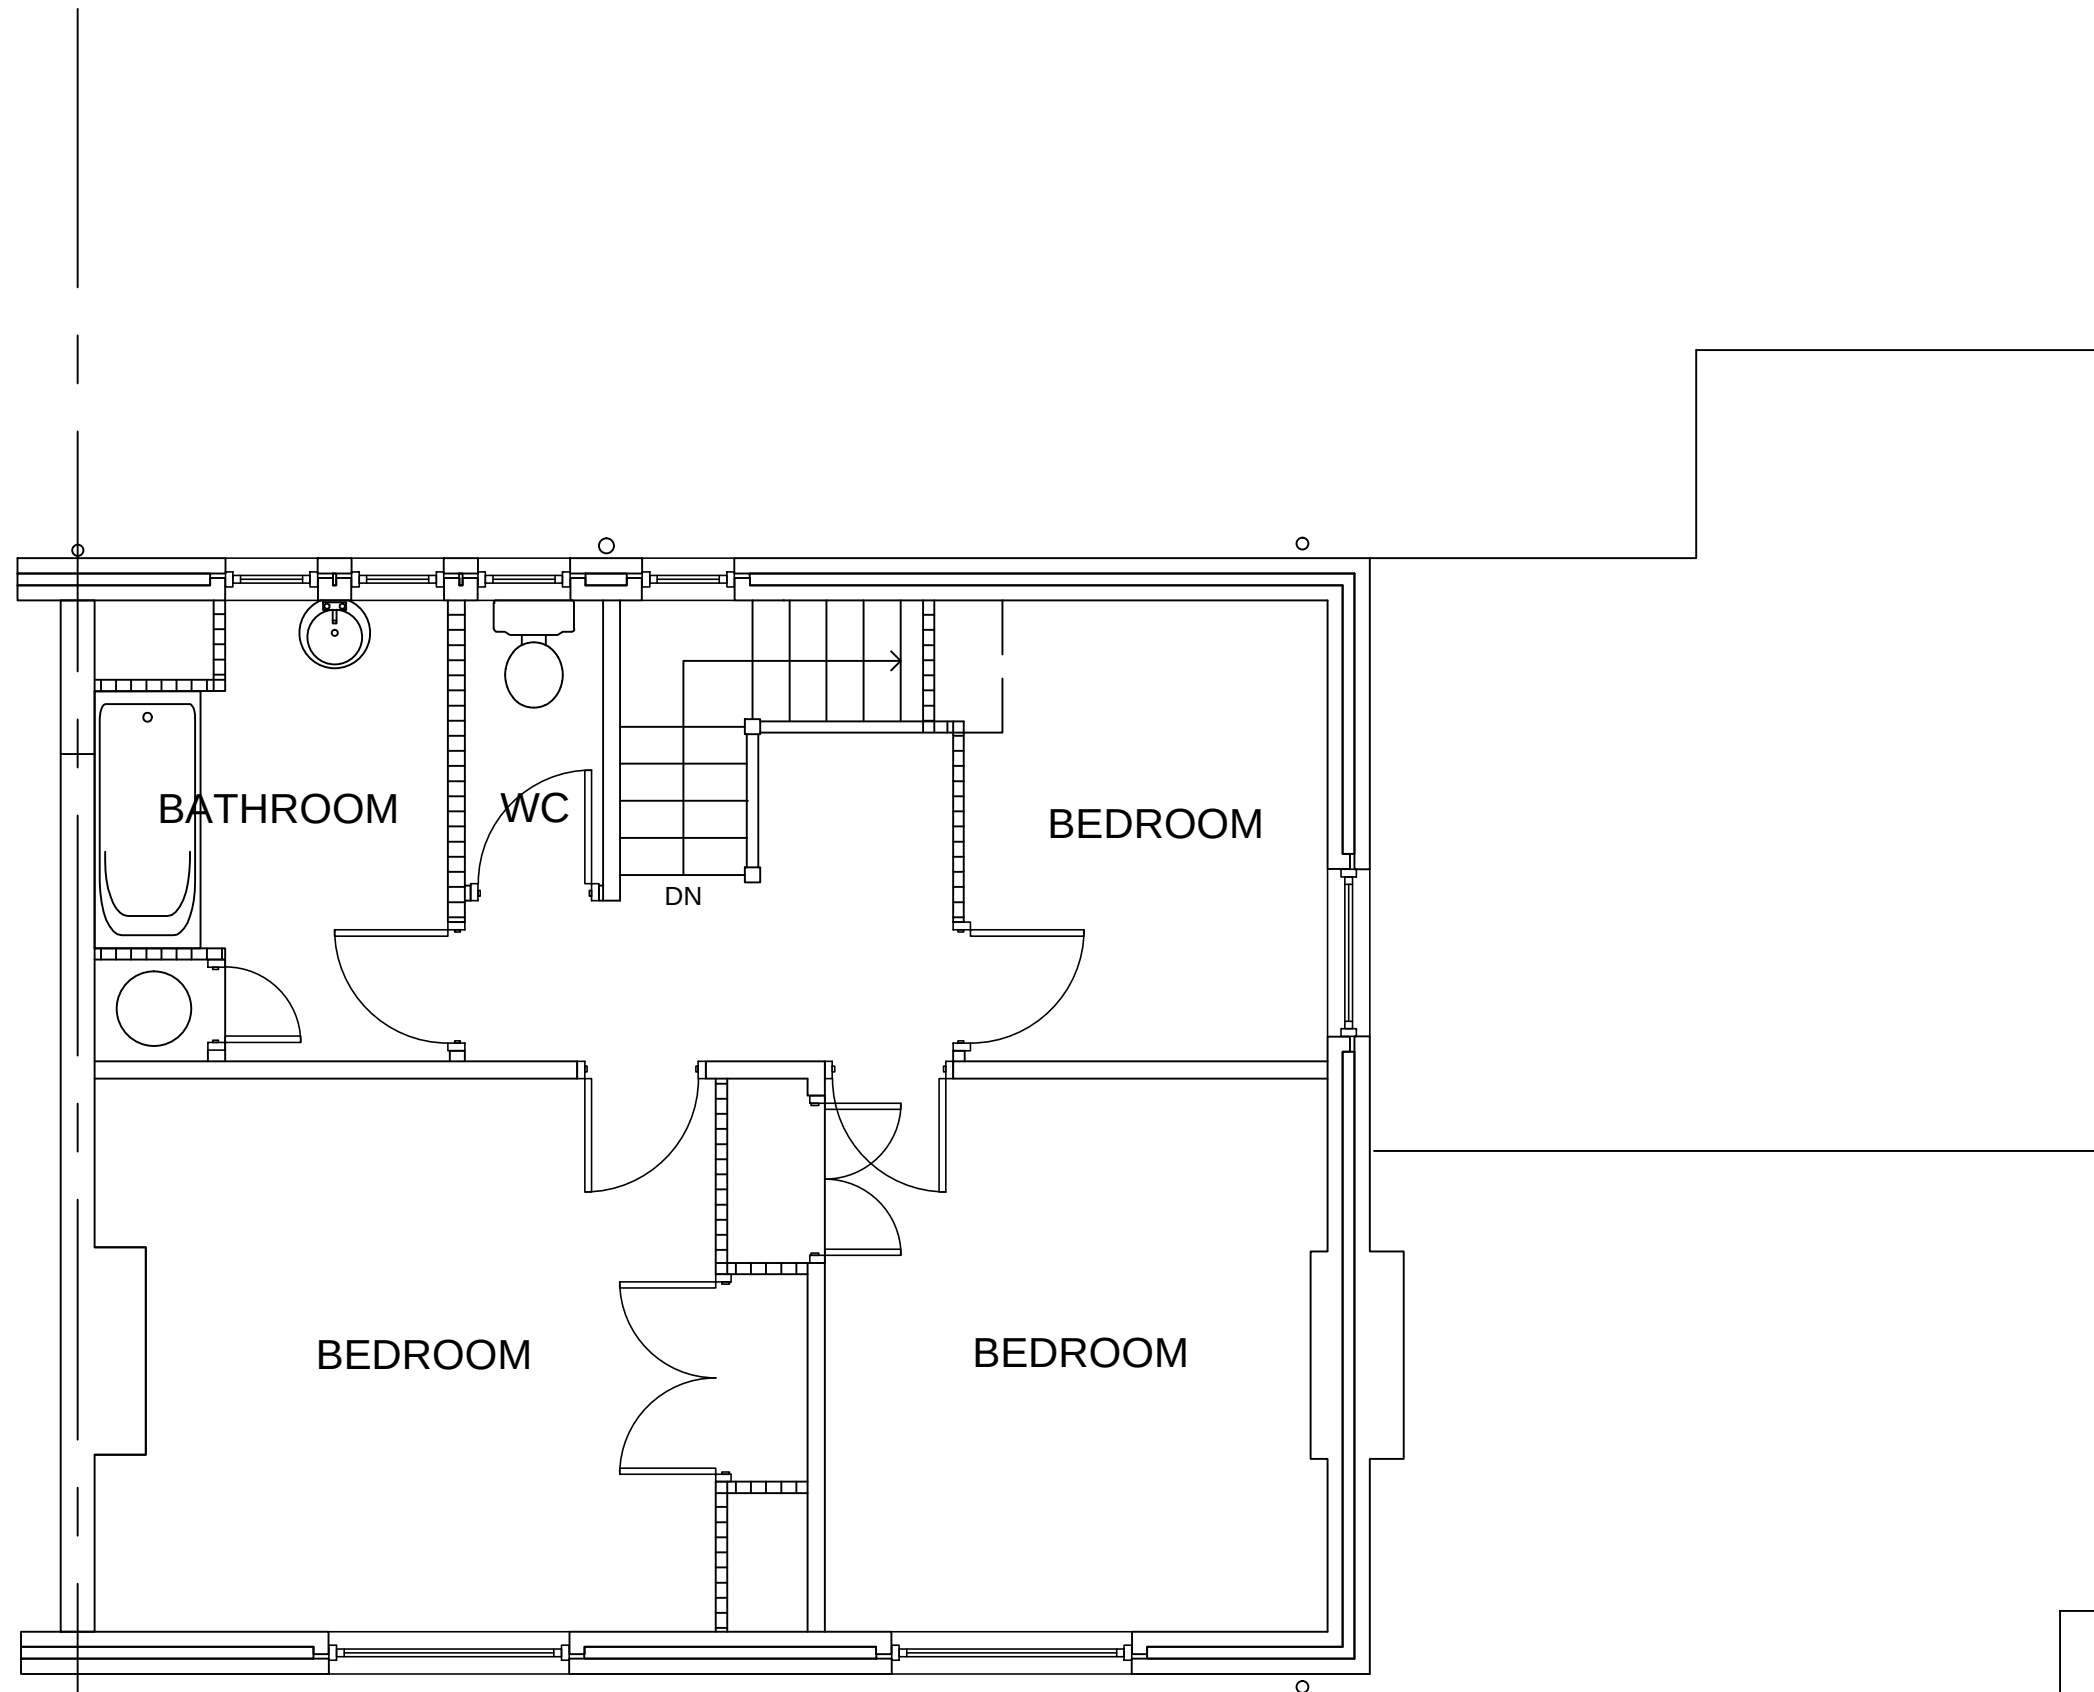

EXISTING FIRST
FLOOR PLAN

0 3M

PROPOSED EXTENSIONS
1 OX LANE TARBOCK GREEN
PRESCOT L35 1QA

SCALE 1=50
NOV 2020
DRG No 2