



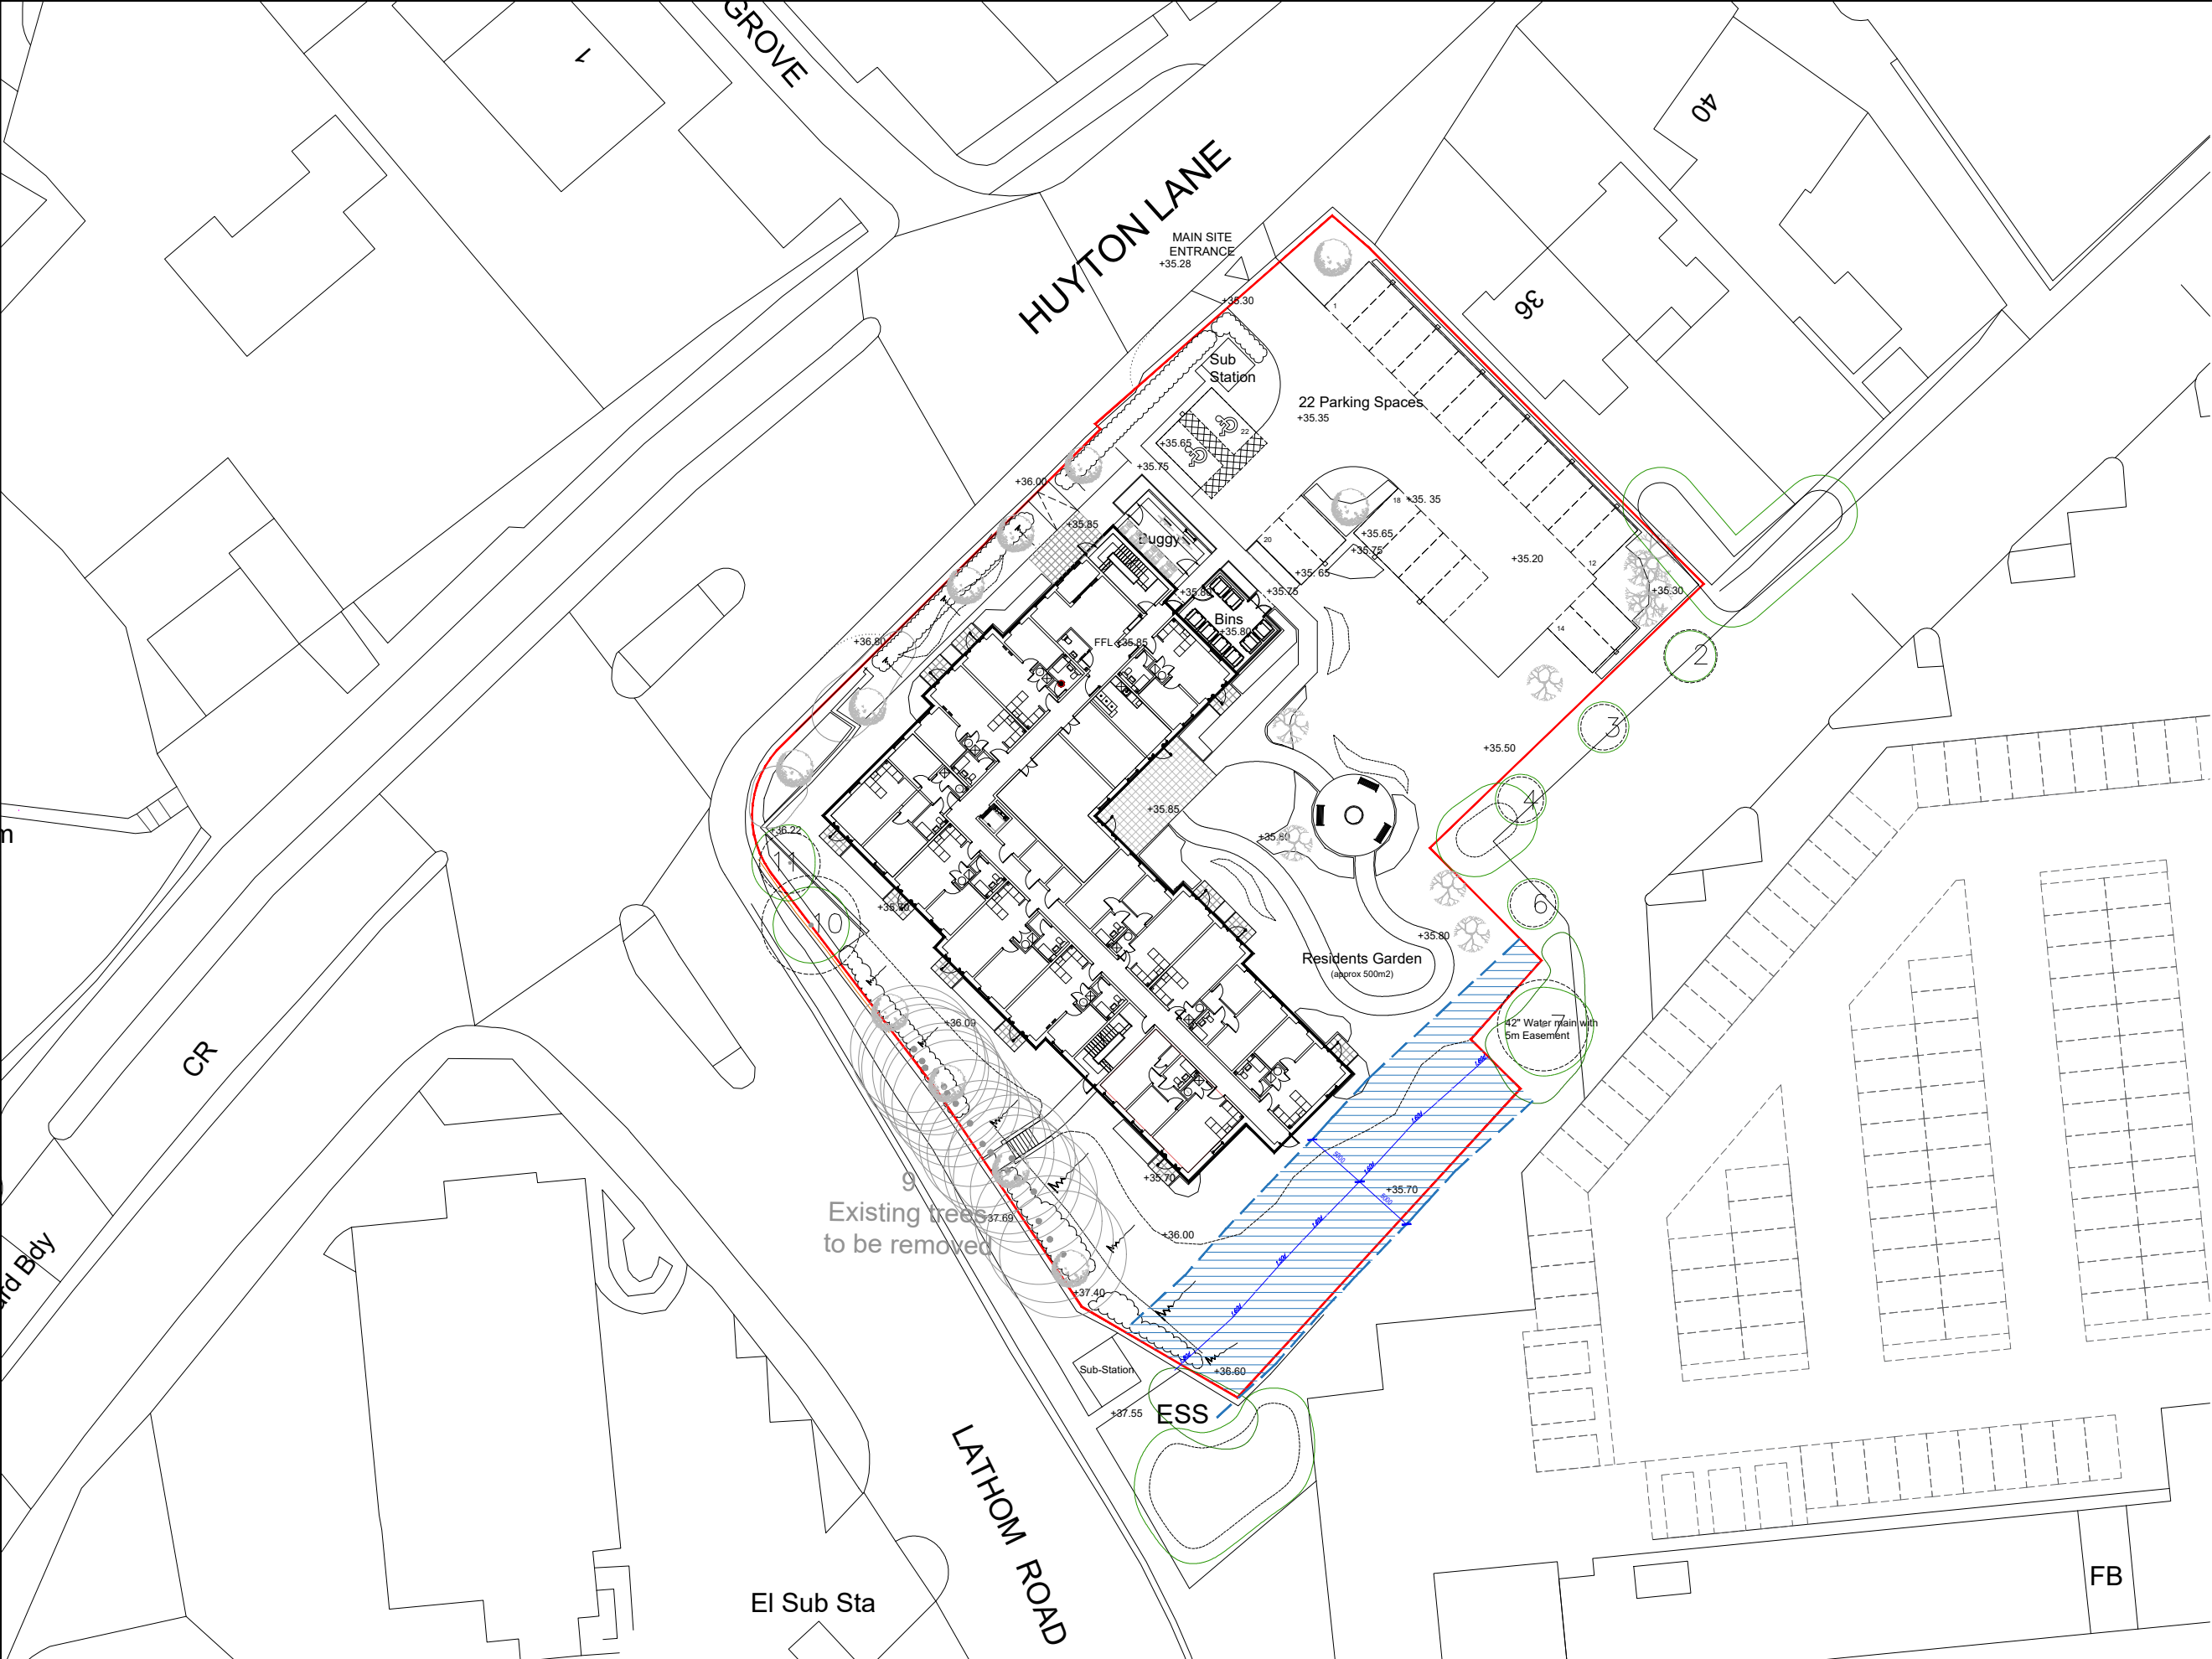

5m easement to both sides of water main

water main

 

Notes:

- All drawings are subject to Planning and Building Control consent.
- The details shown are for design intent purposes only and are subject to further design development with suppliers and sub-contractors
- Proposals subject to consultation and approval from Local Authority Building Control or an Approved Inspector
- All setting out dimensions should be checked on-site prior to construction and any discrepancies and/or omissions should be reported to the Architect immediately



Rev.	Date	Details	Drawn	Checkd	Rev.	Date	Details	Drawn	Checkd
P1	21.04.23	Position of water main and easement	AL	MA					

Drawn By: AL
Date: Dec22
Checked By: MA
Date:

Project No: 22053
Scale: 1:500 @A3
Dwg No: 1003
Rev: P1

Issued for:

PLANNING

Project/Client: 22053
Huyton Lane, Huyton
McCarthy & Stone

Drawing: Site Plan
Water Main & Easement

BrightSPACE
architects

27 Glasshouse Studios, Fryern Court Road, Fordingbridge, Hampshire, SP6 1QX
T: (01425) 655806
www.brightspacearchitects.com

© BrightSpace Architects Ltd. Contractors must work only to figured dimensions which are to be checked on site.
Registered Office - 27 Glasshouse Studios, Fryern Court Road, Fordingbridge, Hants, SP6 1QX. Registered Number - 05999088