






① Existing Front Elevation - 20 Richmond Way
1:50 @A1

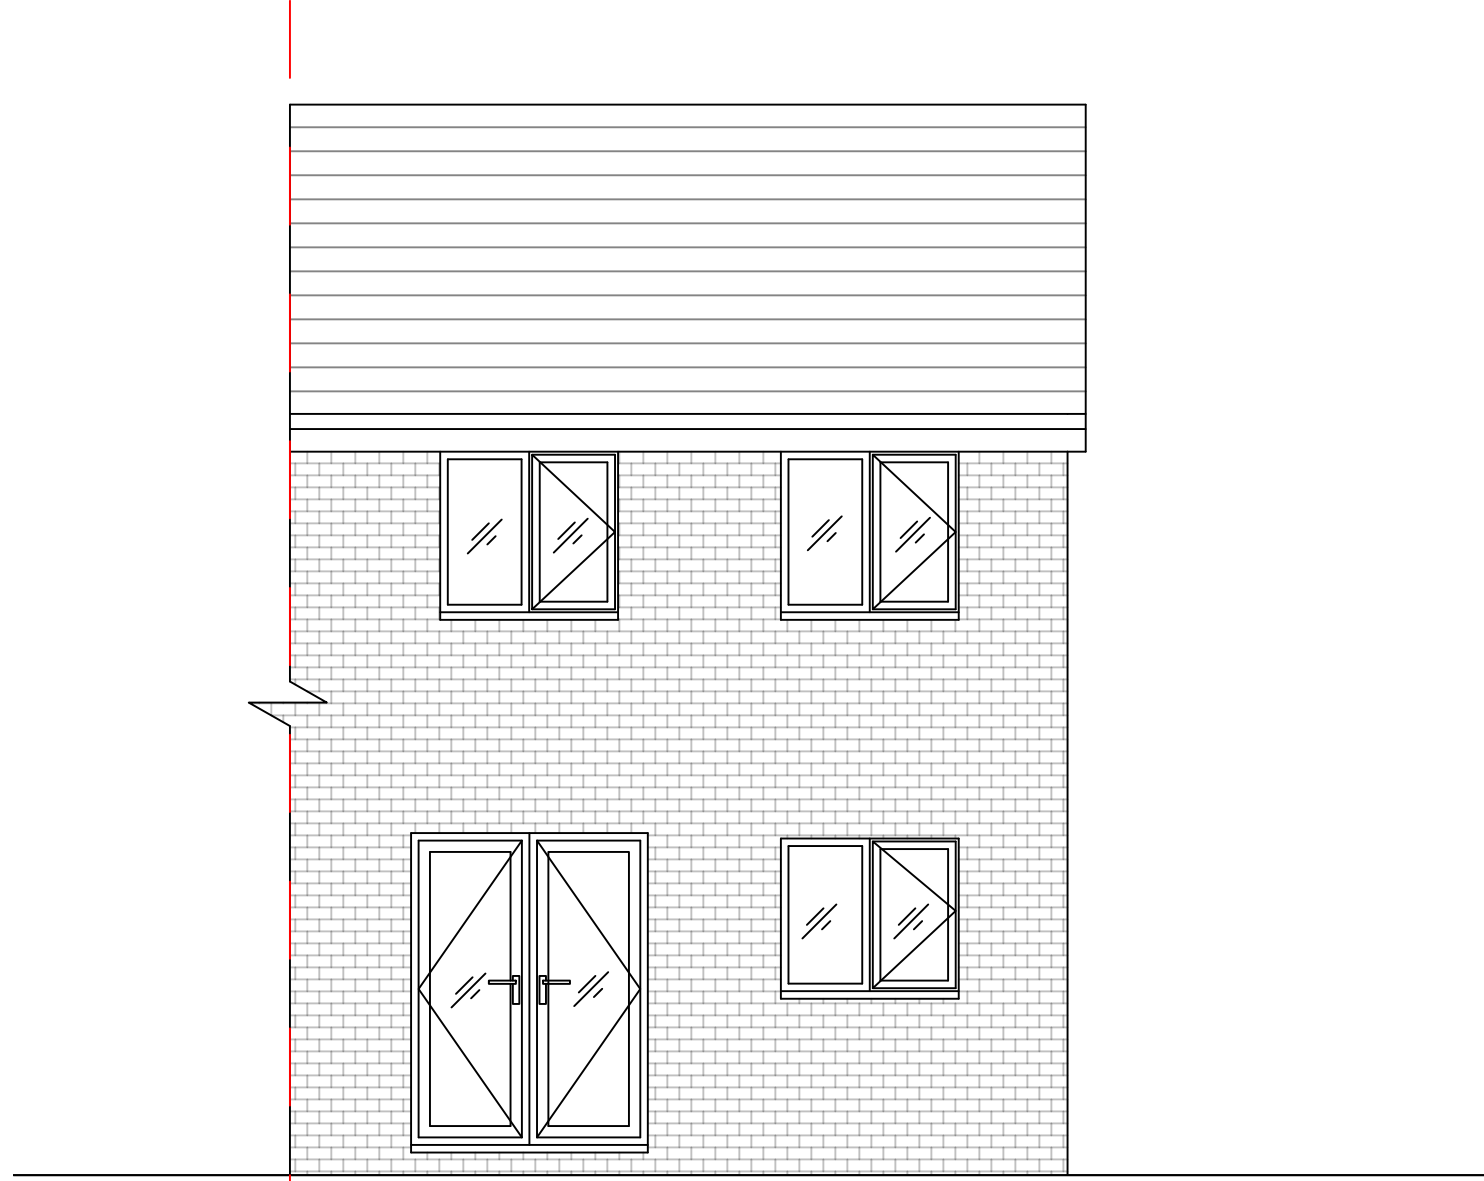


② Existing Rear Elevation - 20 Richmond Way
1:50 @A1

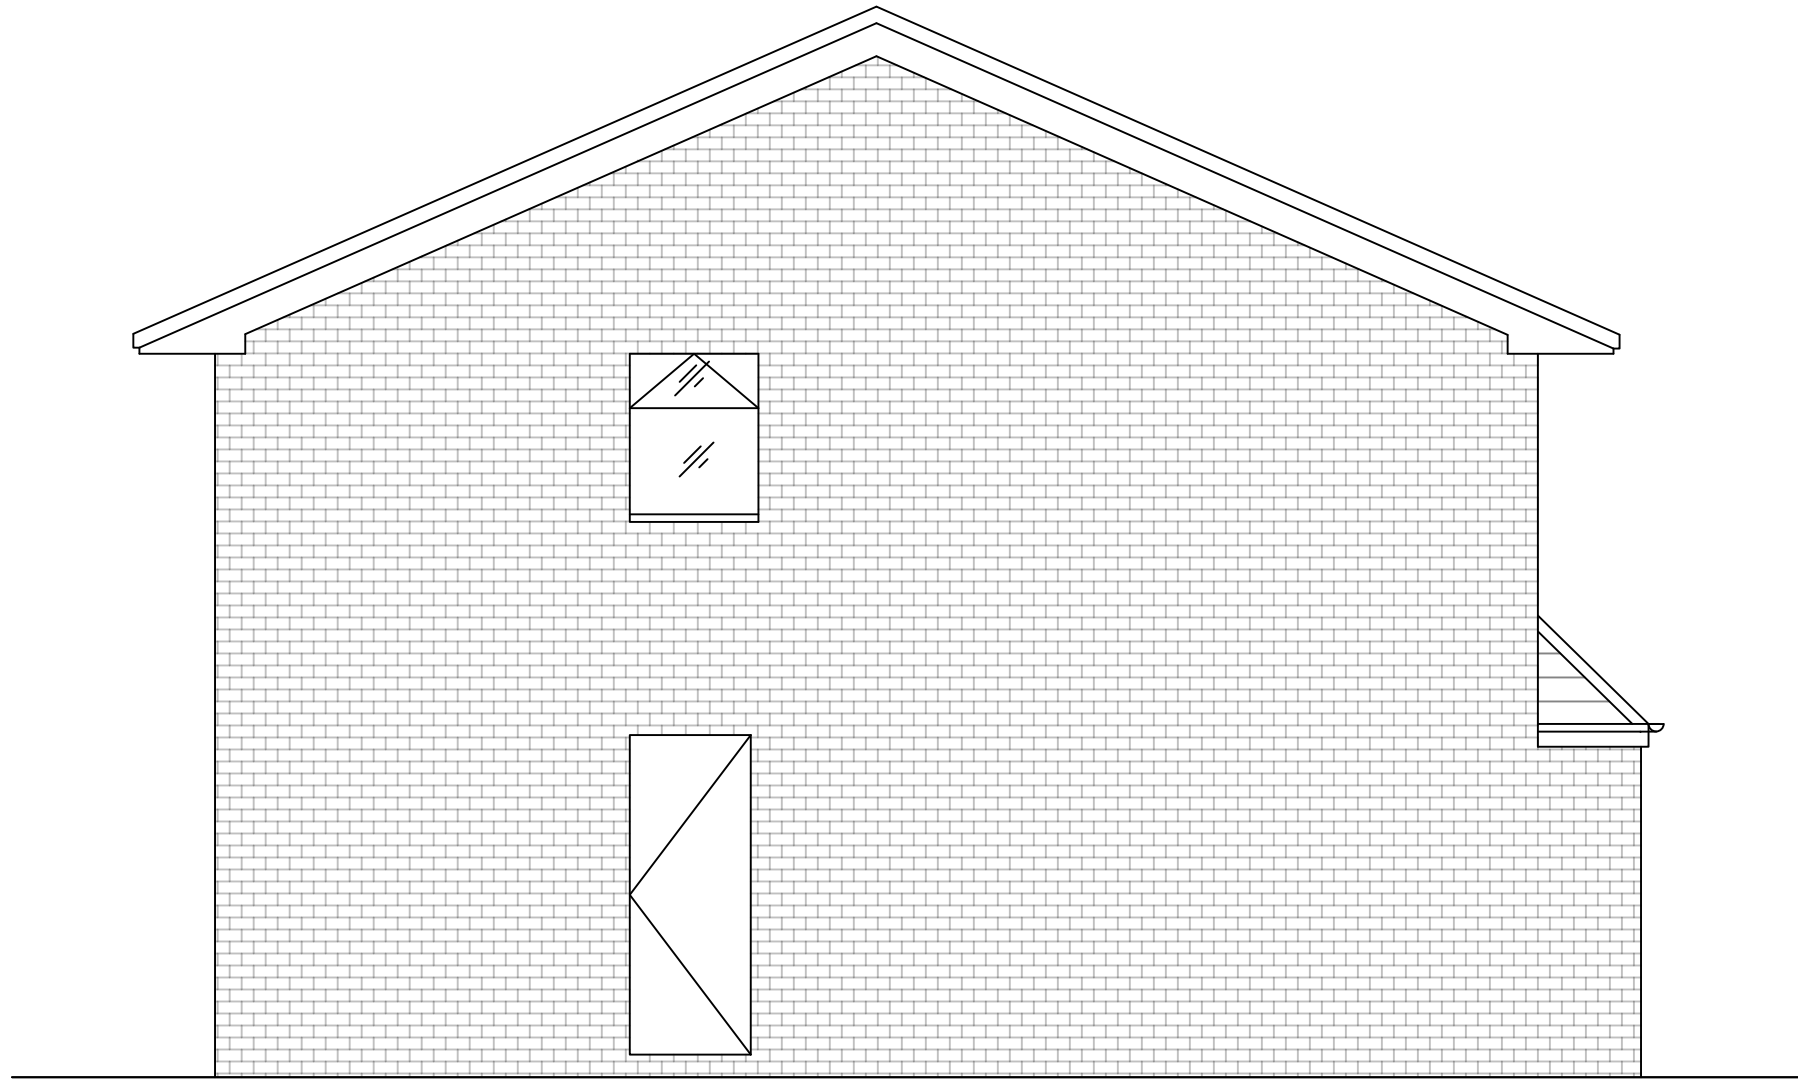


③ Existing Side (west) Elevation - 20 Richmond Way
1:50 @A1

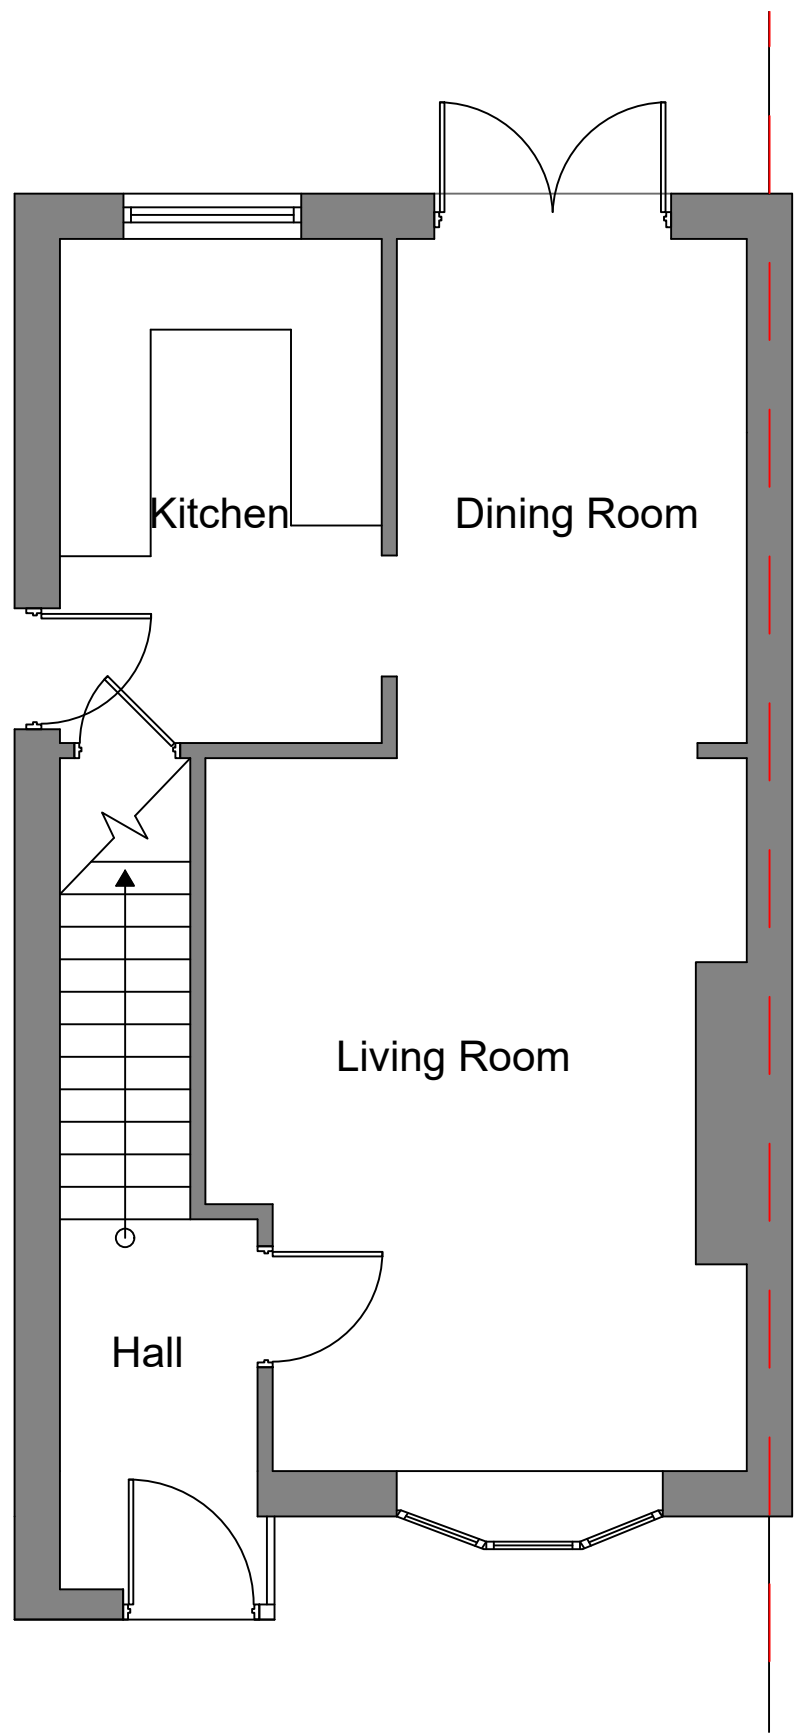

④ Existing Ground Floor Plan - 20 Richmond Way
1:50 @A1

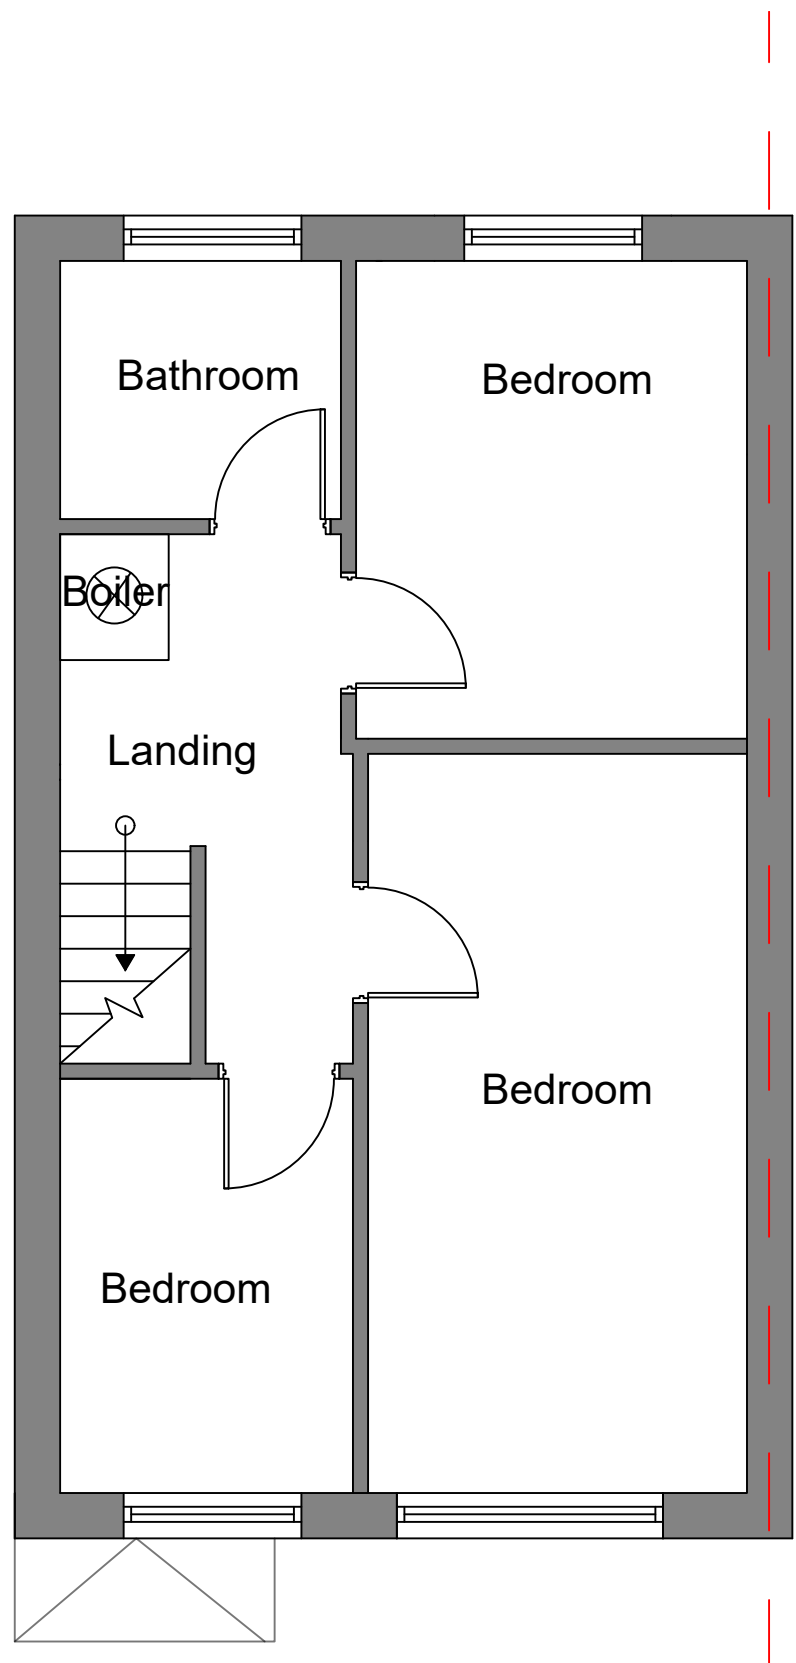

⑤ Existing 1st Floor Plan - 20 Richmond Way
1:50 @A1

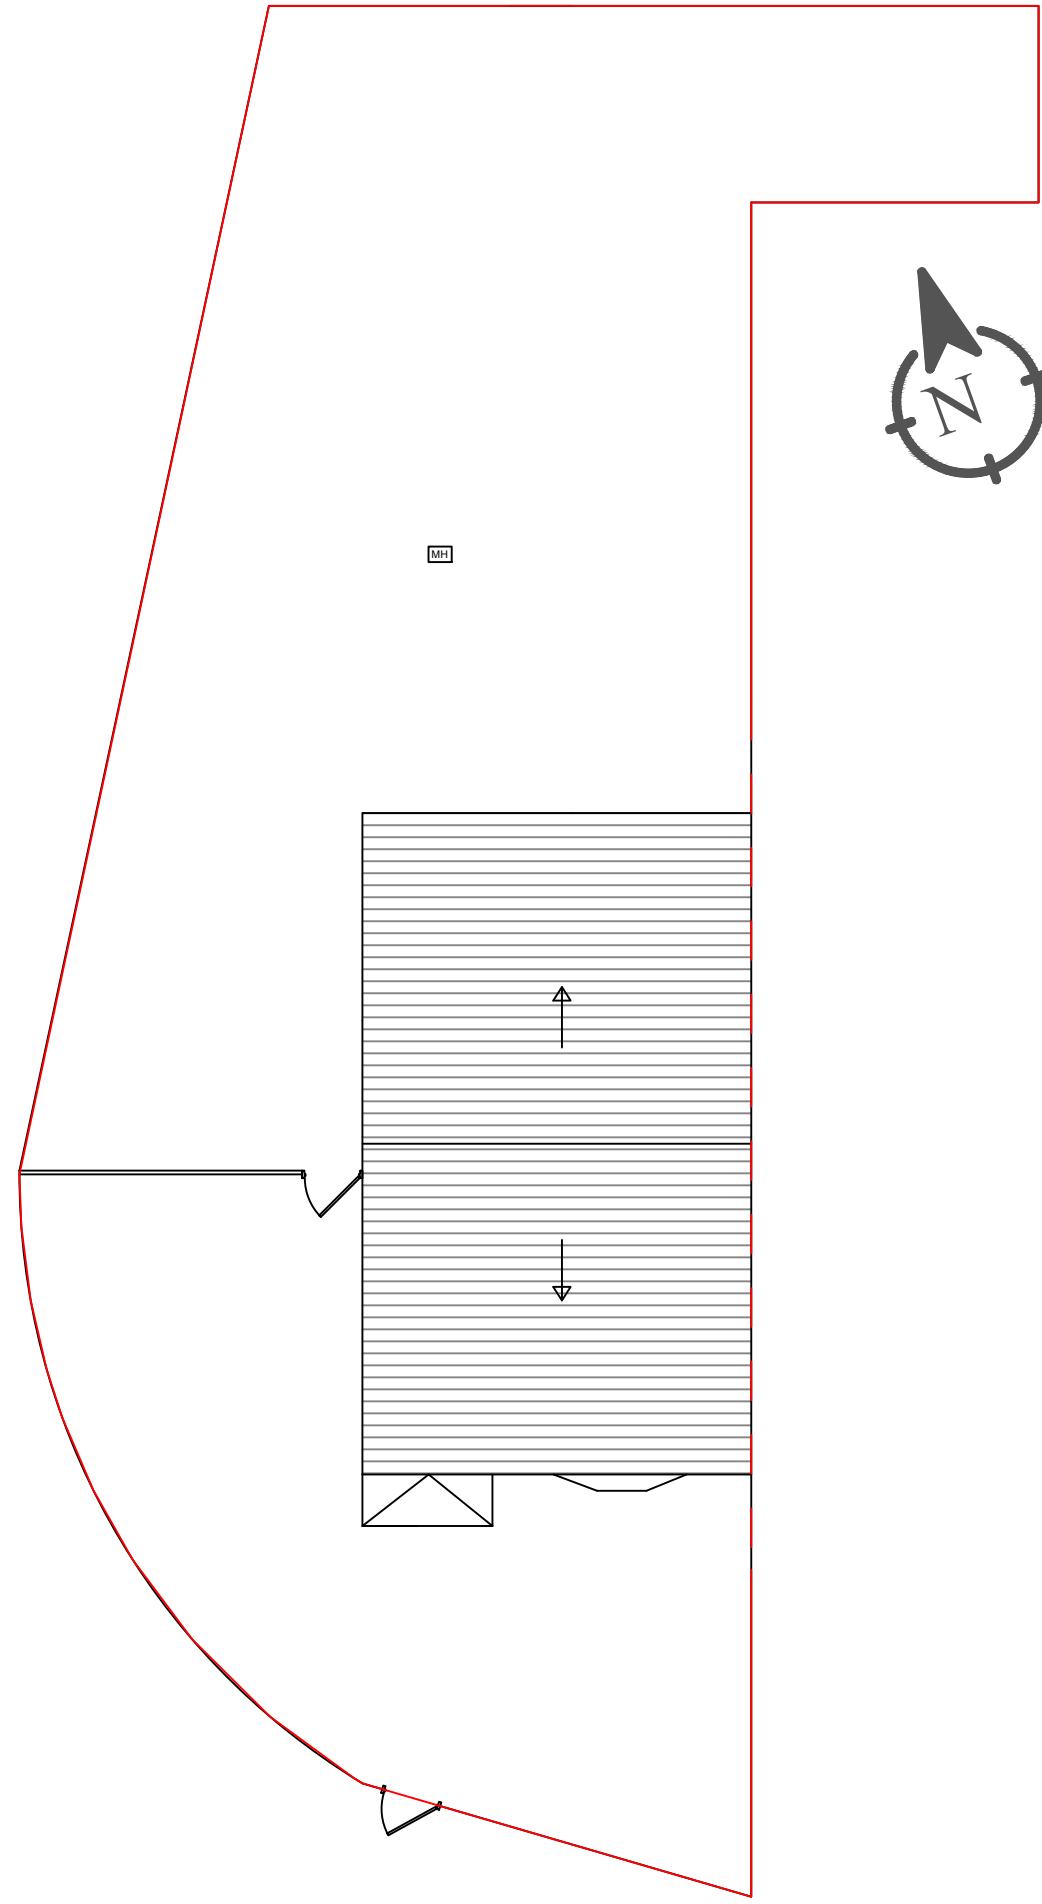

⑥ Existing Site Plan Elevation - 20 Richmond Way
1:100 @A1

General Notes:

- All measurements are to be checked on site.
- All layouts are indicative and subject to further review whilst on site prior to works.
- Layouts and proposals are subject to review by Building Control and may change.
- These plans shall only be used for their intended purpose - planning approval. These plans shall not be acted up until further advice has been sought and approvals from the LPA are given.
- LH is not responsible for any design discrepancies - all measurements are to be checked and all discrepancies are to be communicated prior to undertaking works.

REV:	DESCRIPTION:	DATE:	BY:

PROJECT:

20 Richmond Way
Tarbock Green
Prescot
L35 1RU

DRAWING TITLE:

Existing Elevations, Floor Plans & Site Plan

CLIENT:

Sean O'Leary & Hannah Stanley


SCALE: Varies @ A1 PRO NO: LH-20RW-001

DATE: 18.06.2024 DWG NO: LH-20RW-001

DRAWN BY: REV: N/A

LH

SCALE 1:50

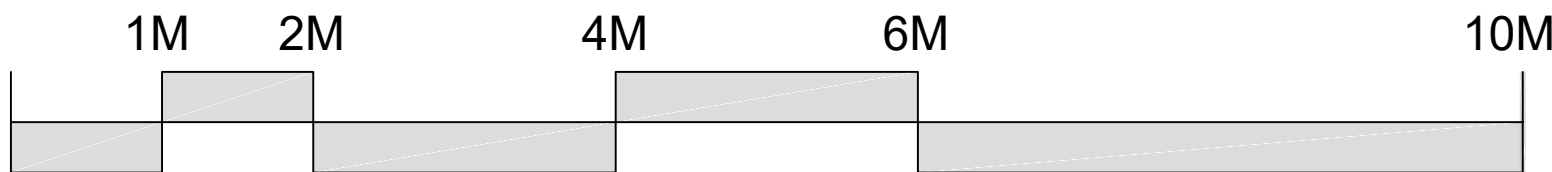

SCALE 1:200

