




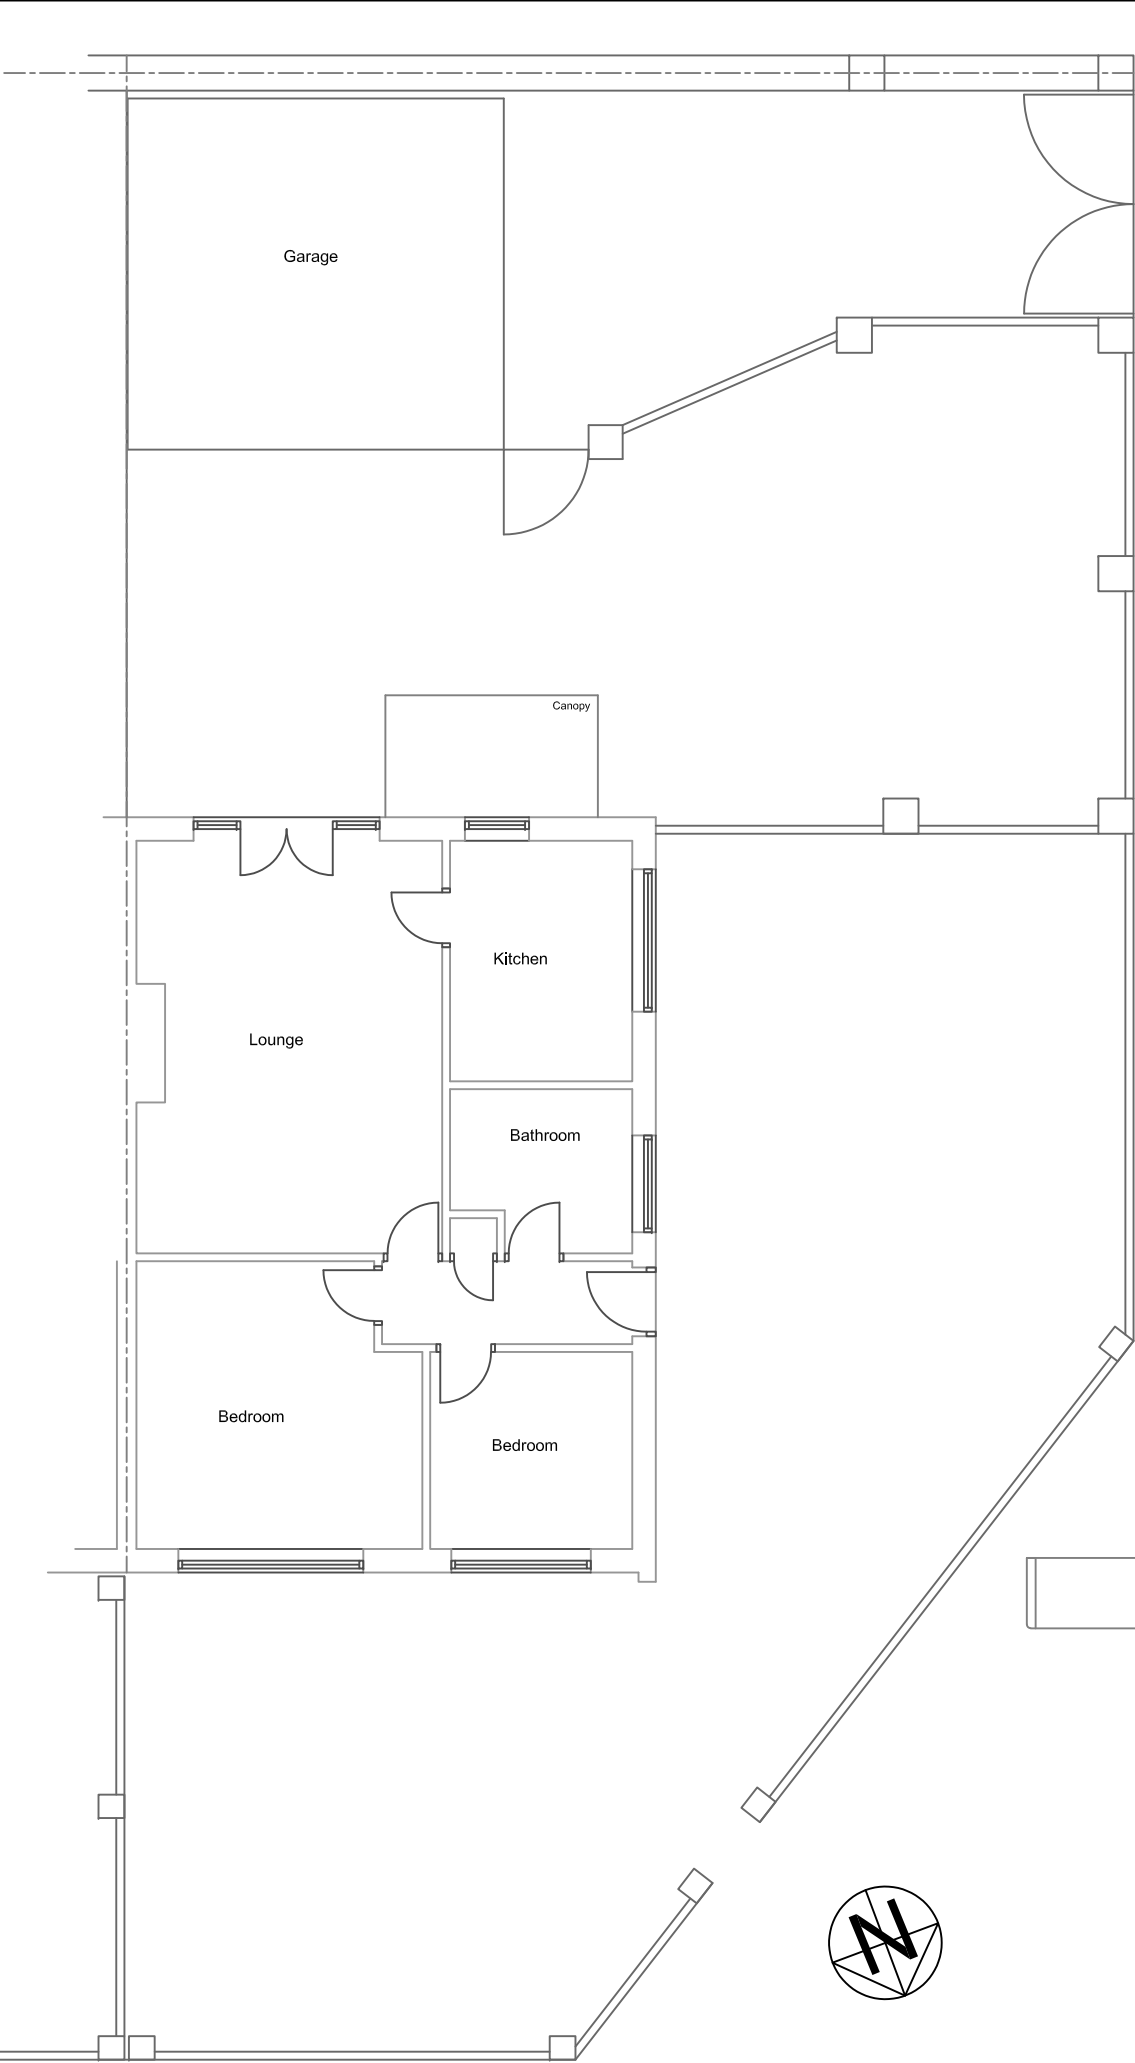


EXISTING GROUND FLORO PLAN

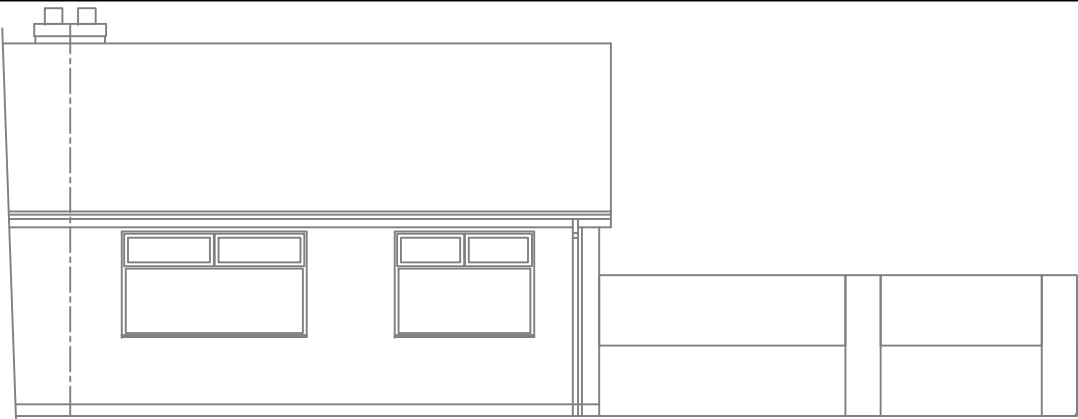


EXISTING FRONT ELEVATION

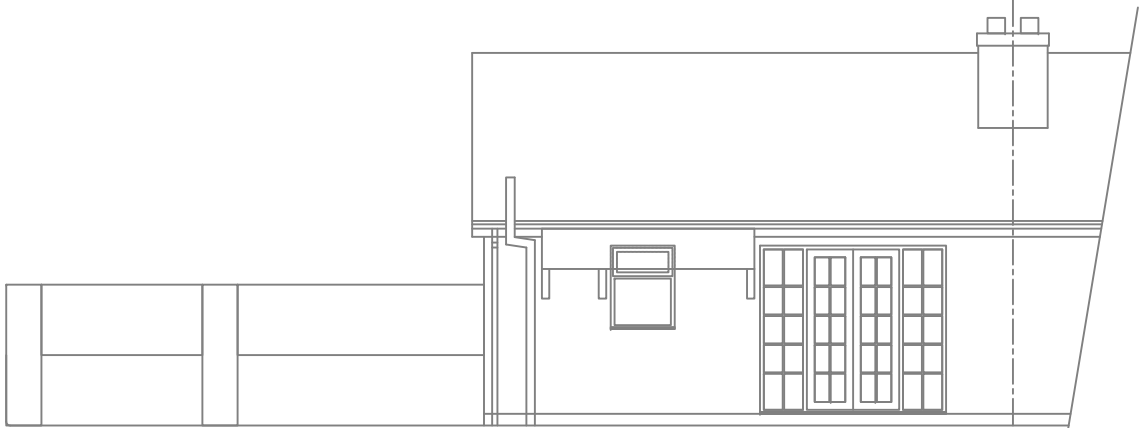

EXISTING REAR ELEVATION

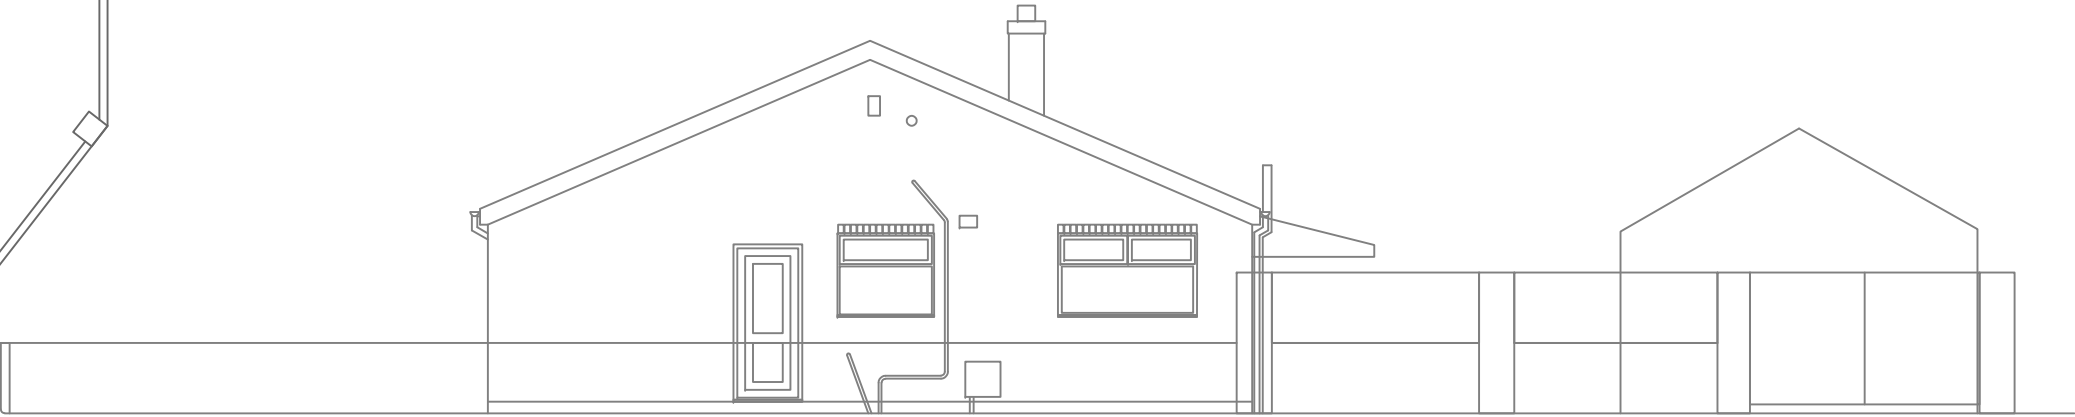

EXISTING SIDE ELEVATION

 

Scale bar

Title
Existing plans at:
7 Hazel Ave, Kirkby, L32 0SA

Drawing No. JM-EX-01

Scale: 1:100 @A3

Revision _

Date: 27th May 2022

Applicant: Mr J McGovern