


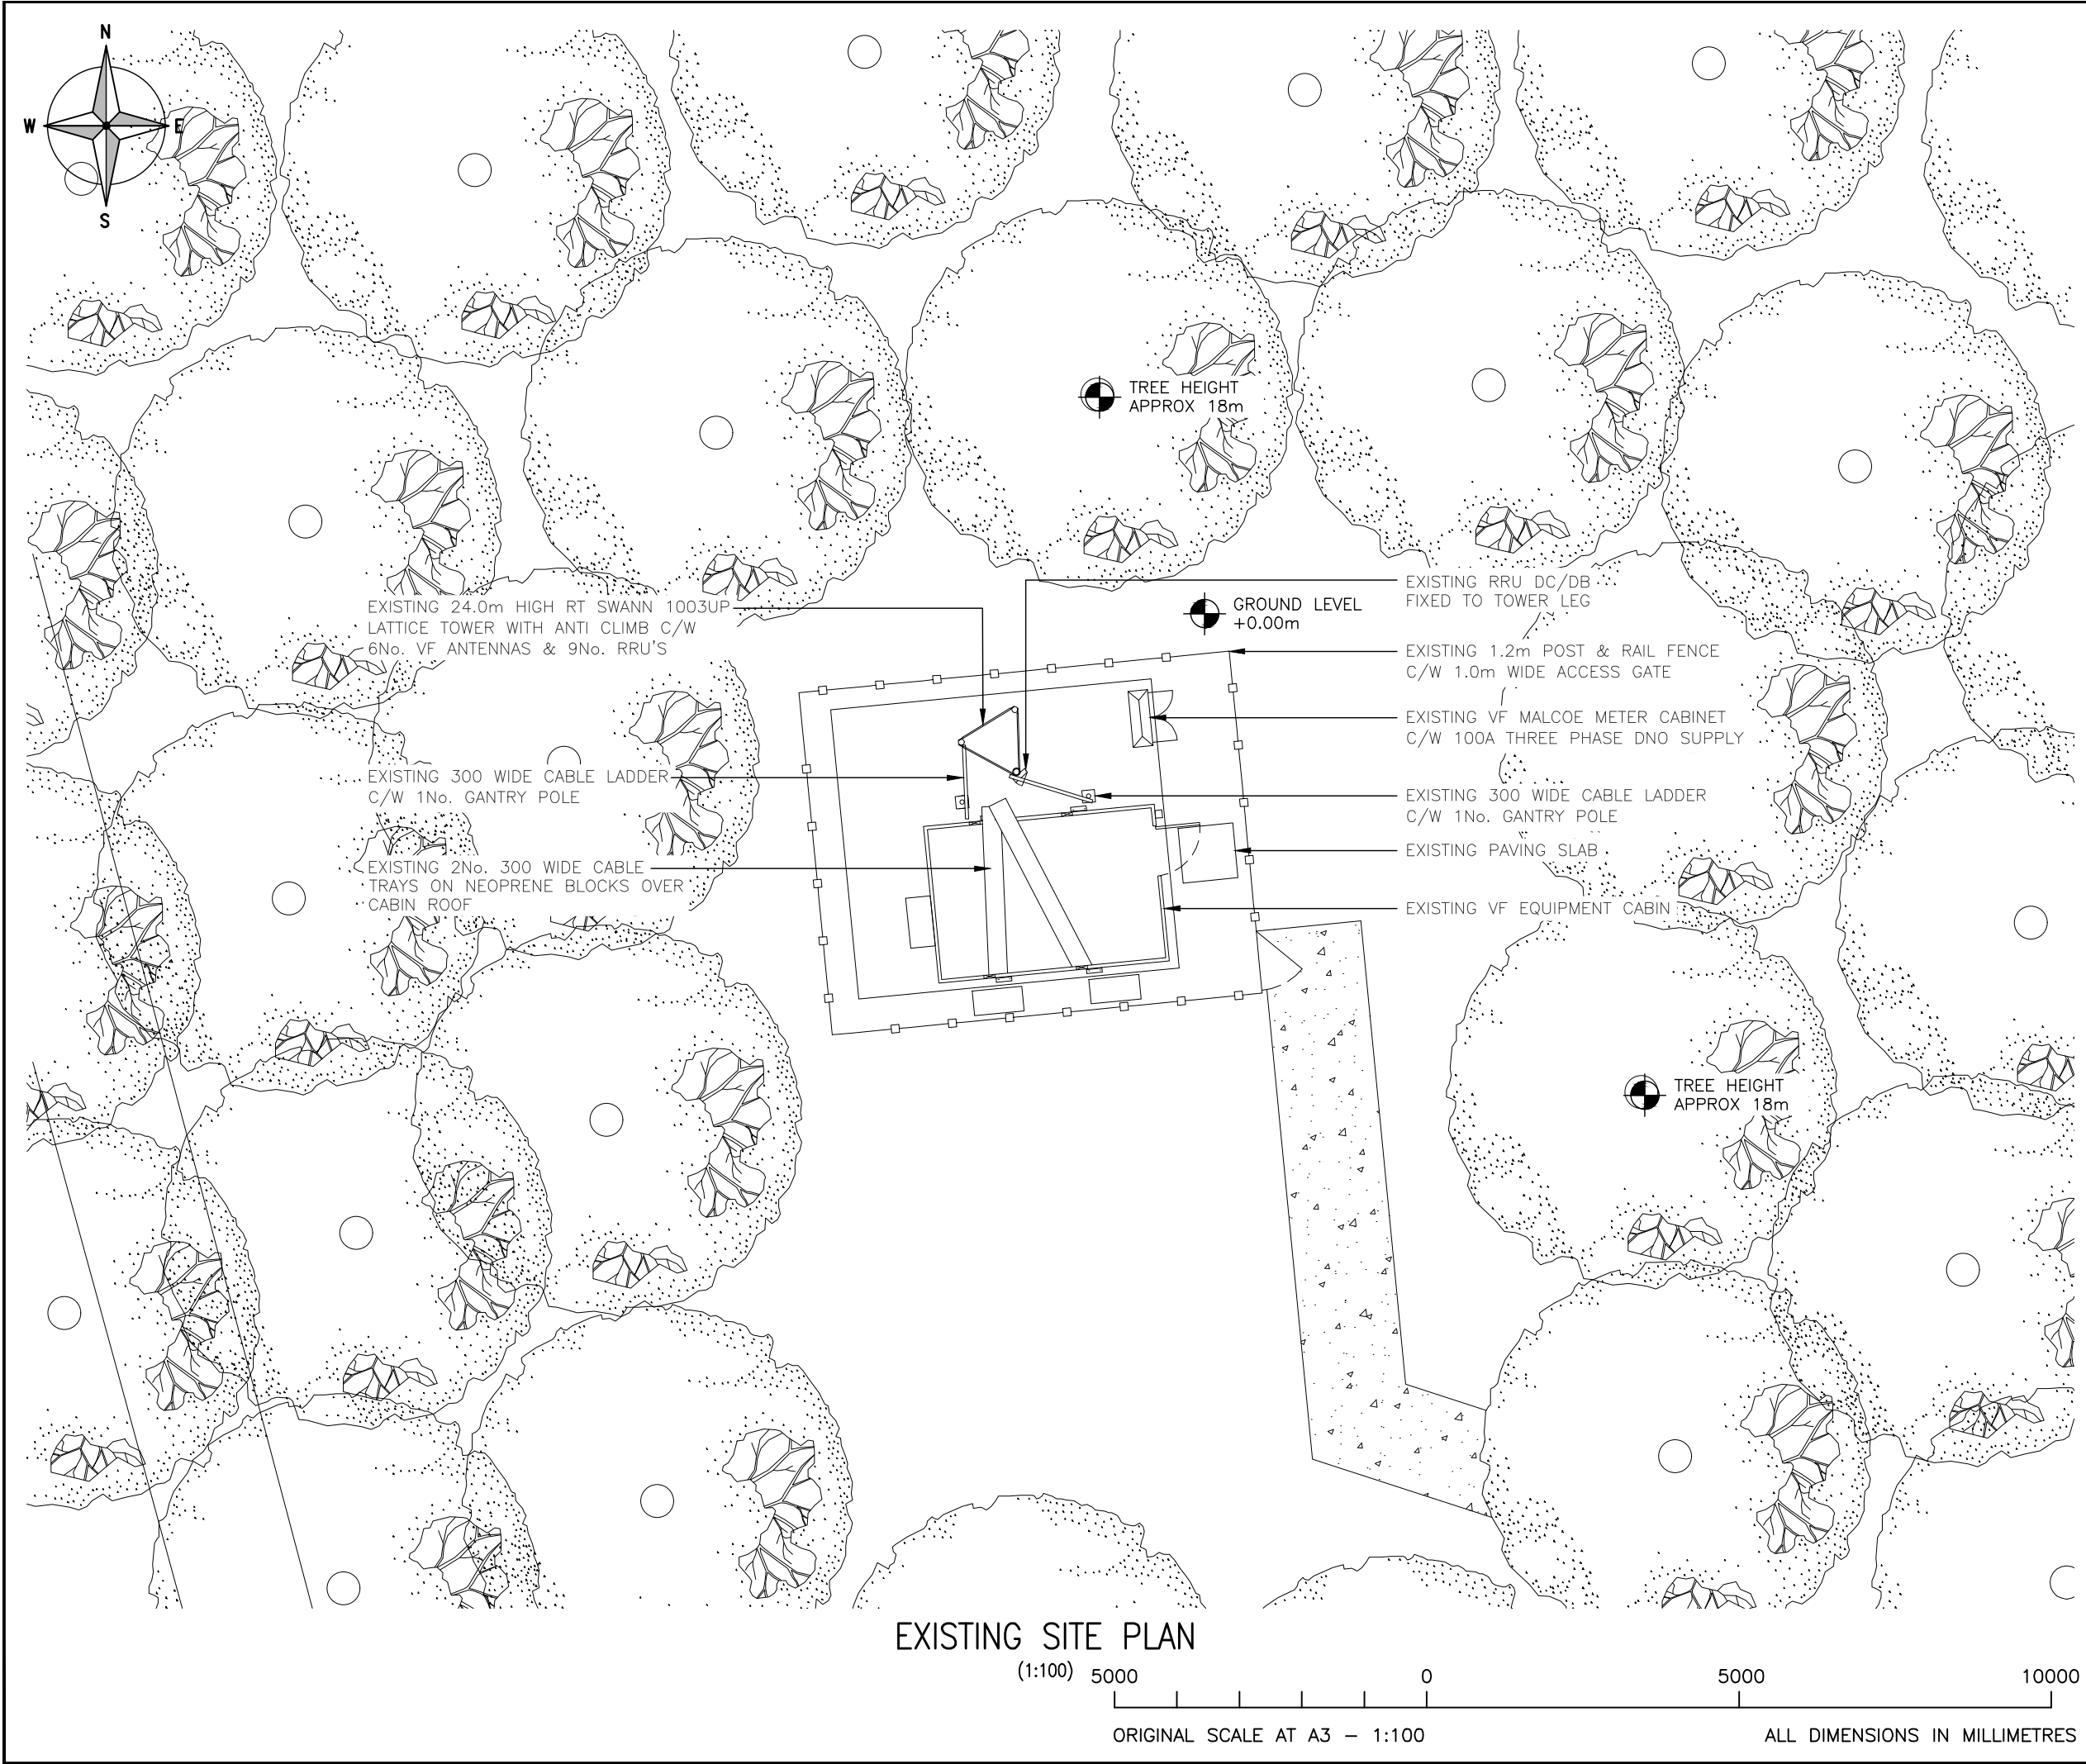

ALL DIMENSIONS ARE IN mm UNLESS NOTED OTHERWISE

N.G.R

E: 343561

N: 393284

NOTES:

A	Issued for Approval	TCL	BH	23.02.21
REV	MODIFICATION	BY	CH	DATE

CORNERSTONE - BEACON 3


Cell Name			Opt.
THE NURSERY			-
Cell ID No			
CORNERSTONE	TEF	VF	
125978_27 E300812	93232	13023	
Site Address / Contact Details			
KNOWSLEY HALL KNOWSLEY LANE PRESCOT L34 7HE			


Drawing Title:

EXISTING SITE PLAN

Purpose of issue:		Dwg Rev:		
PLANNING				
Drawing Number:		A		
200				
Surveyed By:	Original Sheet Size:	Pack Issue:		
TECHTEL	A3			
Drawn:	Date:	Checked:	Date:	D
TCL	23.02.21	BH	23.02.21	

EXISTING SITE PLAN

 

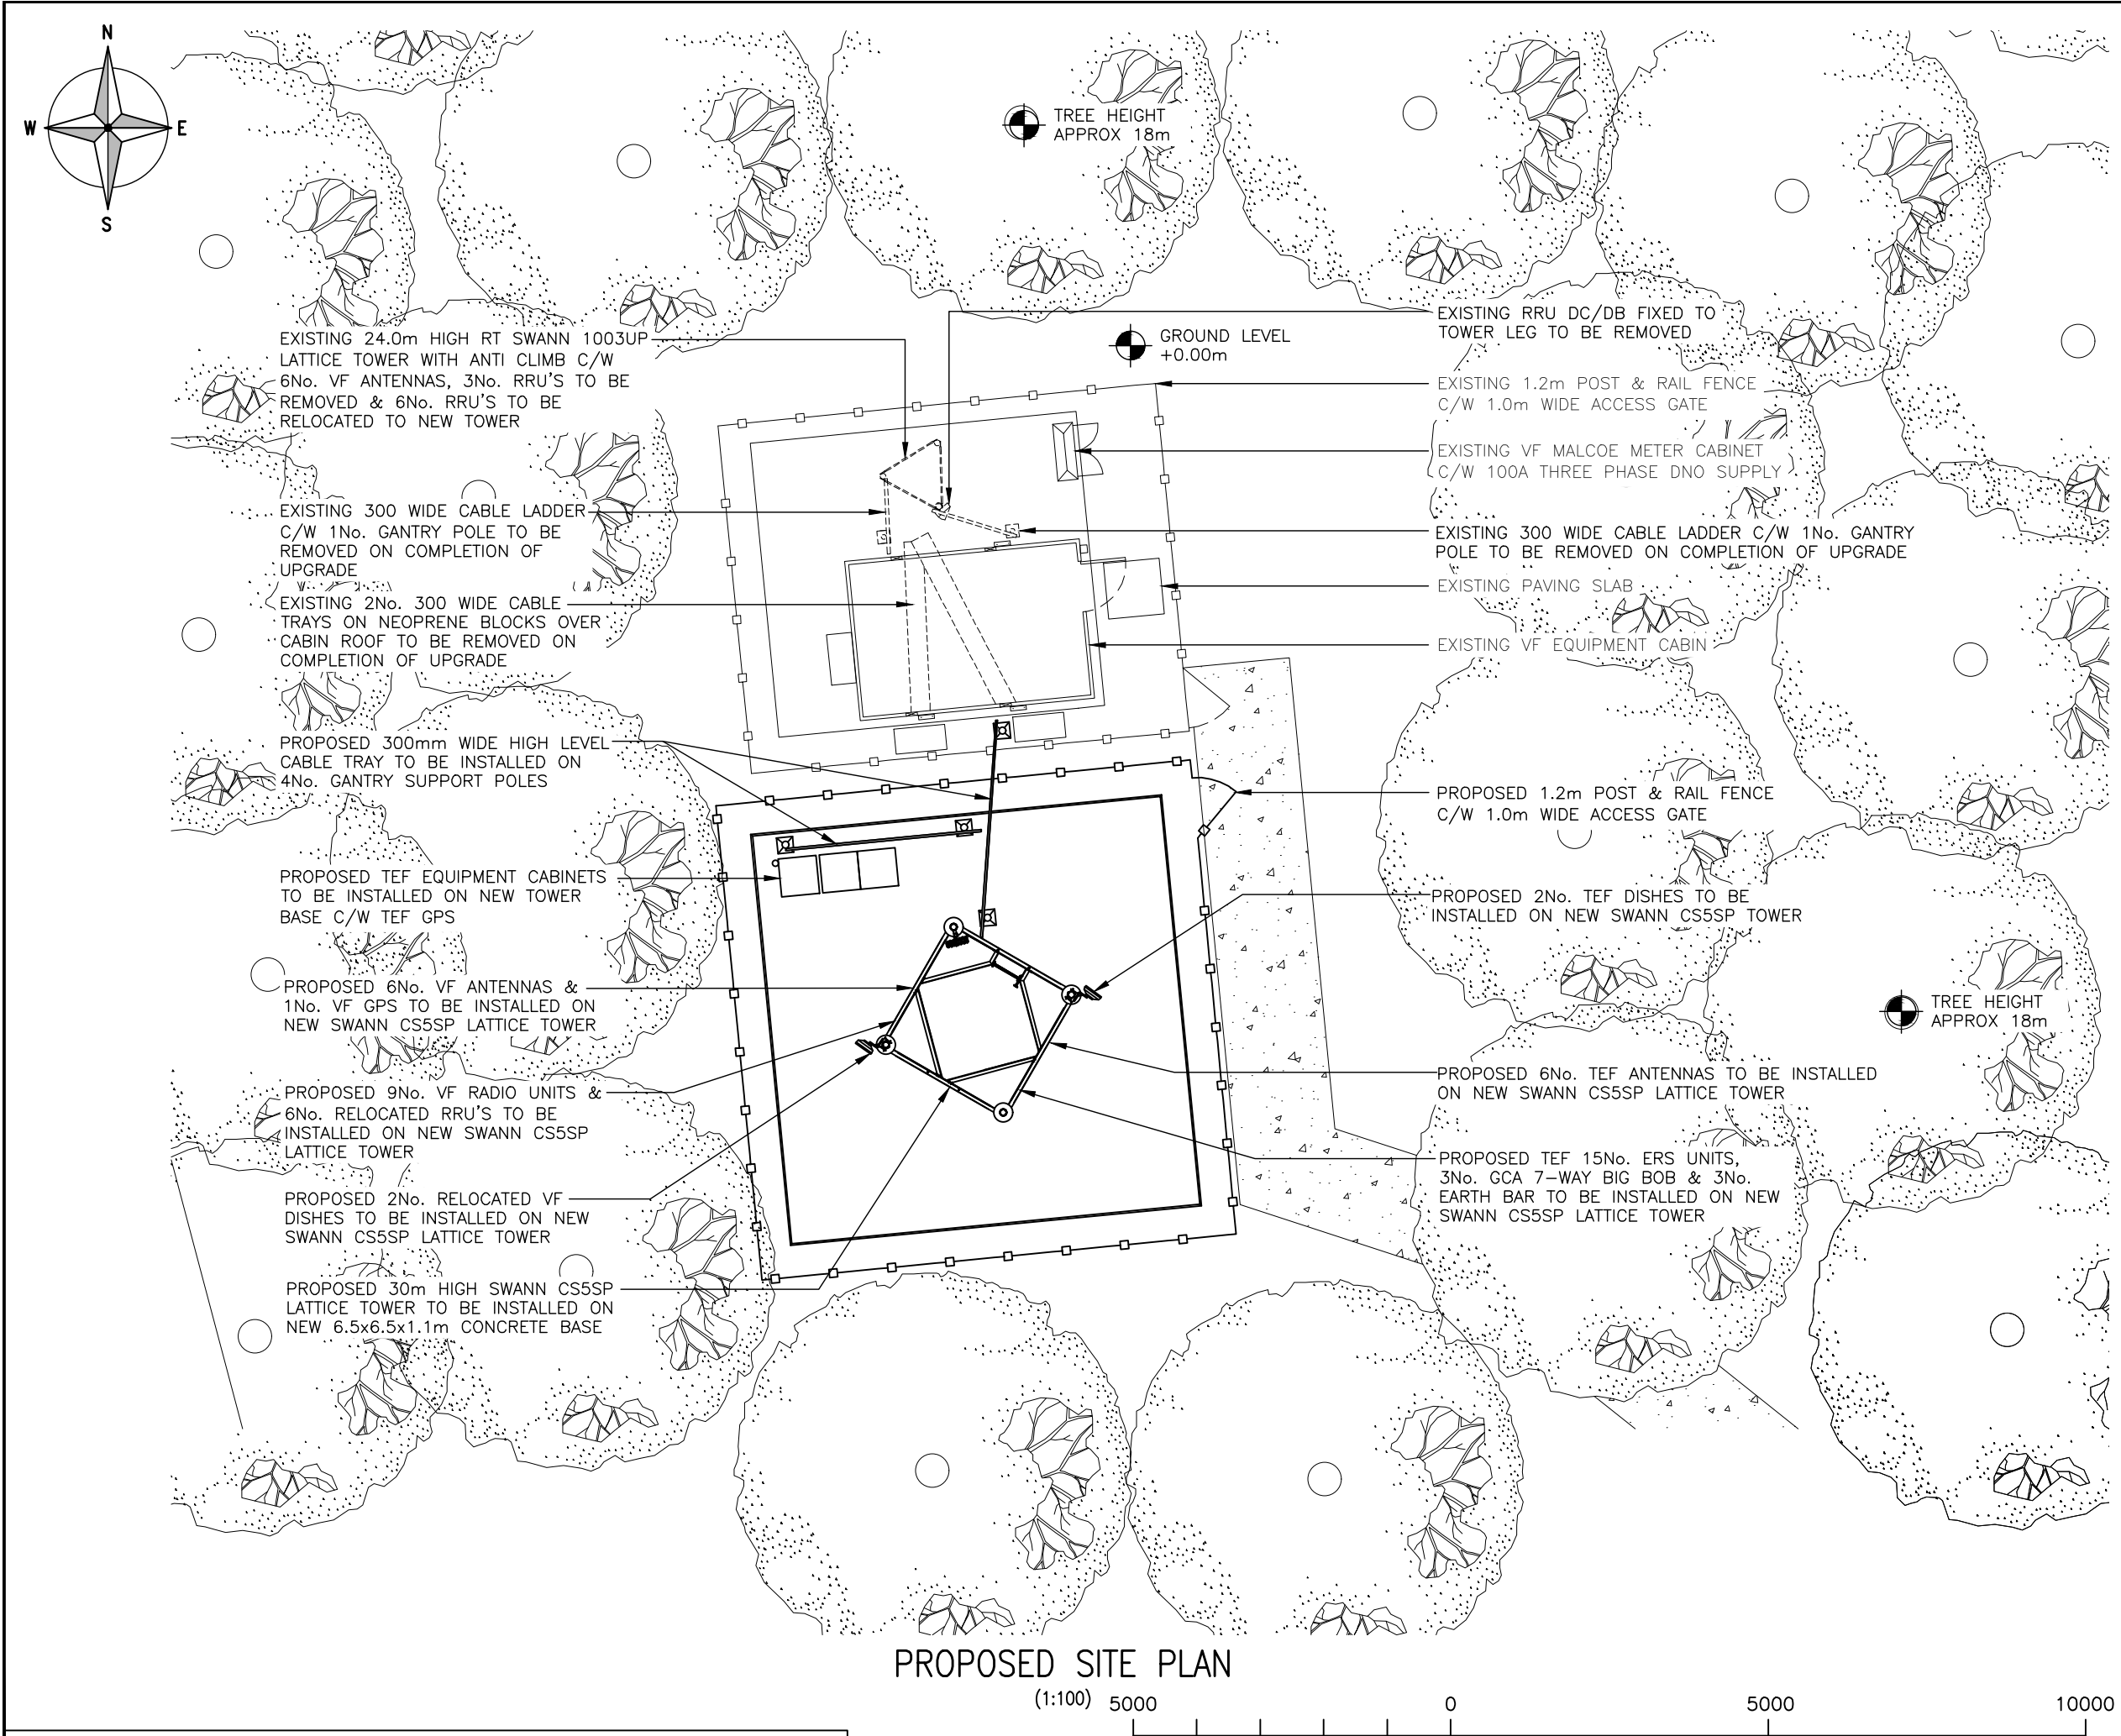

PROPOSED SITE PLAN



The drawings comply with TEF & Vodafone Standard ICNIRP guidelines.
Designed in accordance with CORNERSTONE document: SDN0008

ORIGINAL SCALE AT A3 – 1:100 ALL DIMENSIONS IN MILLIMETRES

ALL DIMENSIONS ARE IN mm UNLESS NOTED OTHERWISE


N.G.R	E: 343561	N: 393284
-------	-----------	-----------

NOTES:


B	Number of Antennas Amended	TCL	BH	23.03.21
A	Issued for Approval	TCL	BH	23.02.21
REV	MODIFICATION	BY	CH	DATE

CORNERSTONE - BEACON 3

Cell Name			Opt.
THE NURSERY			–
Cell ID No			
CORNERSTONE	TEF	VF	
125978_27 E300812	93232	13023	
Site Address / Contact Details			
KNOWSLEY HALL KNOWSLEY LANE PRESCOT L34 7HE			
Drawing Title: PROPOSED SITE PLAN			
Purpose of issue: PLANNING			Dwg Rev:
Drawing Number: 201			B
Surveyed By: TECHTEL		Original Sheet Size: A3	Pack Issue:
Drawn: TCL	Date: 23.02.21	Checked: BH	Date: 23.02.21
			D

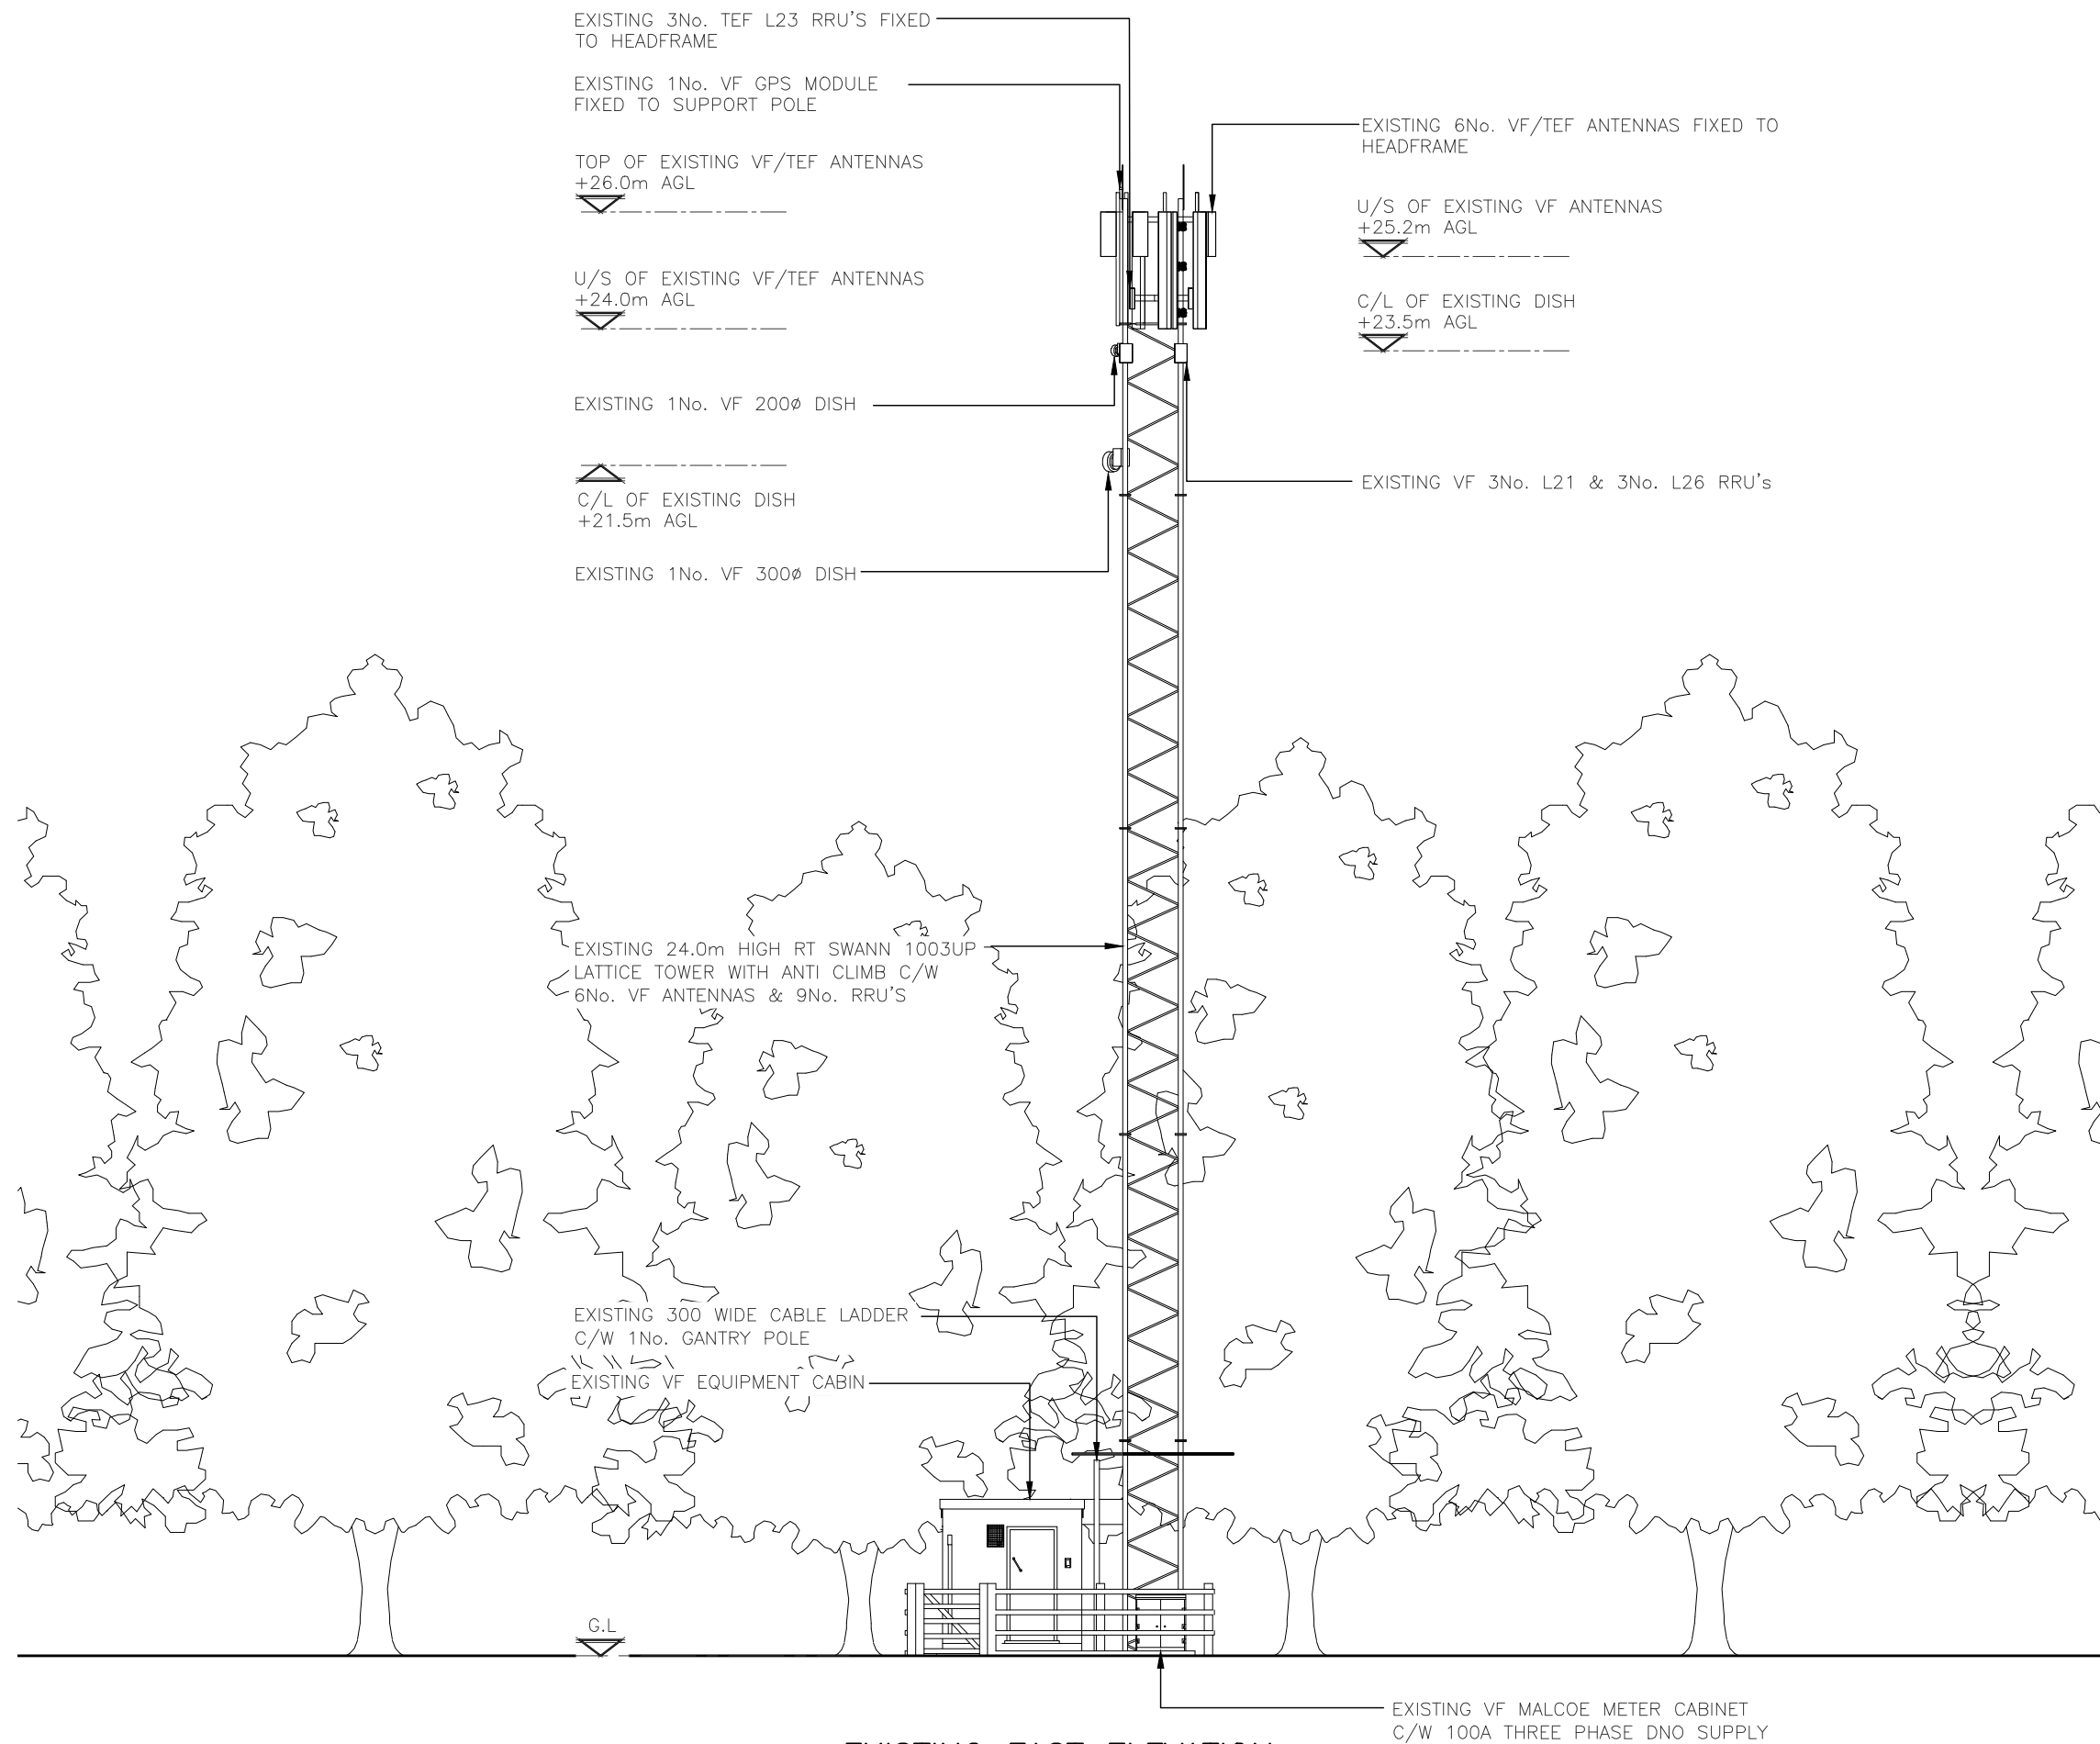

EXISTING EAST ELEVATION
(1:125)

 

ALL DIMENSIONS ARE IN mm UNLESS NOTED OTHERWISE

N.G.R | E: 343561 N: 393284

NOTES:

REV	A	Issued for Approval	TCL	BH	23.02.21
REV		MODIFICATION	BY	CH	DATE



Cell Name	Opt.
THE NURSERY	-

Cell ID No		
CORNERSTONE	TEF	VF
125978_27 E300812	93232	13023

Site Address / Contact Details		
KNOWSLEY HALL KNOWSLEY LANE PRESCOT L34 7HE		

Drawing Title:	EXISTING SITE ELEVATION
----------------	-------------------------

Purpose of issue:	PLANNING	Dwg Rev:
Drawing Number:	300	A

Drawing Number:				300	A
Surveyed By: TECHTEL		Original Sheet Size: A3			Pack Issu
Drawn: TCL	Date: 23.02.21	Checked: BH	Date: 23.02.21	D	

