


• Dimensions are in millimetres, unless stated otherwise.
• It is the recipient's responsibility to print the document to the correct scale.
• All relevant drawings and specifications should be read in conjunction with this drawing.

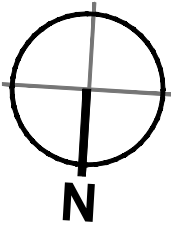

Layout to be confirmed

C1 Revision reference

Key :


- Translucent safety type tipple skin rooftop, outer sheet to be profiled GRP roof lights to equate to 10-15% of internal warehouse floor area
- 1.2mm thick membrane line mild steel boundary and valley gutters. Outer to achieve a minimum of 25 year guarantee. Roof drainage system to be designed to comply with BS EN 12 056-3: 2000, to a category 2/3 risk dependent on local area.
- Man Safe system consisting of inertial reel posts and wires. Layout is shown indicatively and subject to detailed design by specialist sub-contractor but to provide safe roof access & maintenance to all roof areas.

No rooflights are to be installed in the roof area directly above the main office accommodation

The envelope specification is to be in co-ordination with the Building Regulations Part L2 and SBEM model

Any U values specified are minimum performance requirements only and may need to be further enhanced to suit Building Services Strategy

PV provisions to be confirmed

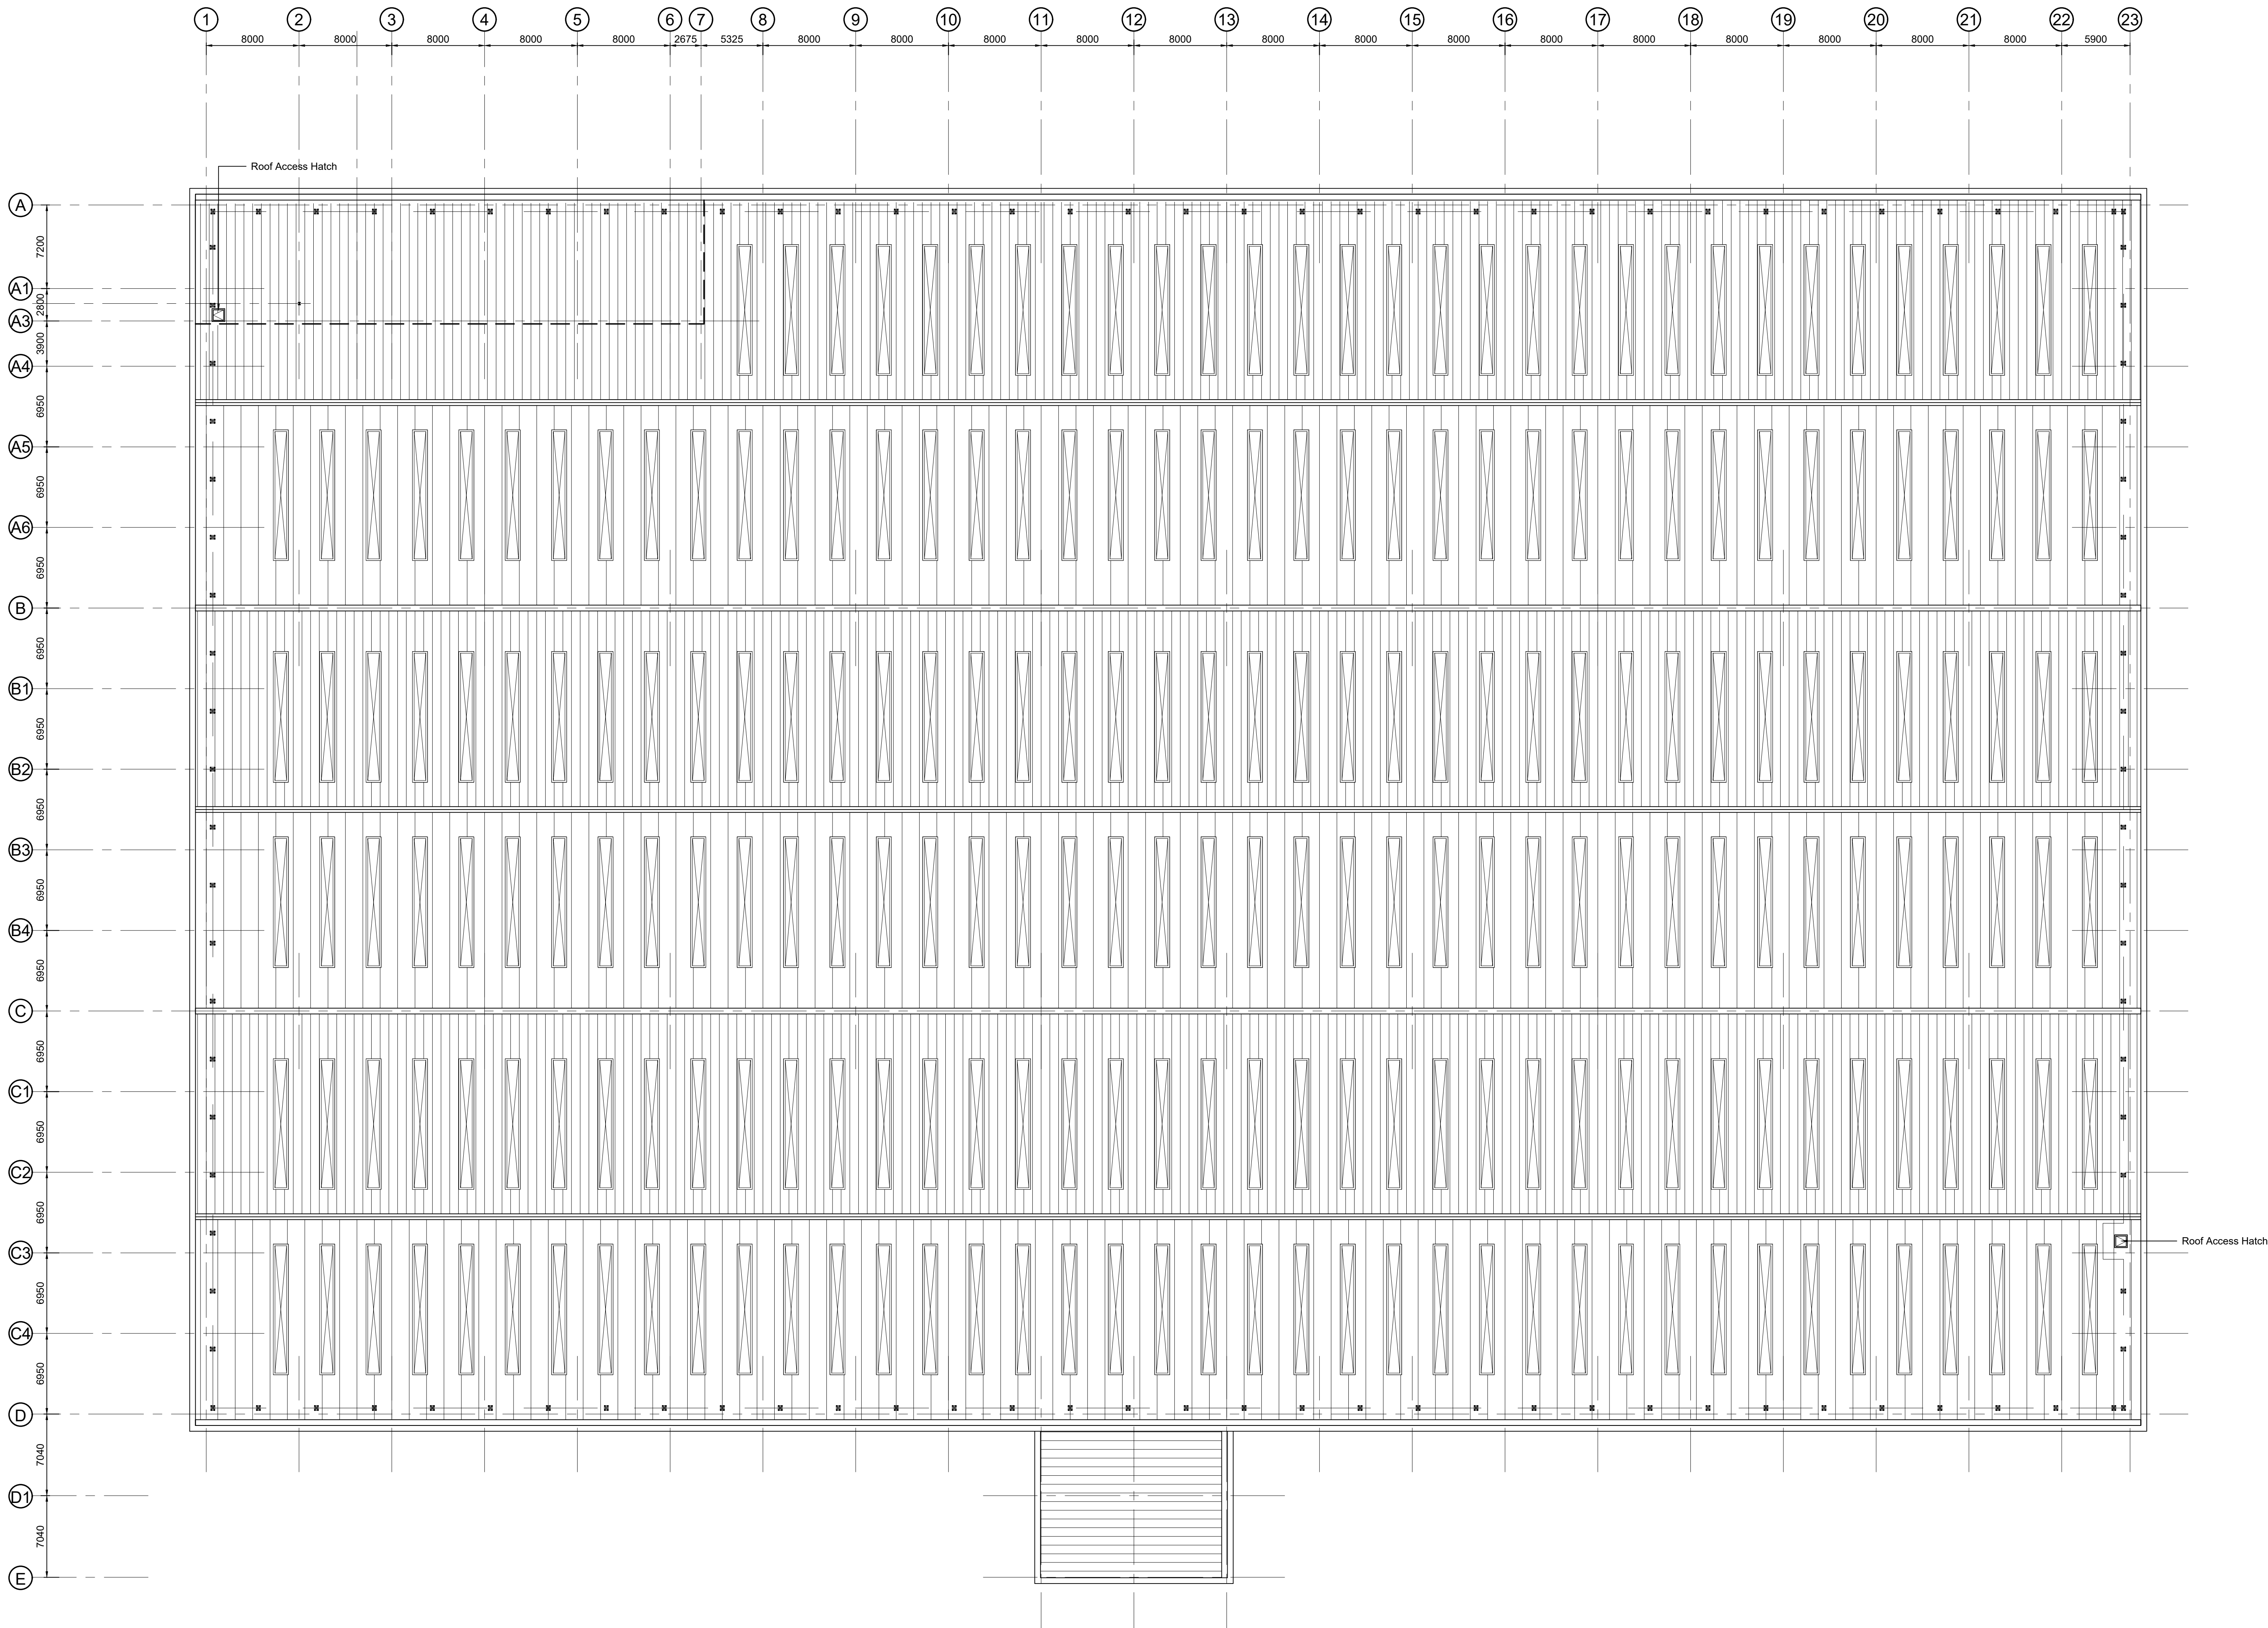

Roof Plan - Scale 1:250

5m SCALE 1:250

PLANNING
THIS DRAWING IS FOR INFORMATION ONLY
AND SHOULD NOT BE USED FOR ANY OTHER PURPOSE

Penrhyn Road, Knowsley Business Park, Merseyside
Roof Plan

GRAFTONGATE

umc architects
Network Beacon, Colindale Way, Network, Nottinghamshire NG24 2TN
+44 (0)1530 650227 info@umcarchitects.com

Drawing Status: Planning
Drawn / Checked: RF / LJP
Date: 14/01/22
Scale: 1:250 A0
Drawing no: 21002 P1005
Revision: C