


SCALE BAR (M)

 


KEY

EXISTING WALL CONSTRUCTION

CIRCULAR OPENINGS TO HAVE CROSS FRAME WINDOWS INSTALLED WITH BOTTOM HALF TO BE ESCAPE WINDOW

BROKEN LINES INDICATES EXISTING CONSTRUCTION TO BE REMOVED

PROPOSED 75X100MM TIMBER STUD WALLS LINED EITHER SIDE WITH 15MM PLASTERBOARD AND SKIM FINISH TO FORM NEW LAYOUT

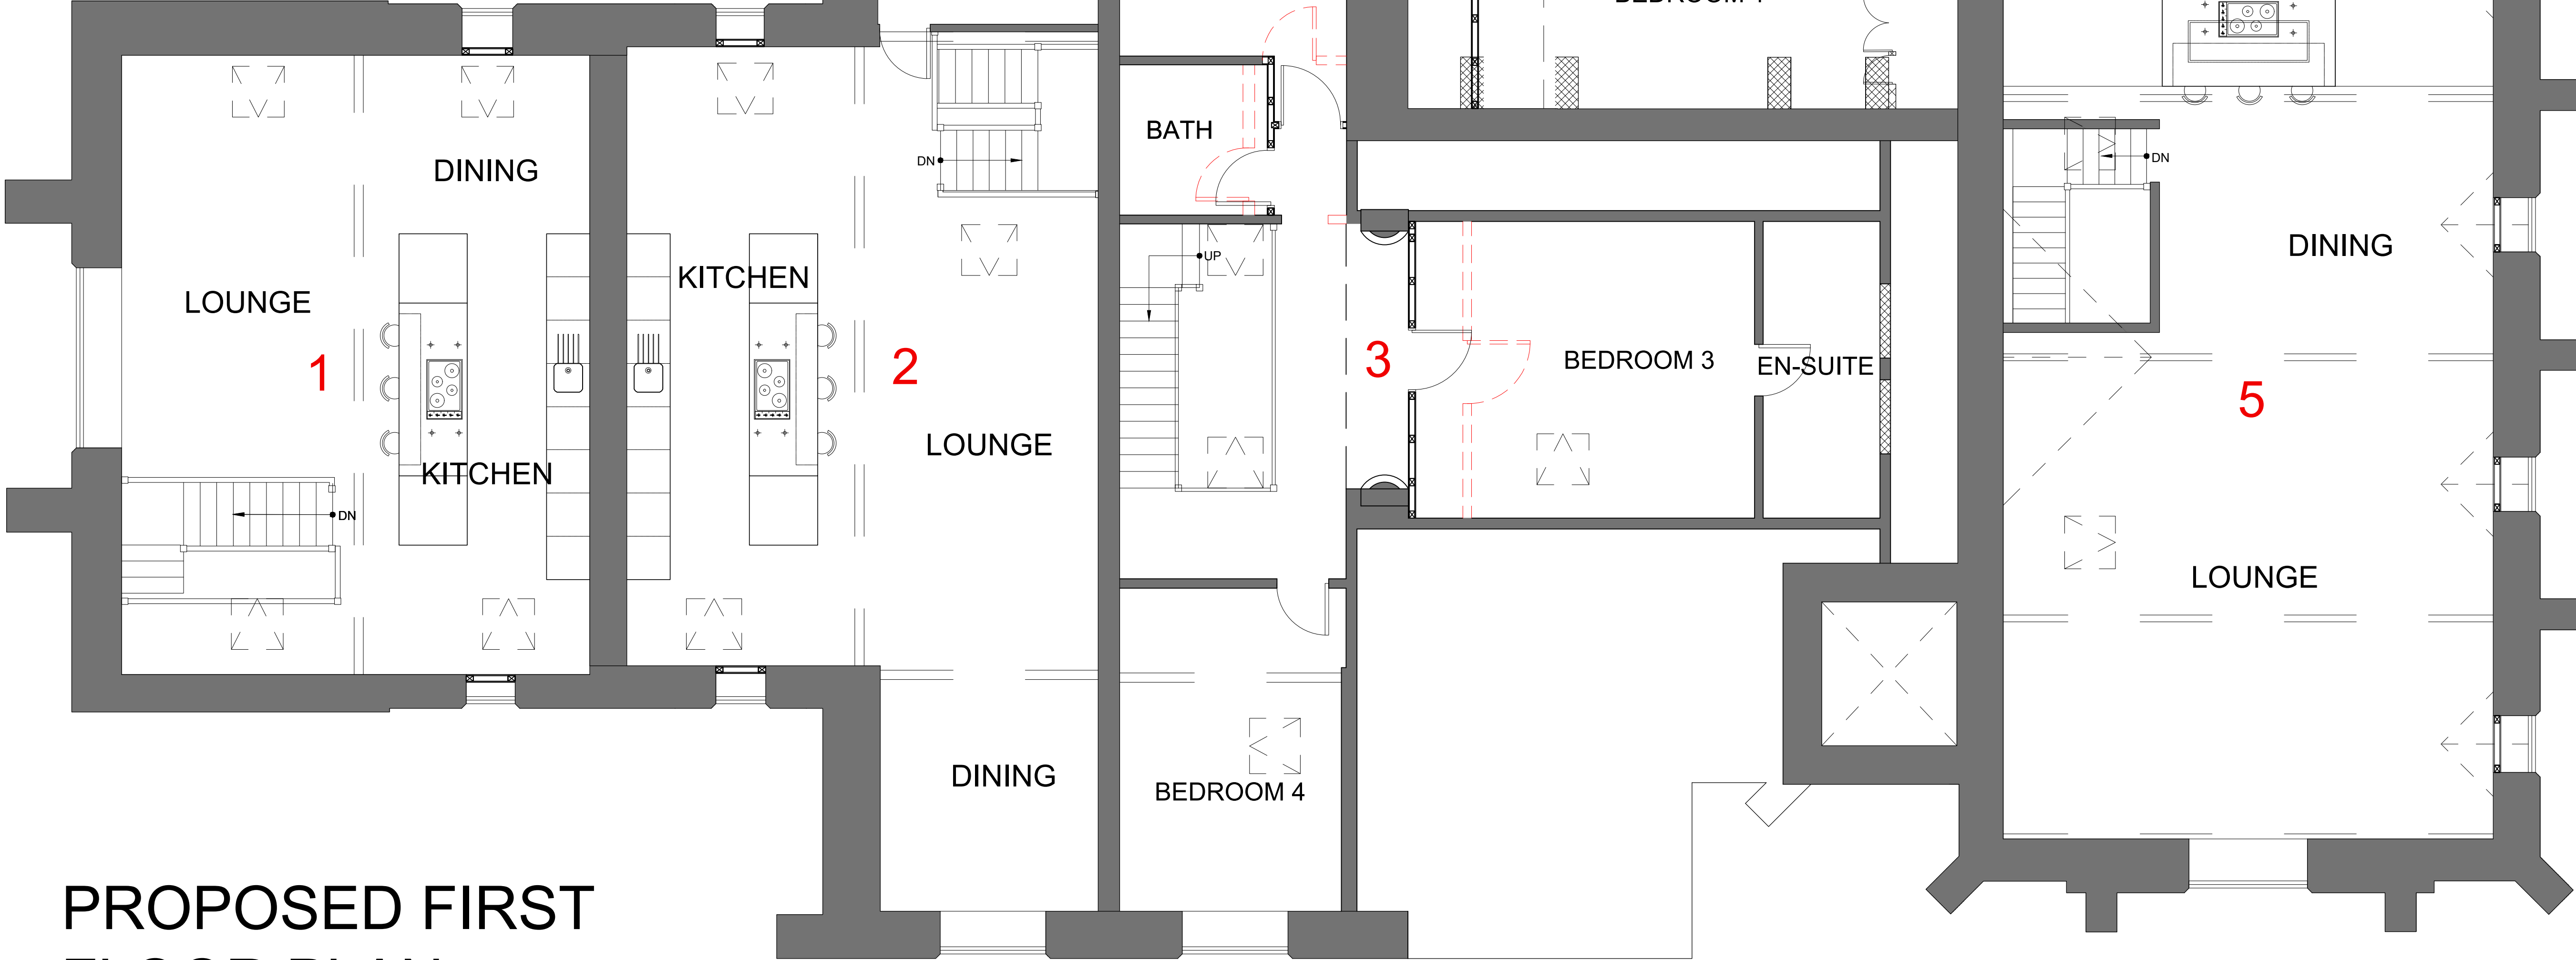

PROPOSED FIRST FLOOR PLAN

PLANNING AND CONSERVATION USE ONLY

REV	DESCRIPTION
PROPOSED FIRST FLOOR PLAN	
PROPOSED CONVERSION OF EXISTING CHURCH INTO FIVE DWELLINGS	
PARK HALL, HUYTON HEY ROAD, LIVERPOOL	
CLIENT:	PARK HALL HUYTON LTD
DWG NO:	BR K1116/03
SCALE:	1/50 @ A1
DRAWN BY:	D.D.
DATE:	28/02/24
REV:	
MICHIGAN HOUSE, 17-19 CHORLEY NEW ROAD, BOLTON, BL1 4QR	
TEL: 01204 392233 FAX: 01204 528505	
WWW.NEILPIKEARCHITECTS.CO.UK EMAIL: INFO@NEILPIKEARCHITECTS.CO.UK	
COPYRIGHT OF THIS DRAWING REMAINS WITH THE ARCHITECT. DO NOT SCALE FROM THIS DRAWING. WORK TO FIGURED DIMENSIONS. CHECK ALL DIMENSIONS ON SITE. IN THE EVENT OF ANY DISCREPANCY REFER QUERY TO THE ARCHITECTS.	

