


1 NORTH ELEVATION AS PROPOSED
SCALE | 1:50

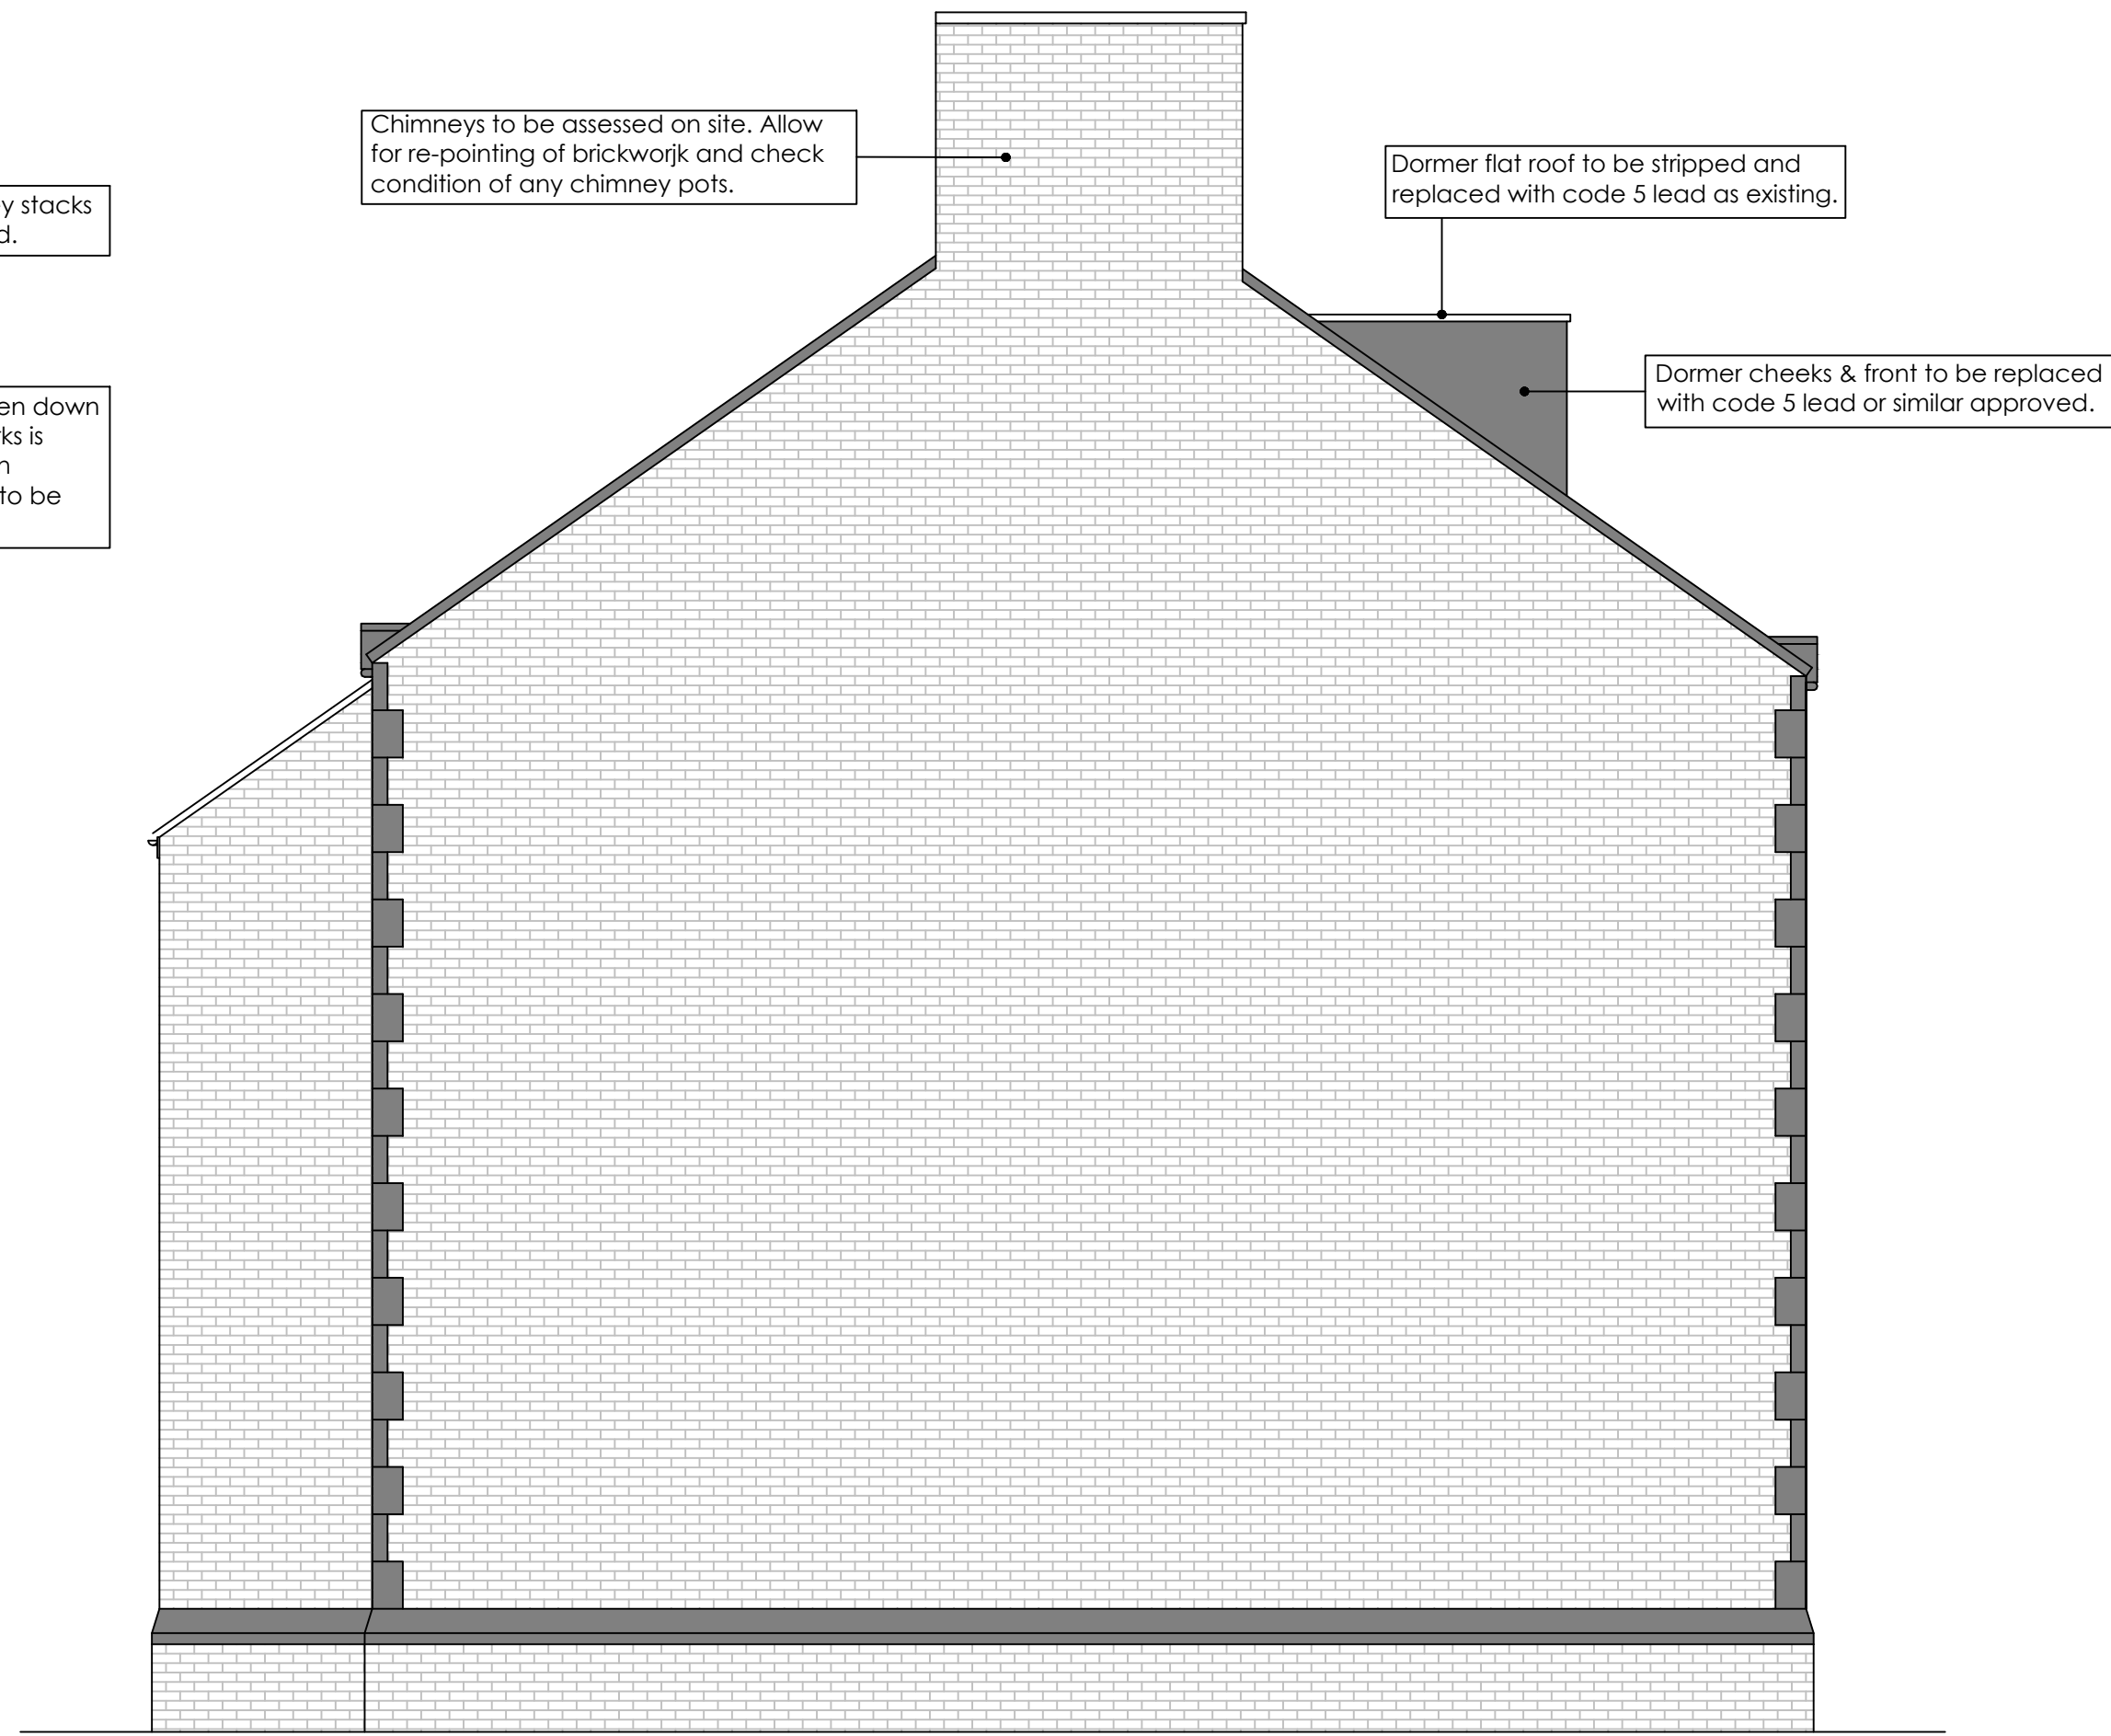

2 WEST ELEVATION AS PROPOSED
SCALE | 1:50

Client:

Archdiocese of Liverpool
Croxteth Drive
Sefton Park
Liverpool, L17 1AA

Project:

Our Lady Immaculate & St.
Joseph Catholic Church
1 West Street
Prescot
L34 1LE

Title:

Roof Replacement &
Associated Works.

North & West Elevation as
Proposed.

Project No.: 4208-036

Drawn By: SC

Scale: As Shown @ A1

Date: 08/10/2024

Revision: A1

Date: 14/10/2024

Description: Approval Issue