


SCALE 1:50

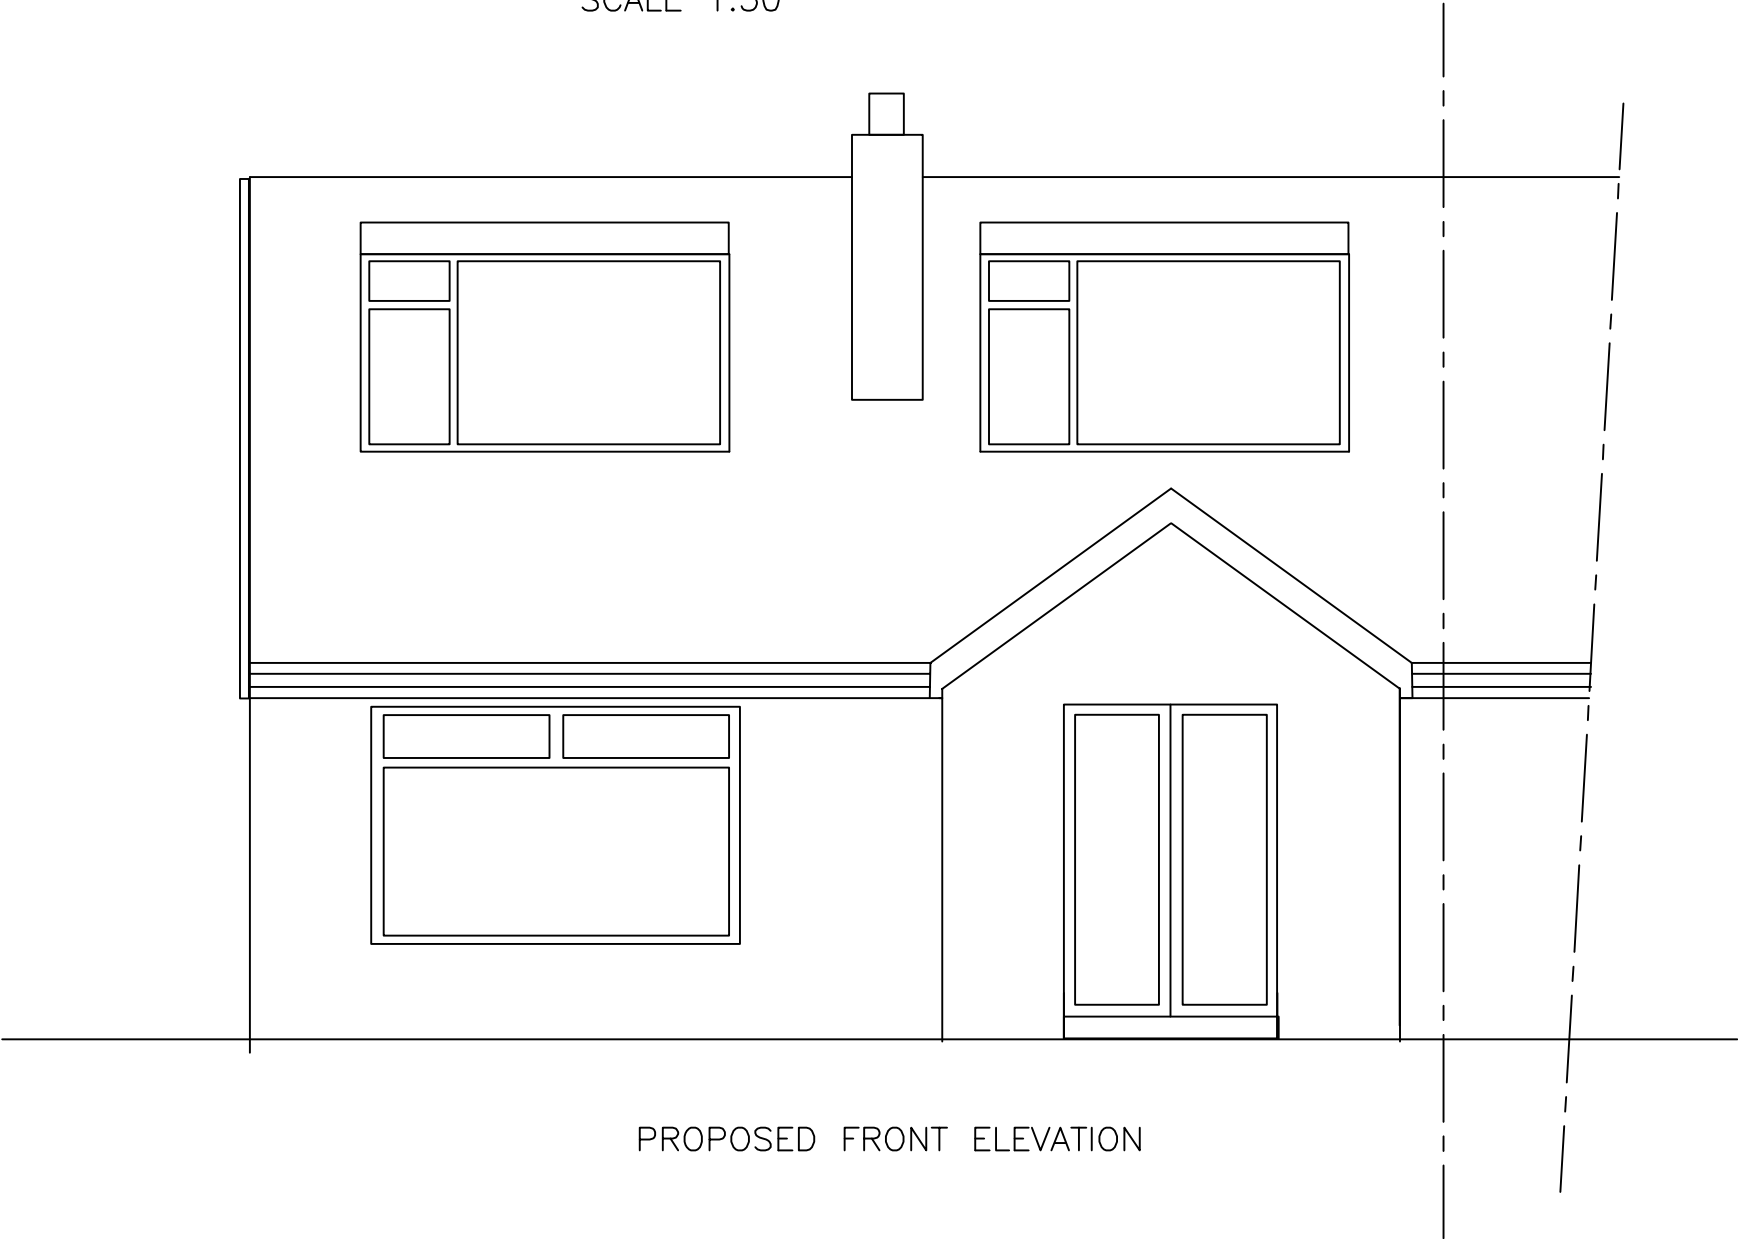

PROPOSED FRONT ELEVATION