
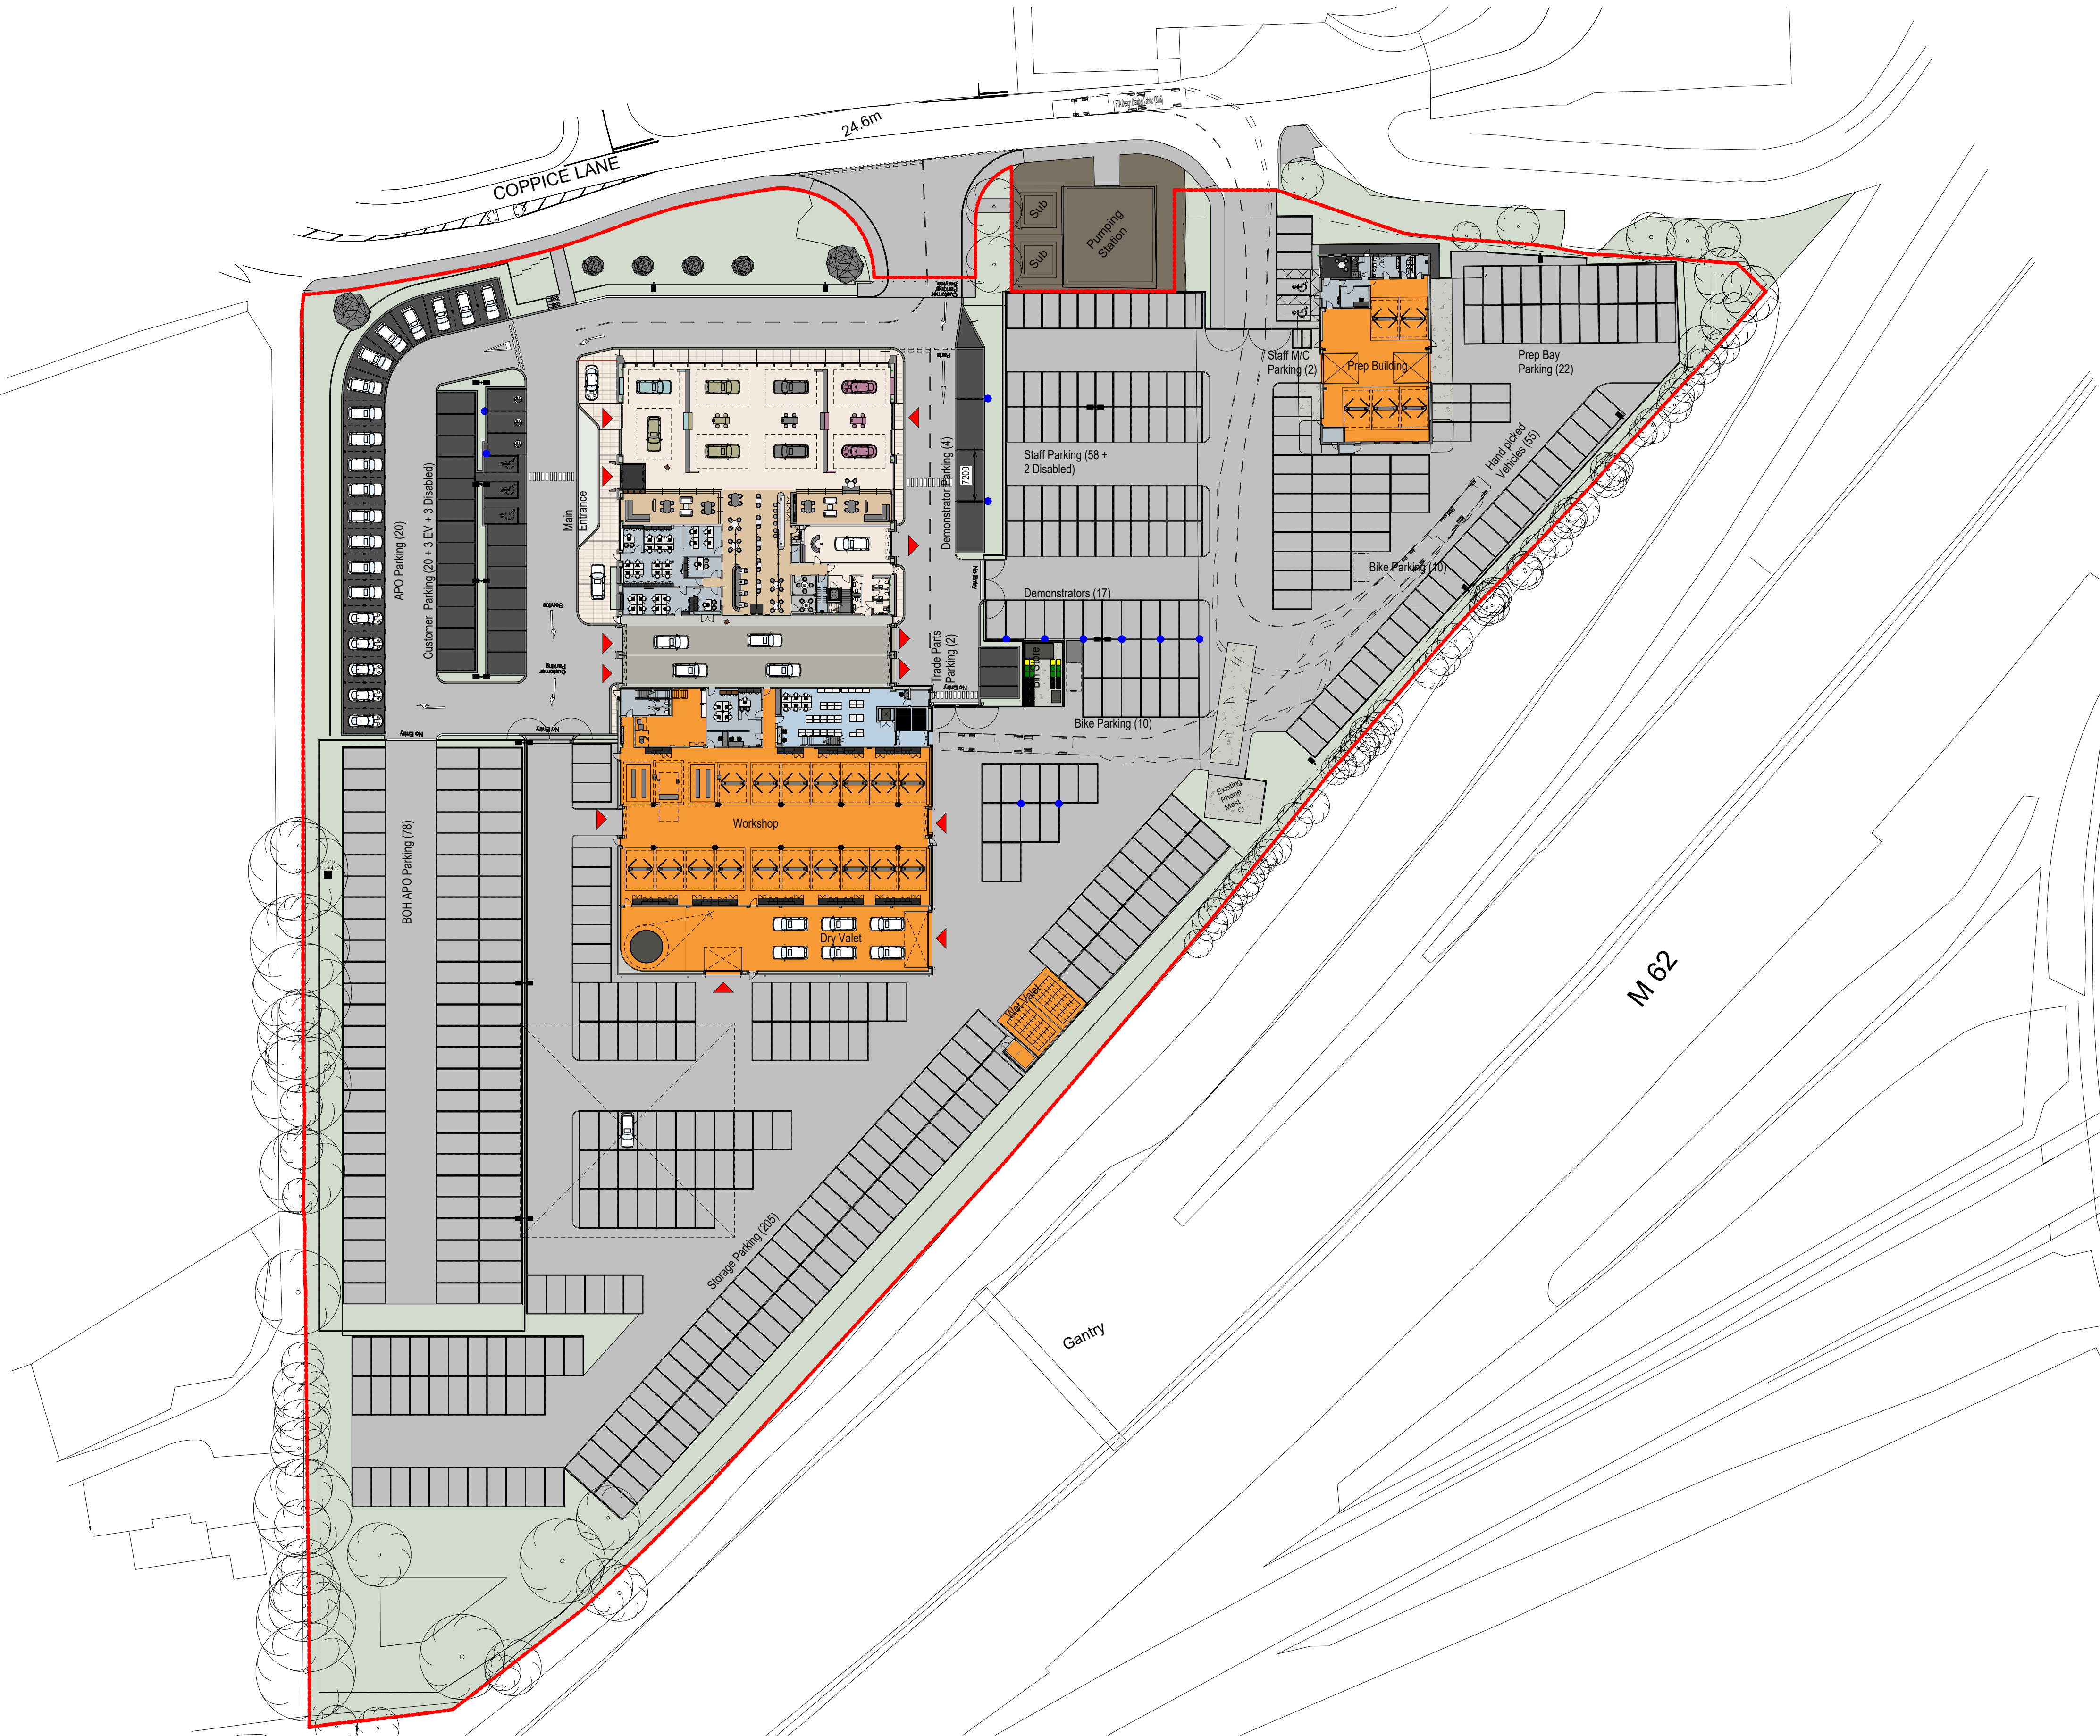
 


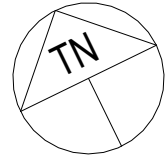

Site Area

24527.01 m²

Key:

- EV Charging Station
- Site Application Boundary

Vehicle Display Areas, Customer Parking and Demonstrator Vehicles
- 200x100mm charcoal block paving with silver grey demarcation blocks

Pedestrian Walkway
Front of House Porcelain Tile

Arrival Drive
New block pavers to form arrival driveway.

Vehicle Circulation Areas
New tarmac finish, colour to be black

Soft Landscaping
Landscape scheme to be prepared post planning.

Self finished concrete

P3	PLANNING ISSUE	JR	-	24/01/25
13	Planning Issue 3 - Transport comments adopted	JR	-	13/01/25
P2	Planning Issue 2 - Landscape comments adopted	JR	-	12/12/24
No.	Description	Prep	Chk	Date

All given dimensions are in millimetres
Architect to be notified of discrepancies in figured dimensions
Contractors must check all dimensions from site
This drawing is copyright and is for use on this site only

Project

Hatfield JLR Knowsley

Title

Proposed Site Plan

Job No.
6329_01

Drawing No.
101

Revision
P3

Status: **PLANNING ISSUE**
Auth: JR Date: Sept 2024

TAYLOREDESIGN architects

www.taylor-design.co.uk
Nascliffe House, Station Road, Wincoburn, Cheshire, SK9 1BU
t: 01256 324161
e: office@taylor-design.co.uk