


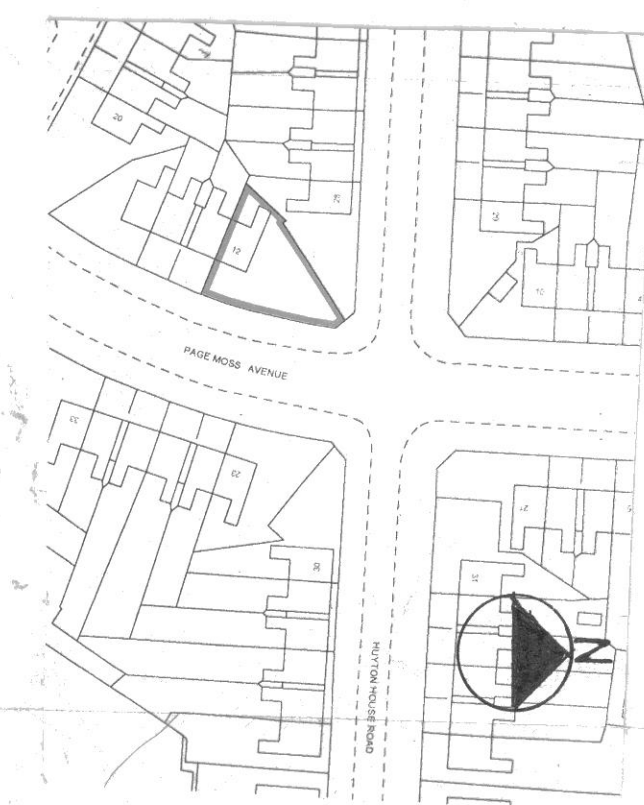
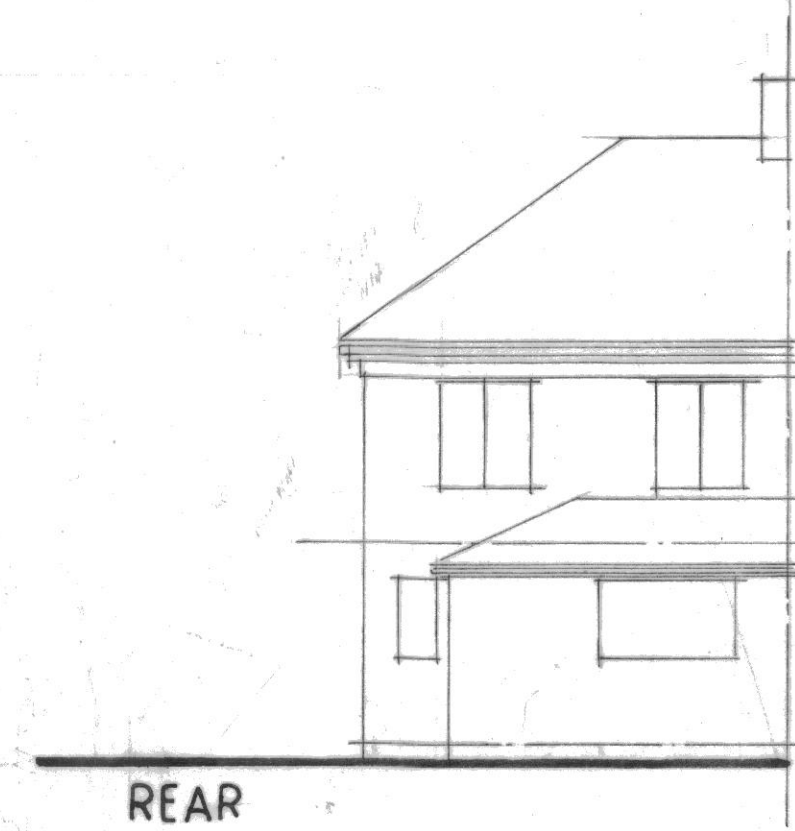
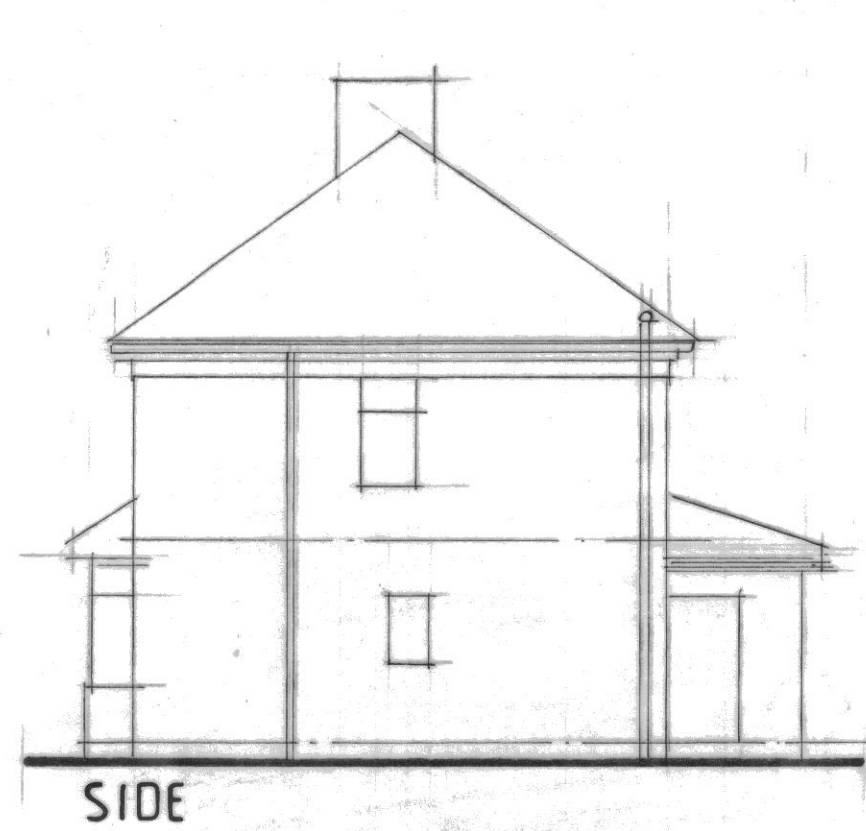
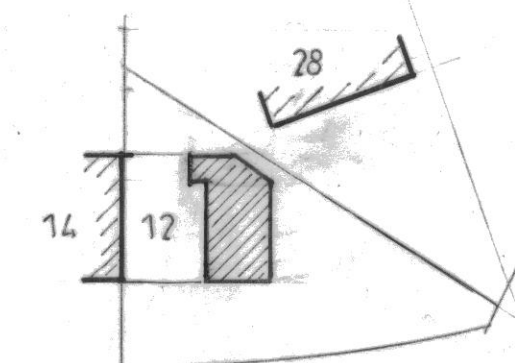


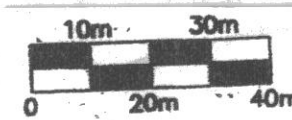




LOCATION PLAN 1/1250

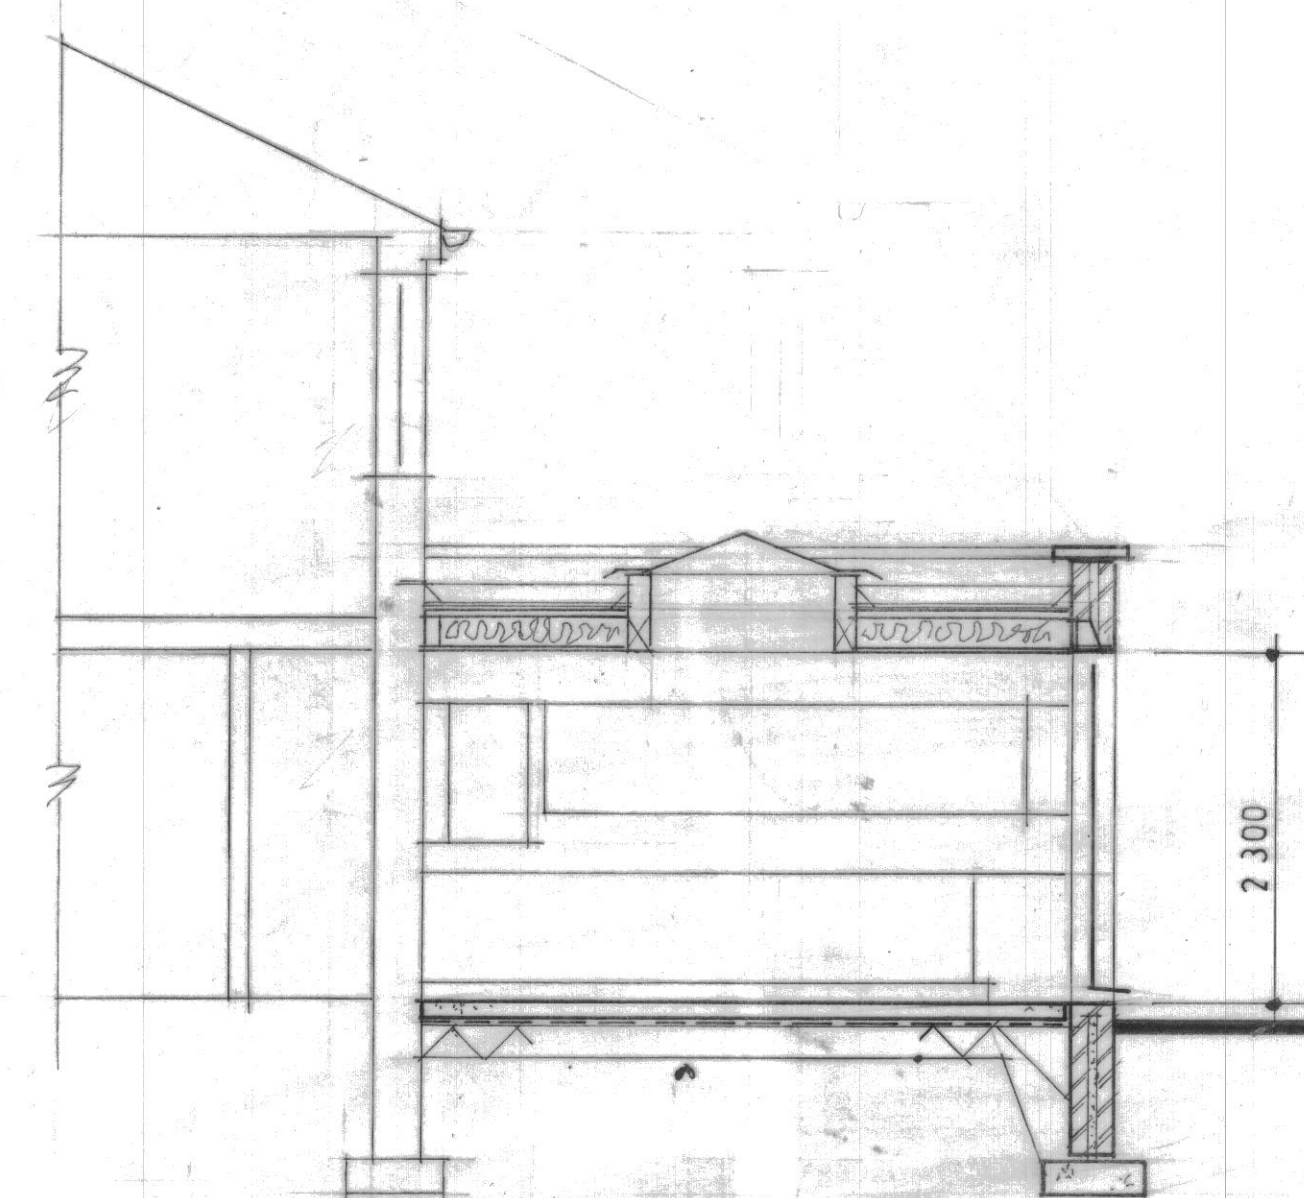

BLOCK PLAN 1/500

 


SECTION A-A

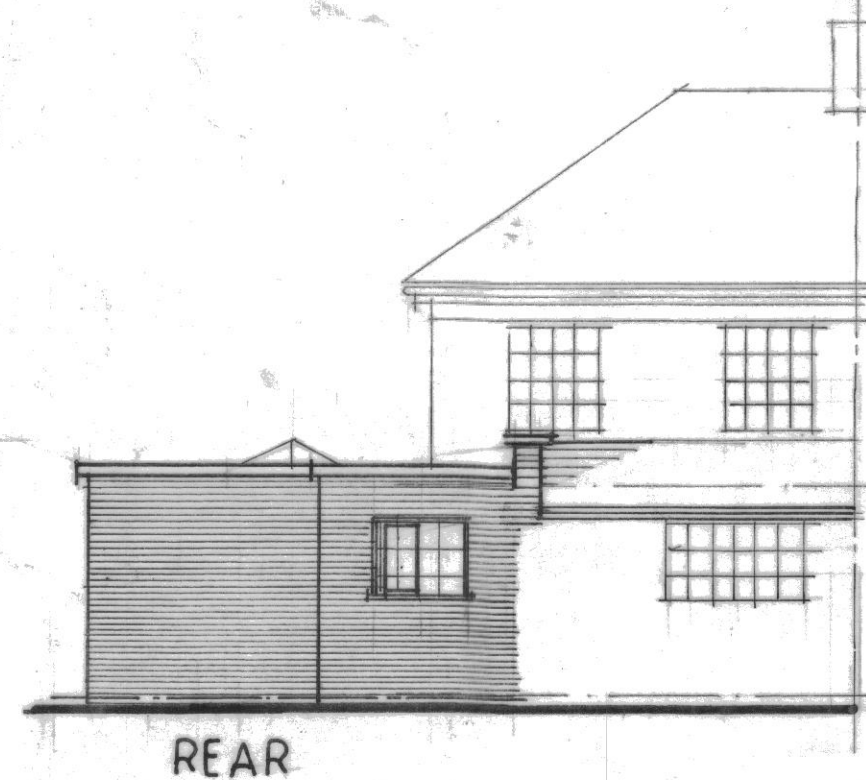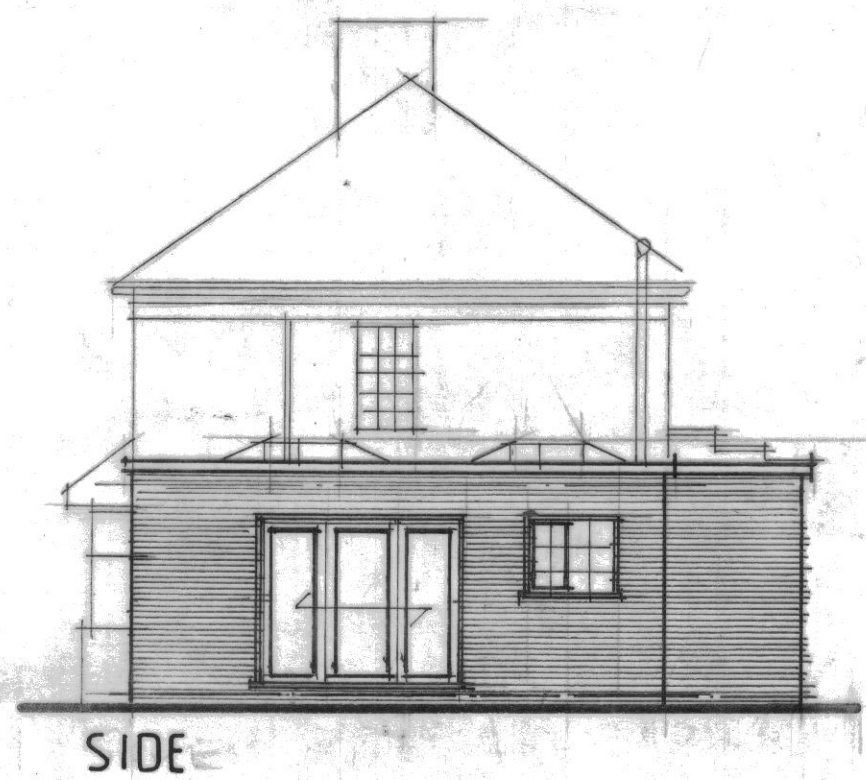 



FRONT ELEVATIONS AS PROPOSED

SIDE


REAR

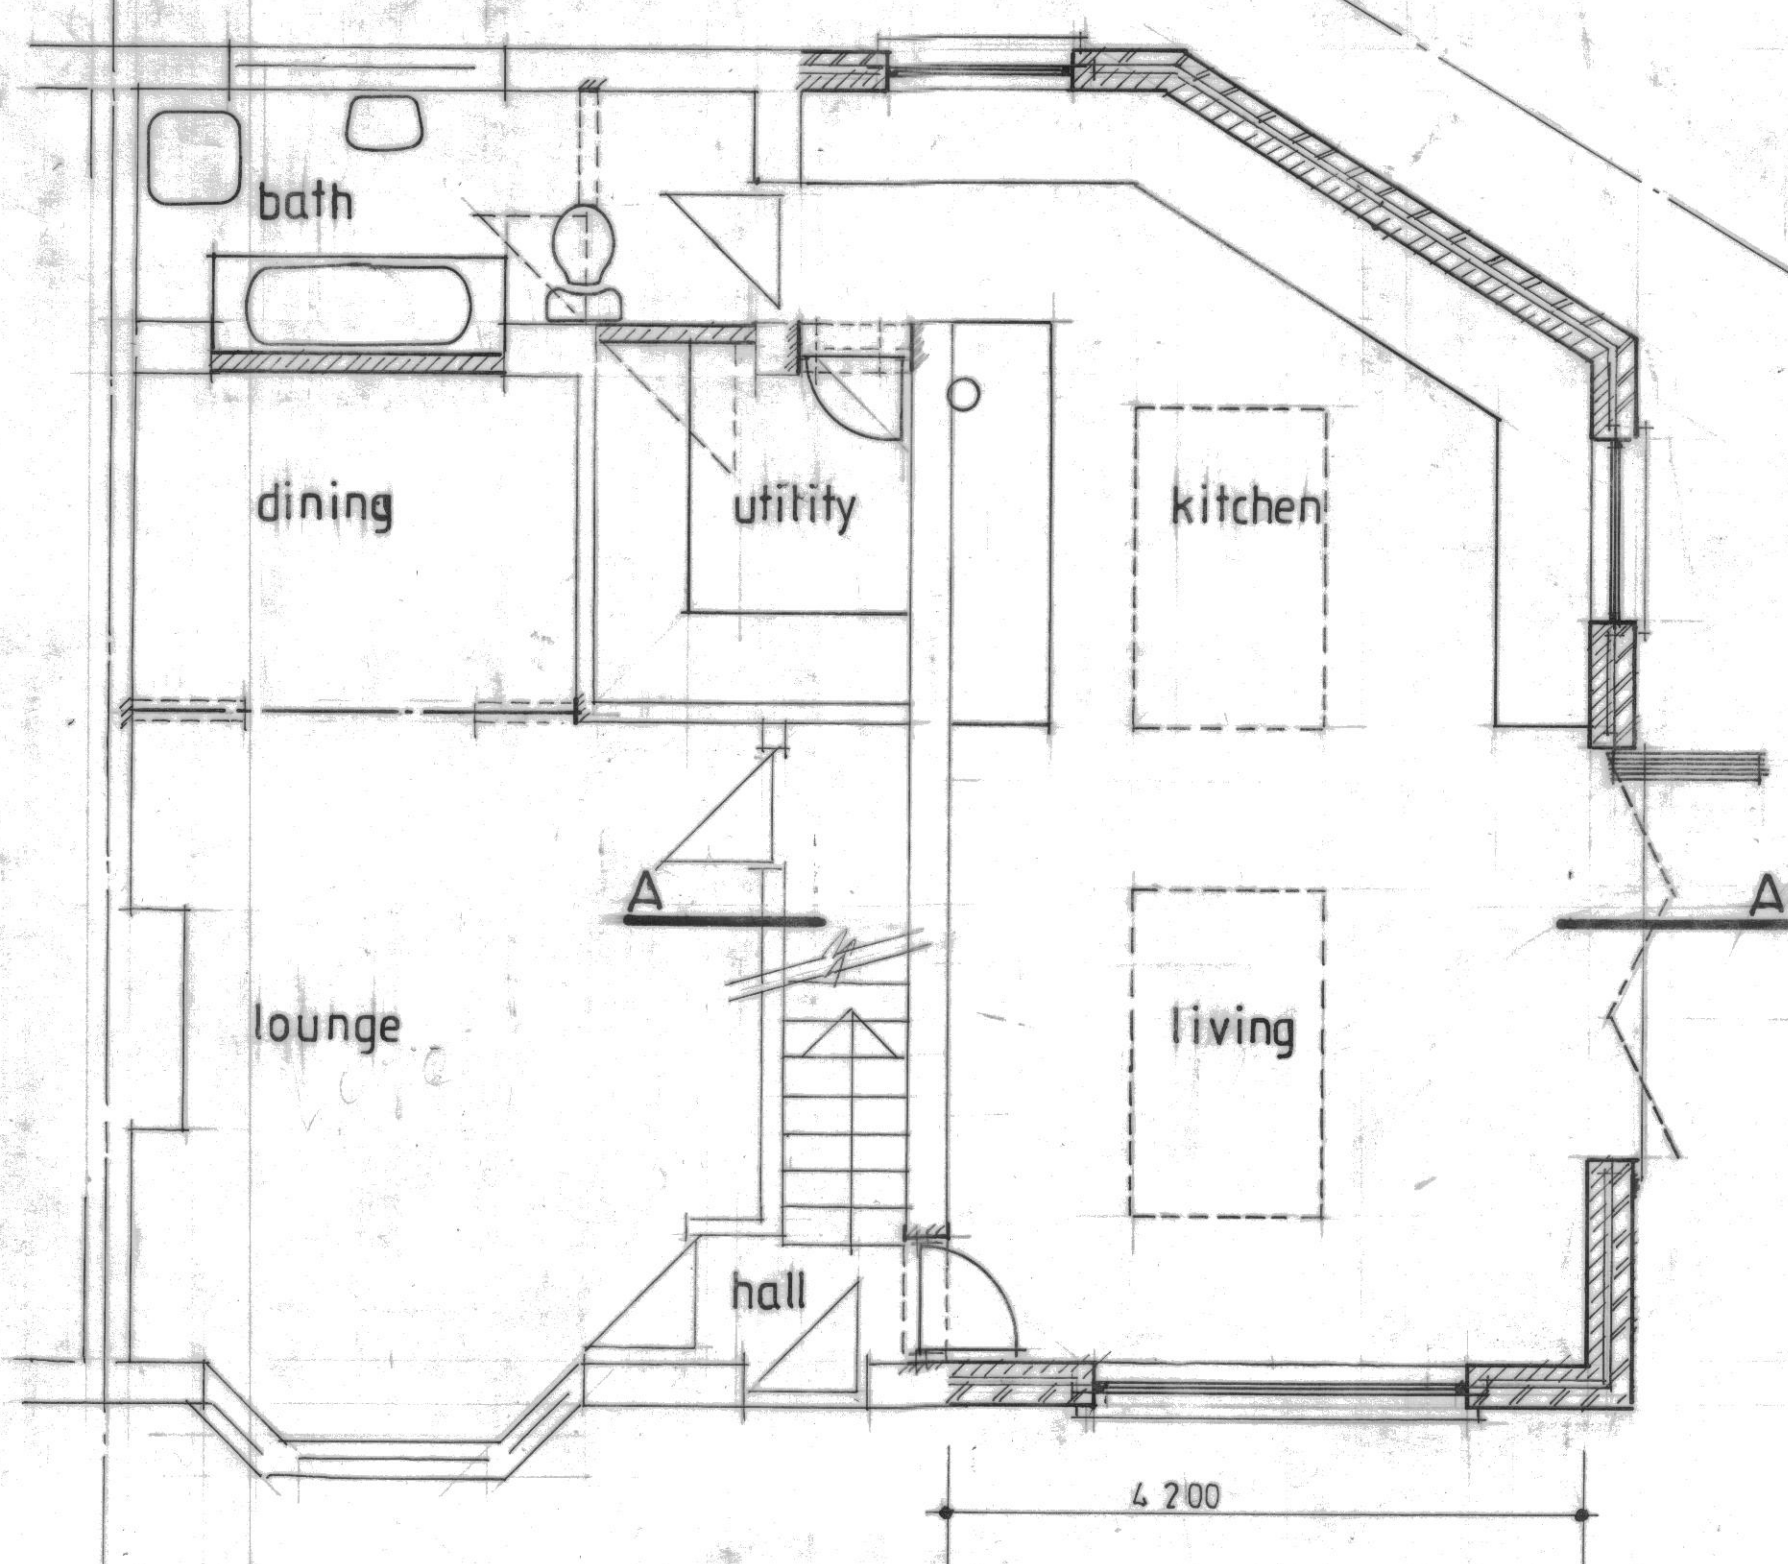

GROUND FLOOR AS PROPOSED

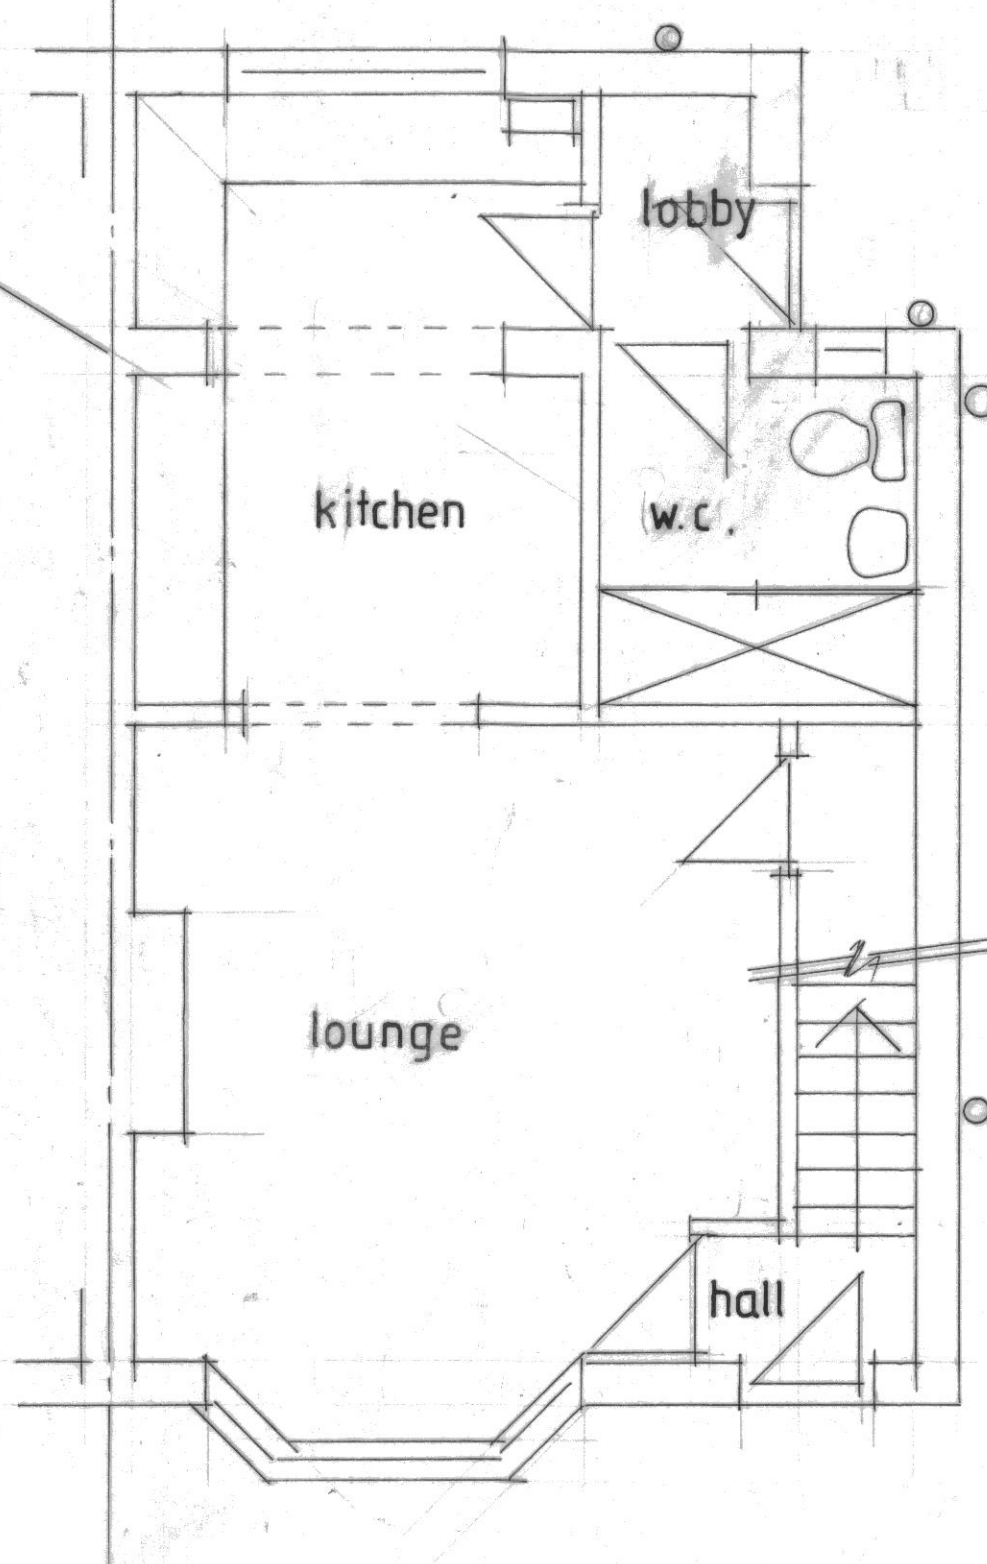 

GROUND FLOOR AS EXISTING

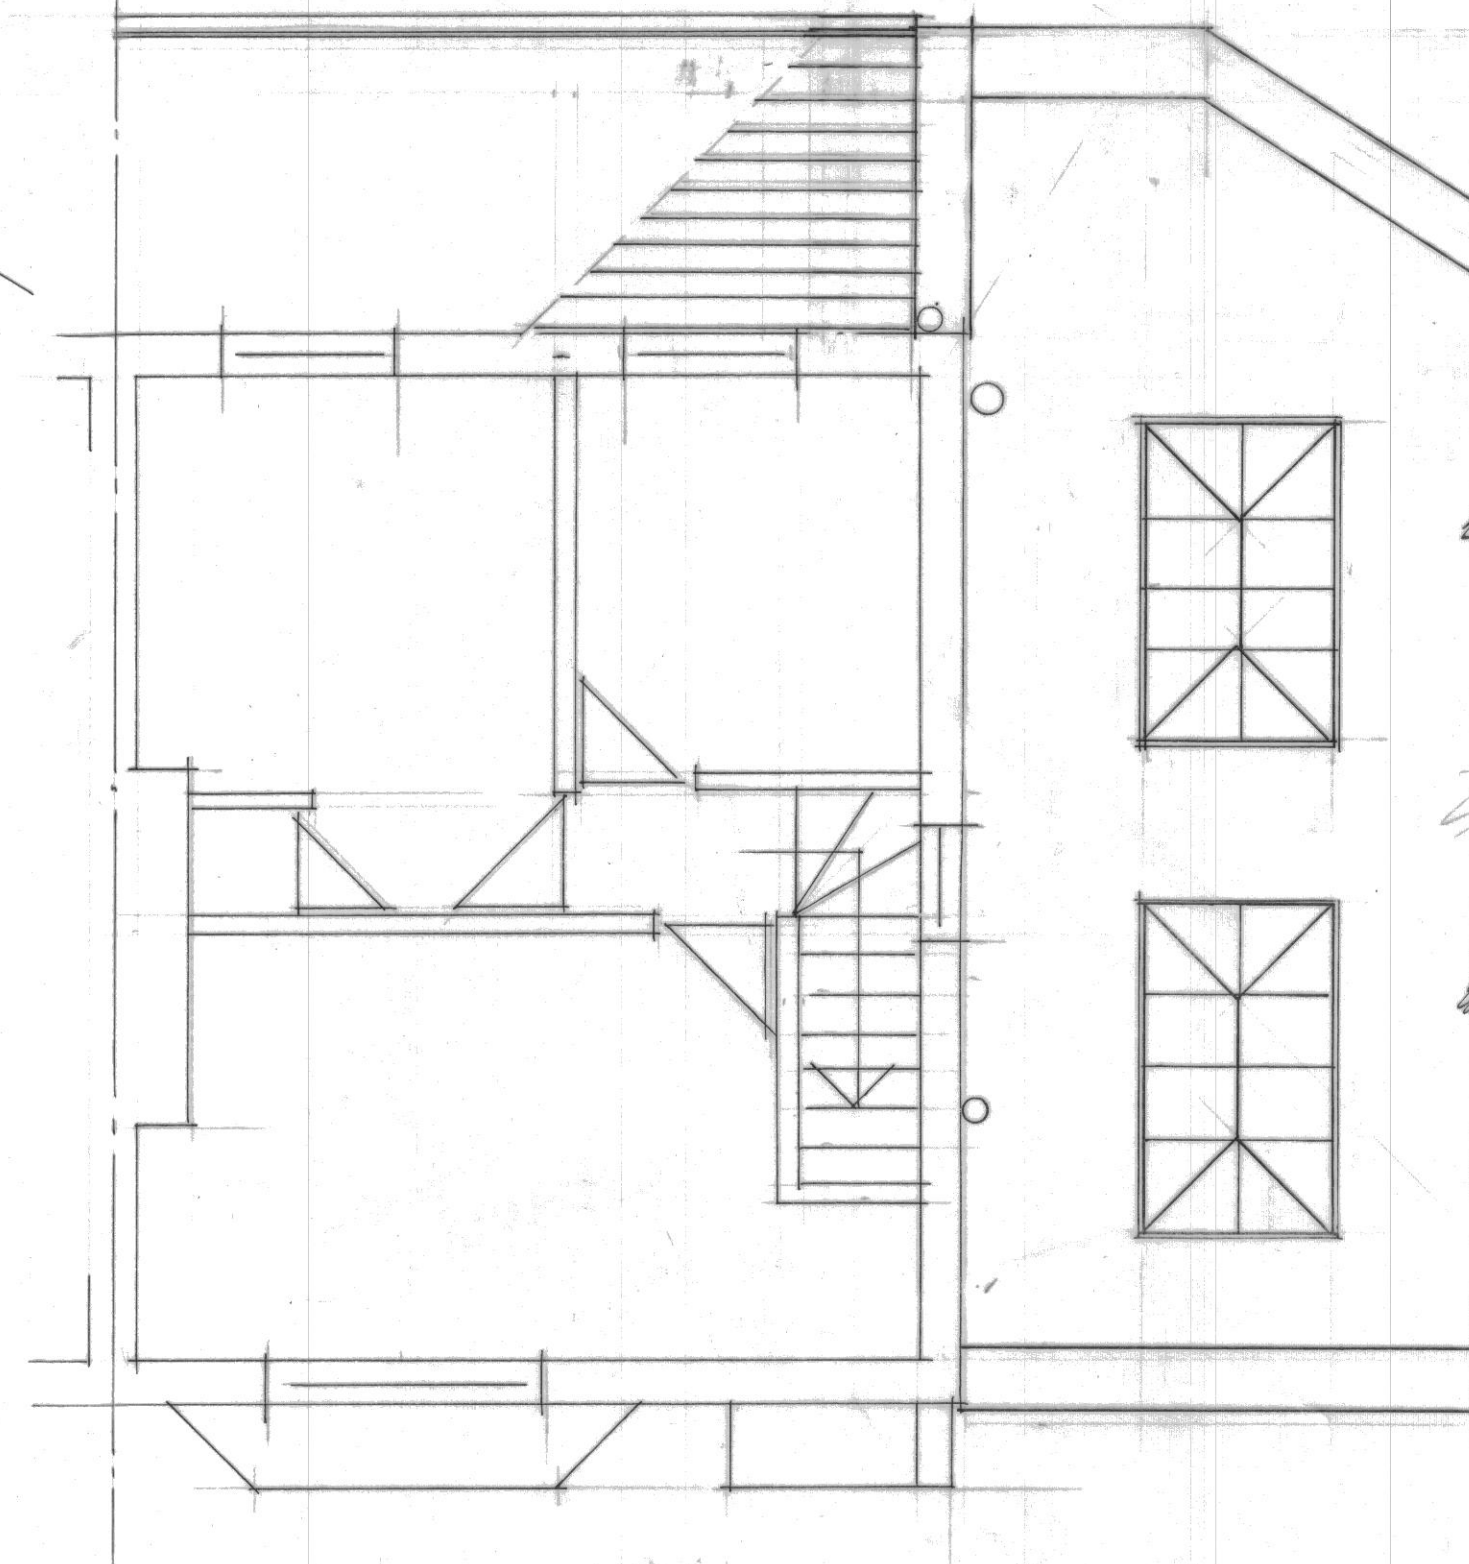

FIRST FLOOR



Client:

G BARSTON ESQ

12 PAGE MOSS AVENUE  
LIVERPOOL L36 2NZ

Drawing:

PROPOSED SINGLE STOREY  
KITCHEN / LIVING AREA TO  
SIDE OF DWELLING

Scale:

AS NOTED

Date:

OCT 2024

Revisions:

**Richard J Vodrey**

62 Beechwood Drive, Formby  
Liverpool L37 2DW

Tel: 07779 129 258

Email: richardvodrey@gmail.com

Dwg No: 2031 / 01