



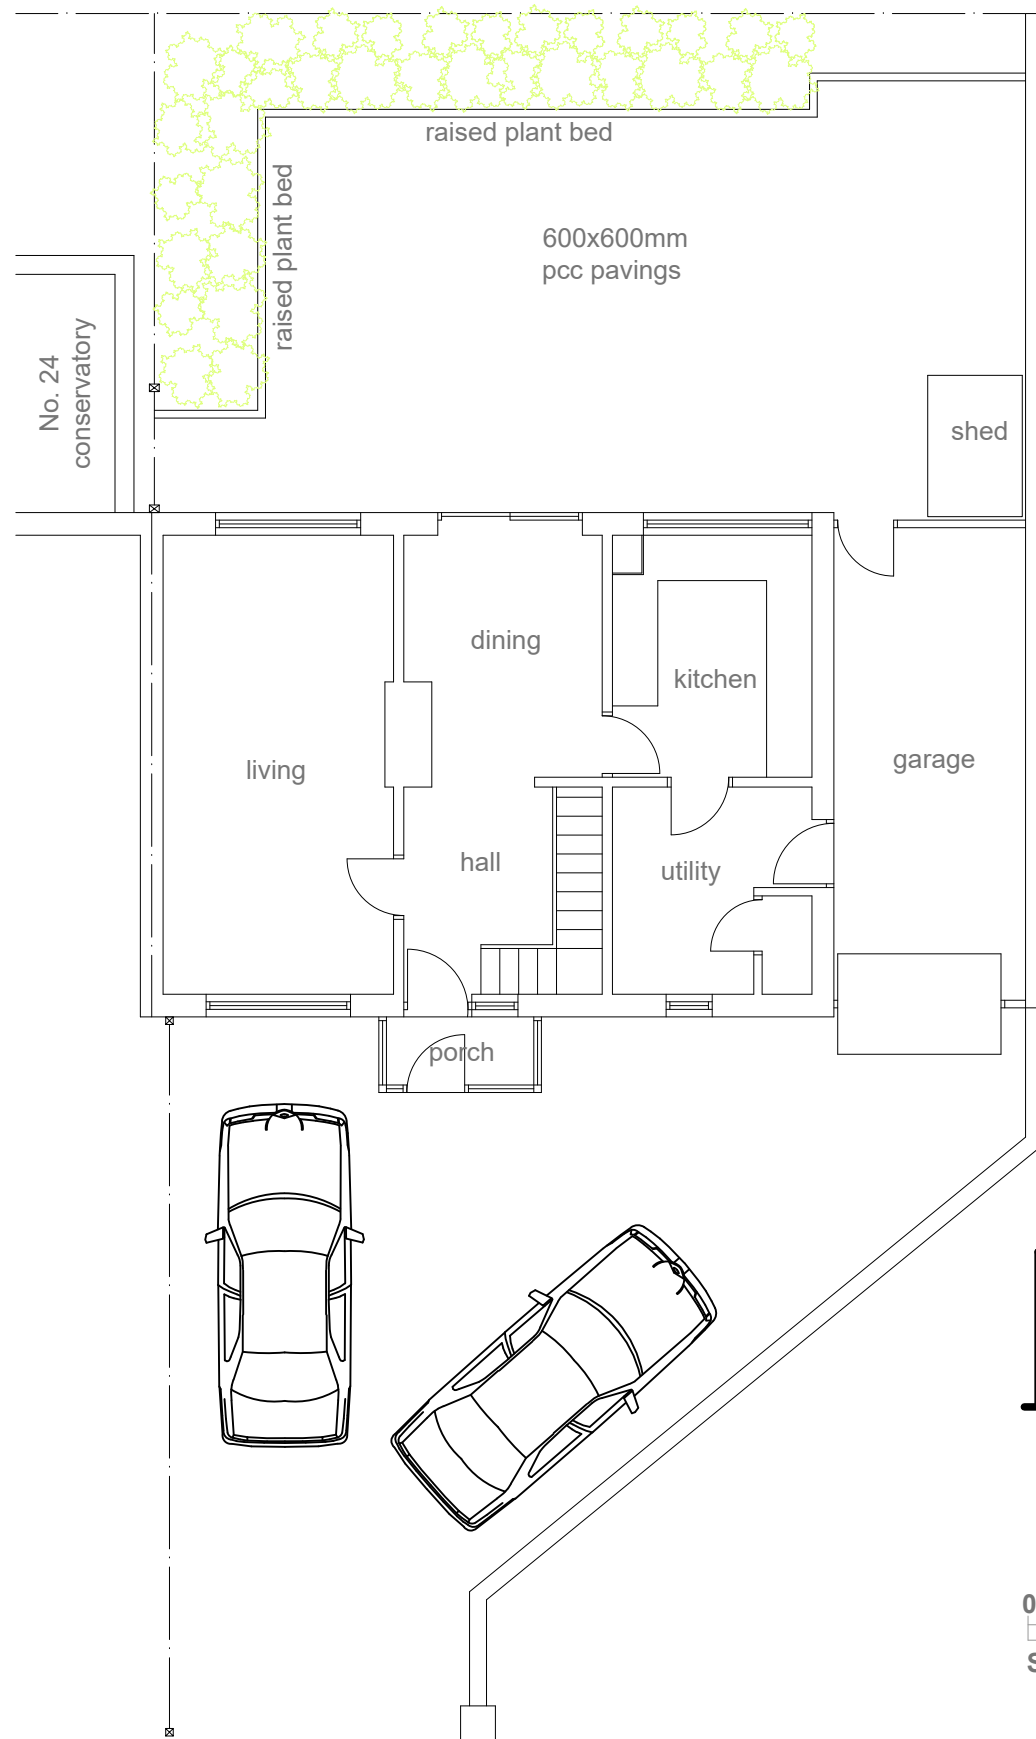

Existing ground floor plan @ 1:100 scale





Existing front elevation @ 1:100 scale

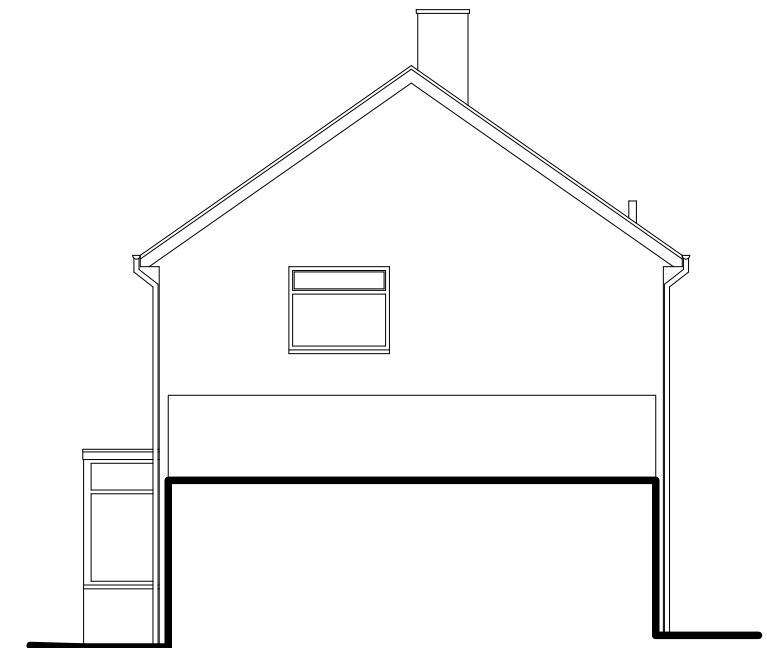

Existing side (east) elevation @ 1:100 scale



Existing rear elevation @ 1:100 scale

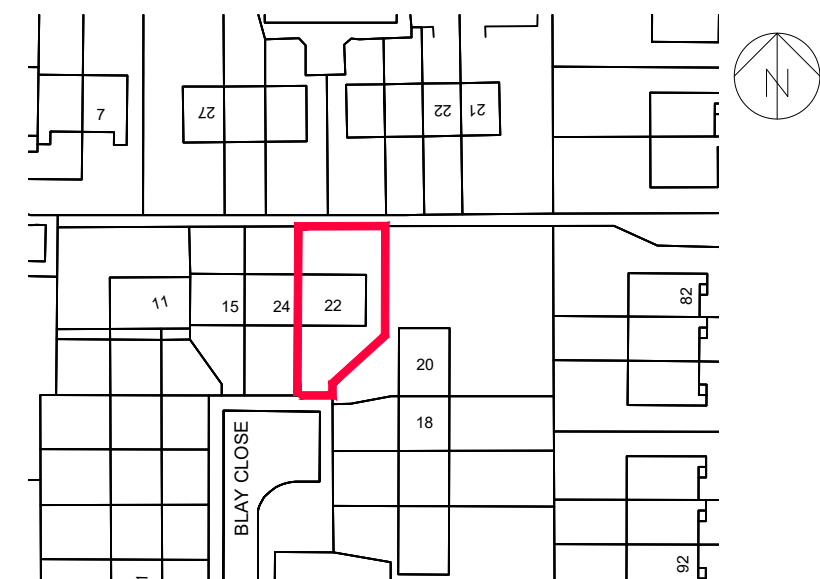 

Location Plan @ 1:1250 scale

Project:

PROPOSED SINGLE STOREY REAR
BEDROOM AND SHOWER ROOM
EXTENSION AND ALTERATIONS TO
FRONT ELEVATION

at:

22 BLAY CLOSE
HALEWOOD, L25 9RJ

for:

MR ROBERT ELLIS

EXISTING LAYOUT & LOCATION PLAN

Scale: 1:100 & 1:1250 Date: February 2024

Drawing Number:
2017806-01

Revision: