




Existing Front Elevation



Existing Side Elevation

Existing Rear Elevation

Existing Side
Elevation/Section

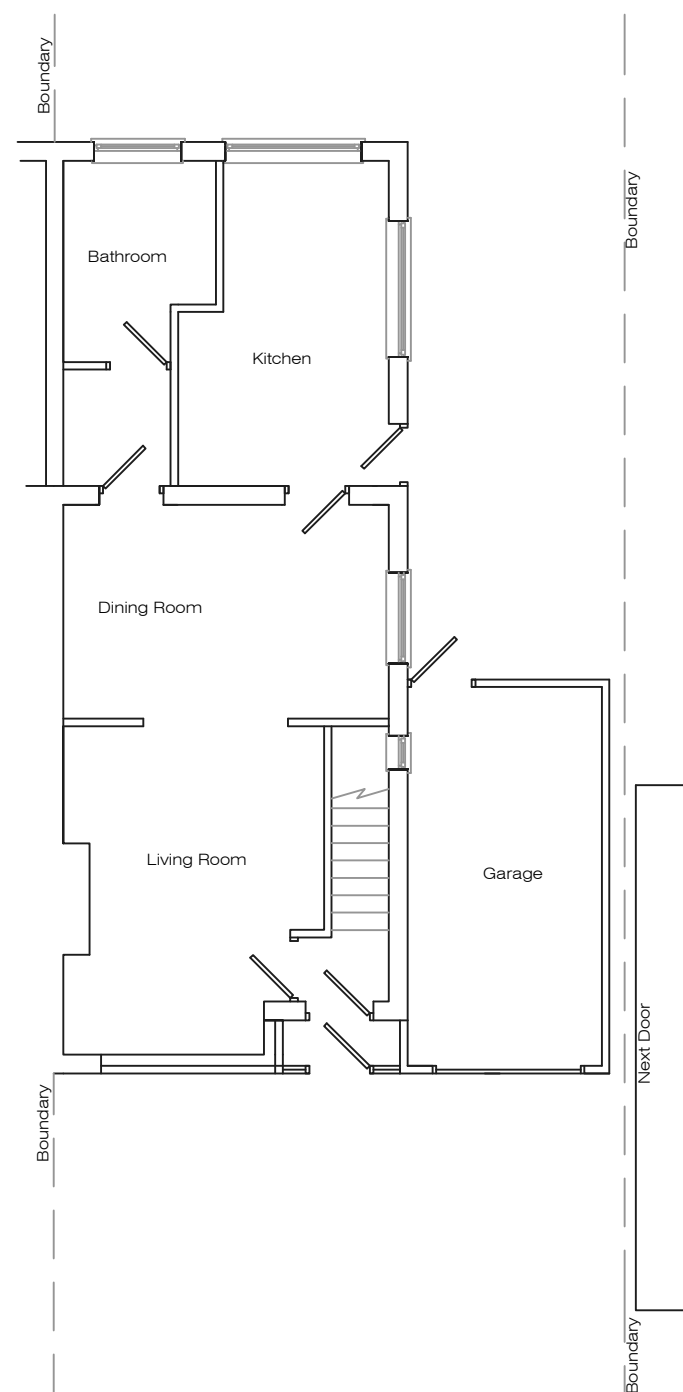

Existing Ground Floor Plan

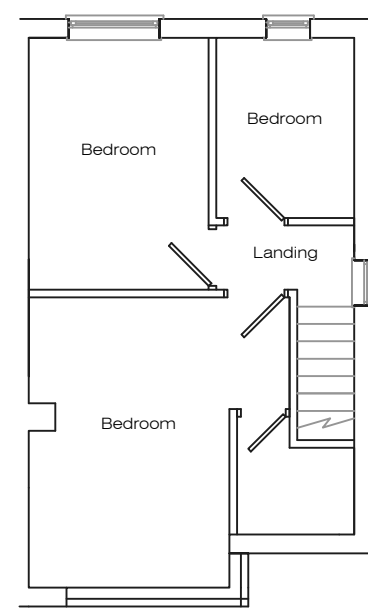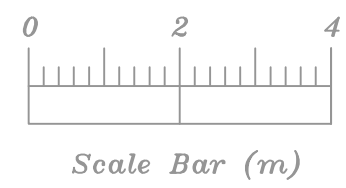

Existing First Floor Plan

Address 7 Pottery Close, L35				
Job Title Two storey extension to side				
Drawing title Existing Plans				
Chkd	Appvd	date Sep '22	scale 1:100 @ A2	dwg no. 001