


Creation of an Artificial Grass Pitch



CONSULTANTS
Surfacing Standards LTD
Office 2, Empingham House,
Ayleton Road, Uppingham, LE15 3N
01536 400 012

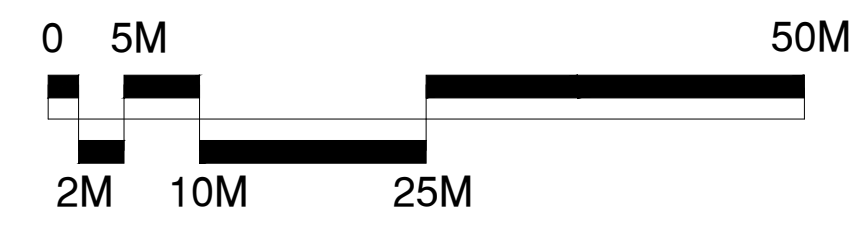

-  Artificial Turf Playing Area
-  AGP Hard Standing Areas and Goal Storage
-  Car Parking and New Private Access Road
-  4.5m High Fence Line
-  4.5m High Fence Line with Additional 3.5m High Ball Stop Netting (Total 8m) 3m High Acoustic Barrier
-  3.0m High Acoustic Fence Line
-  1.2m High Fence Line

Notes:


line markings to accommodate:

Nr. 9v9 73x46m (white)


Nr. 7v7 55x37m (yellow)

Nr. 5v5 36.84x22.28m* (red)

Smaller than recommended size but acceptable for FA match play

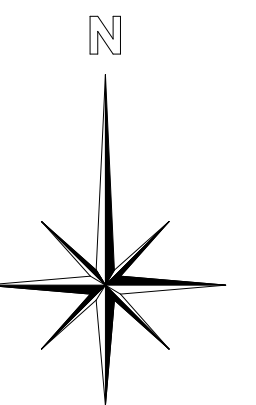

05	PLANNING ISSUE	ME		25.09.24
04	PLANNING ISSUE	LS	ME	18.09.24
03	PLANNING ISSUE	LS	ME	12.09.24
02	PLANNING ISSUE	LS	ME	05.09.24
01	PLANNING ISSUE	ME	WB	22.06.24
00	PLANNING ISSUE	ME	WB	19.12.23
REV	DESCRIPTION	REV	CK	DATE

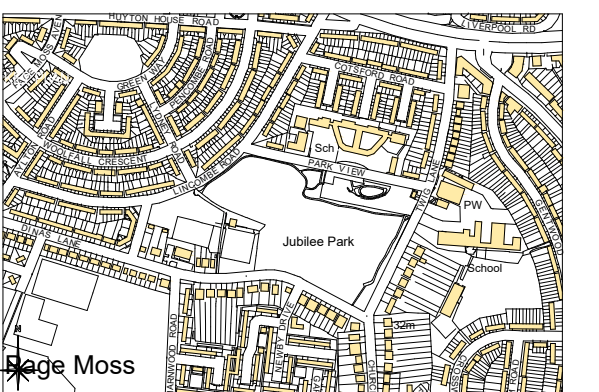

AUTHOR
ME

TITLE

Knowsley MBC - Jubilee Park
Creation of an Artificial Grass Pitch
Proposed Site Plan

PROJECT LANO-CLS036	SCALE 1:500	SIZE A1
DRAWING No 03		REVISION 05