



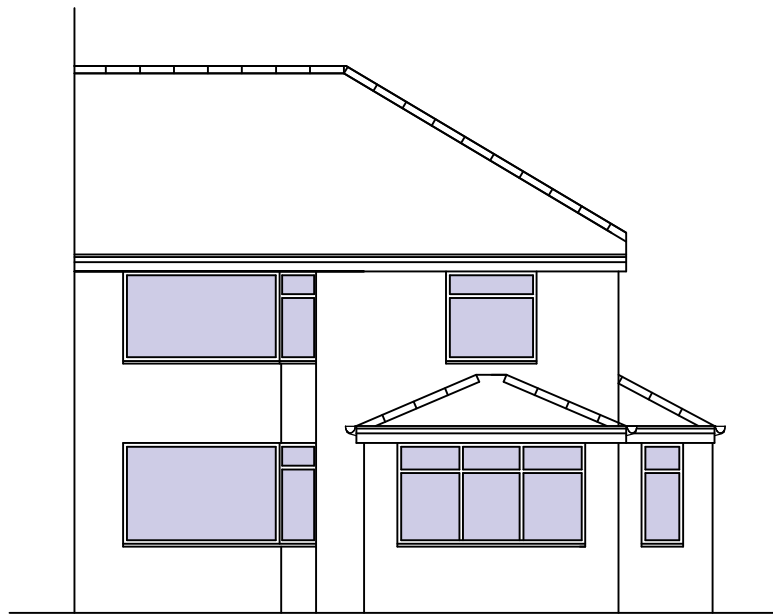


Existing Front Elevation
Scale 1:100




Existing Side Elevation
Scale 1:100

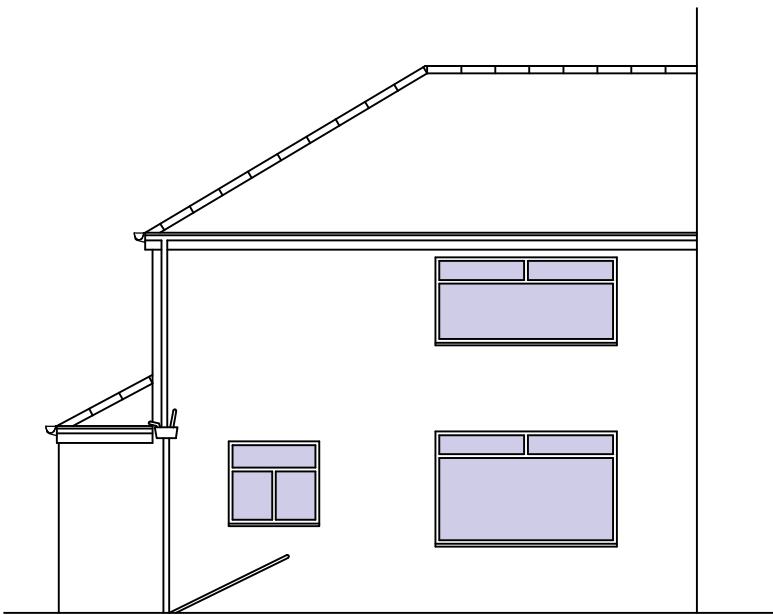


Existing Rear Elevation
Scale 1:100

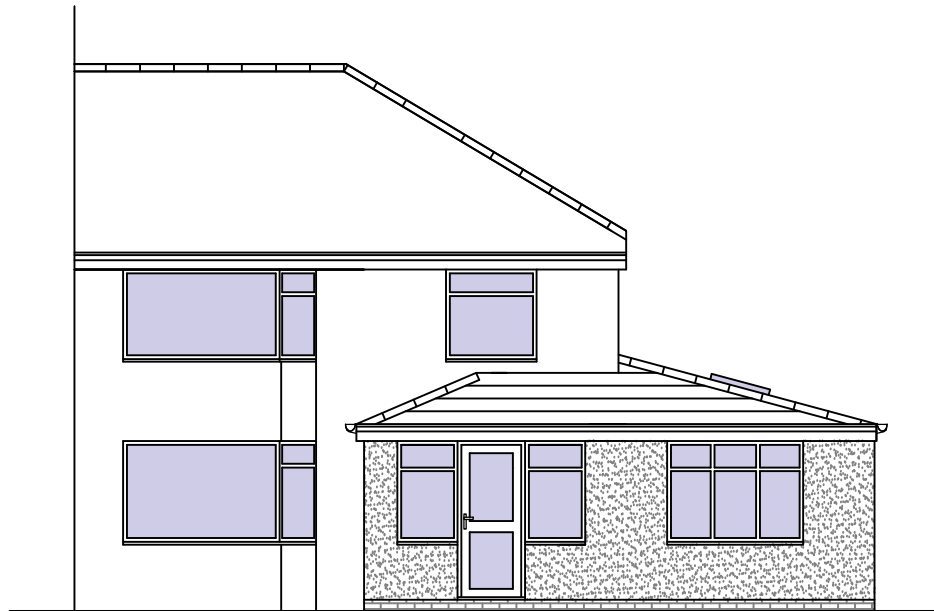

Proposed Front Elevation
Scale 1:100

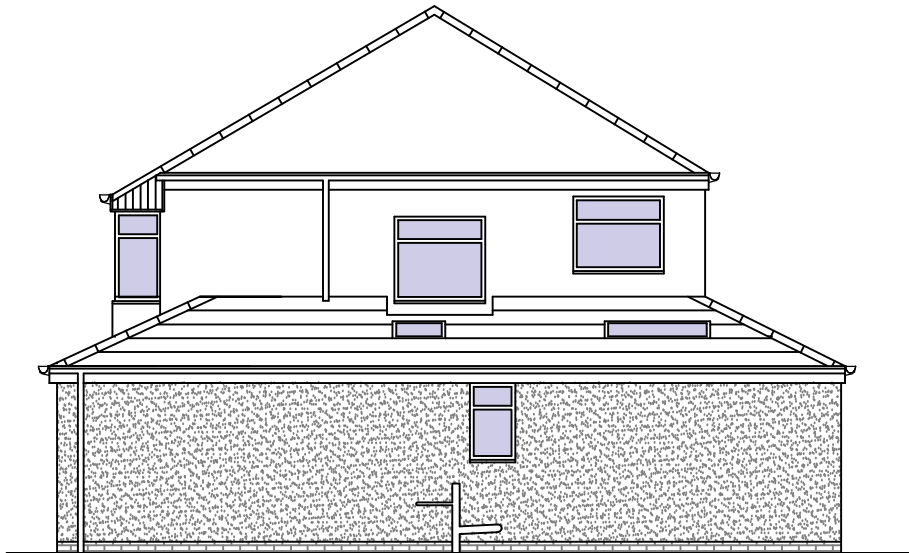


Proposed Side Elevation
Scale 1:100

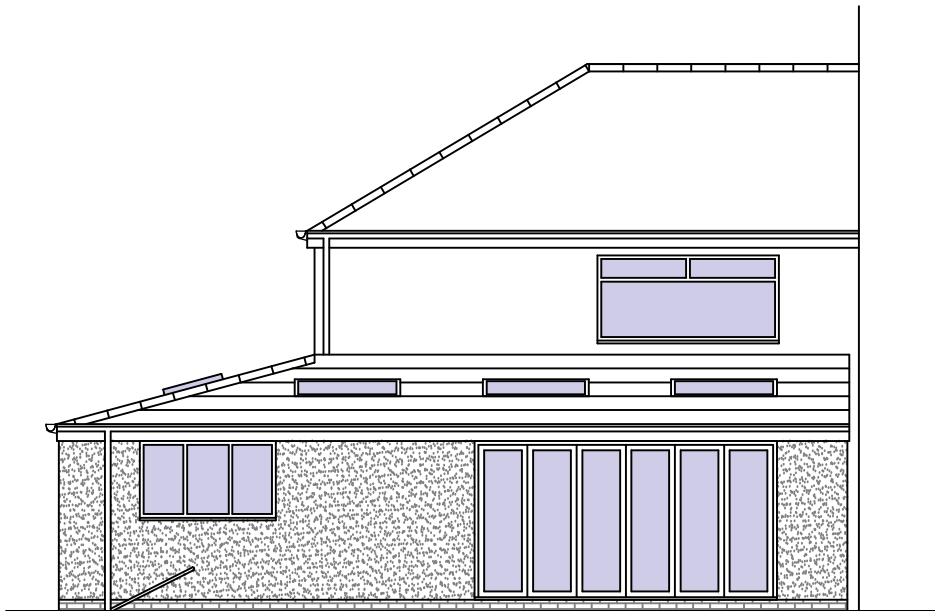

Proposed Rear Elevation
Scale 1:100

Materials in New Extensions

- Roof - Concrete tiles, to match existing.
- Walls - Facing brick to match existing.
- Windows - Upvc to match existing.
- Rainwater goods - Upvc to match existing.

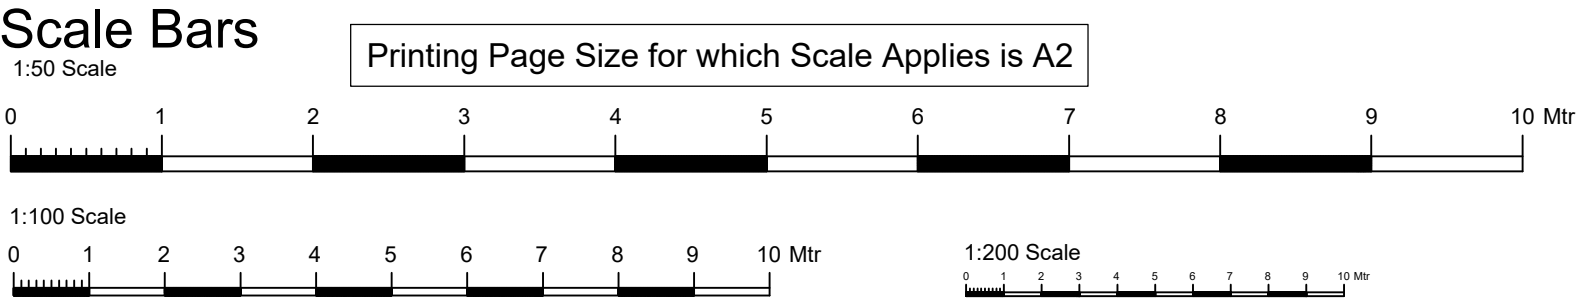

NOTE: These drawings are **not intended as full working details / specifications** and are intended solely for 'in principal' Building Regulation and Planning Requirements. The client is to advise the contractor regarding elec socket locations, light fittings, radiator positions, wall finishes etc.

This drawing may not be reproduced, made use of in any way, or issued to a third party without the permission of **plans2build.uk**. The contractor is responsible for checking and verifying all details and dimensions on site **prior to work commencing**. Any discrepancies to be reported to the designer.

 plans2build.uk Architectural Design 52 Monks Drive Formby Liverpool L37 6DW Tel: 07811 900 600 Email: mark@plans2build.uk Web: plans2build.uk		
Project	Single Storey Rear, Side & Front Extension Existing & Proposed Elevations	
Title	14 Laurel Grove Liverpool L36 5UD	Client
Scale	1:50, 1:100, 1:200 @ A2	Revisions
Date	Mar 2025	
Drawing No	Lau/02	