


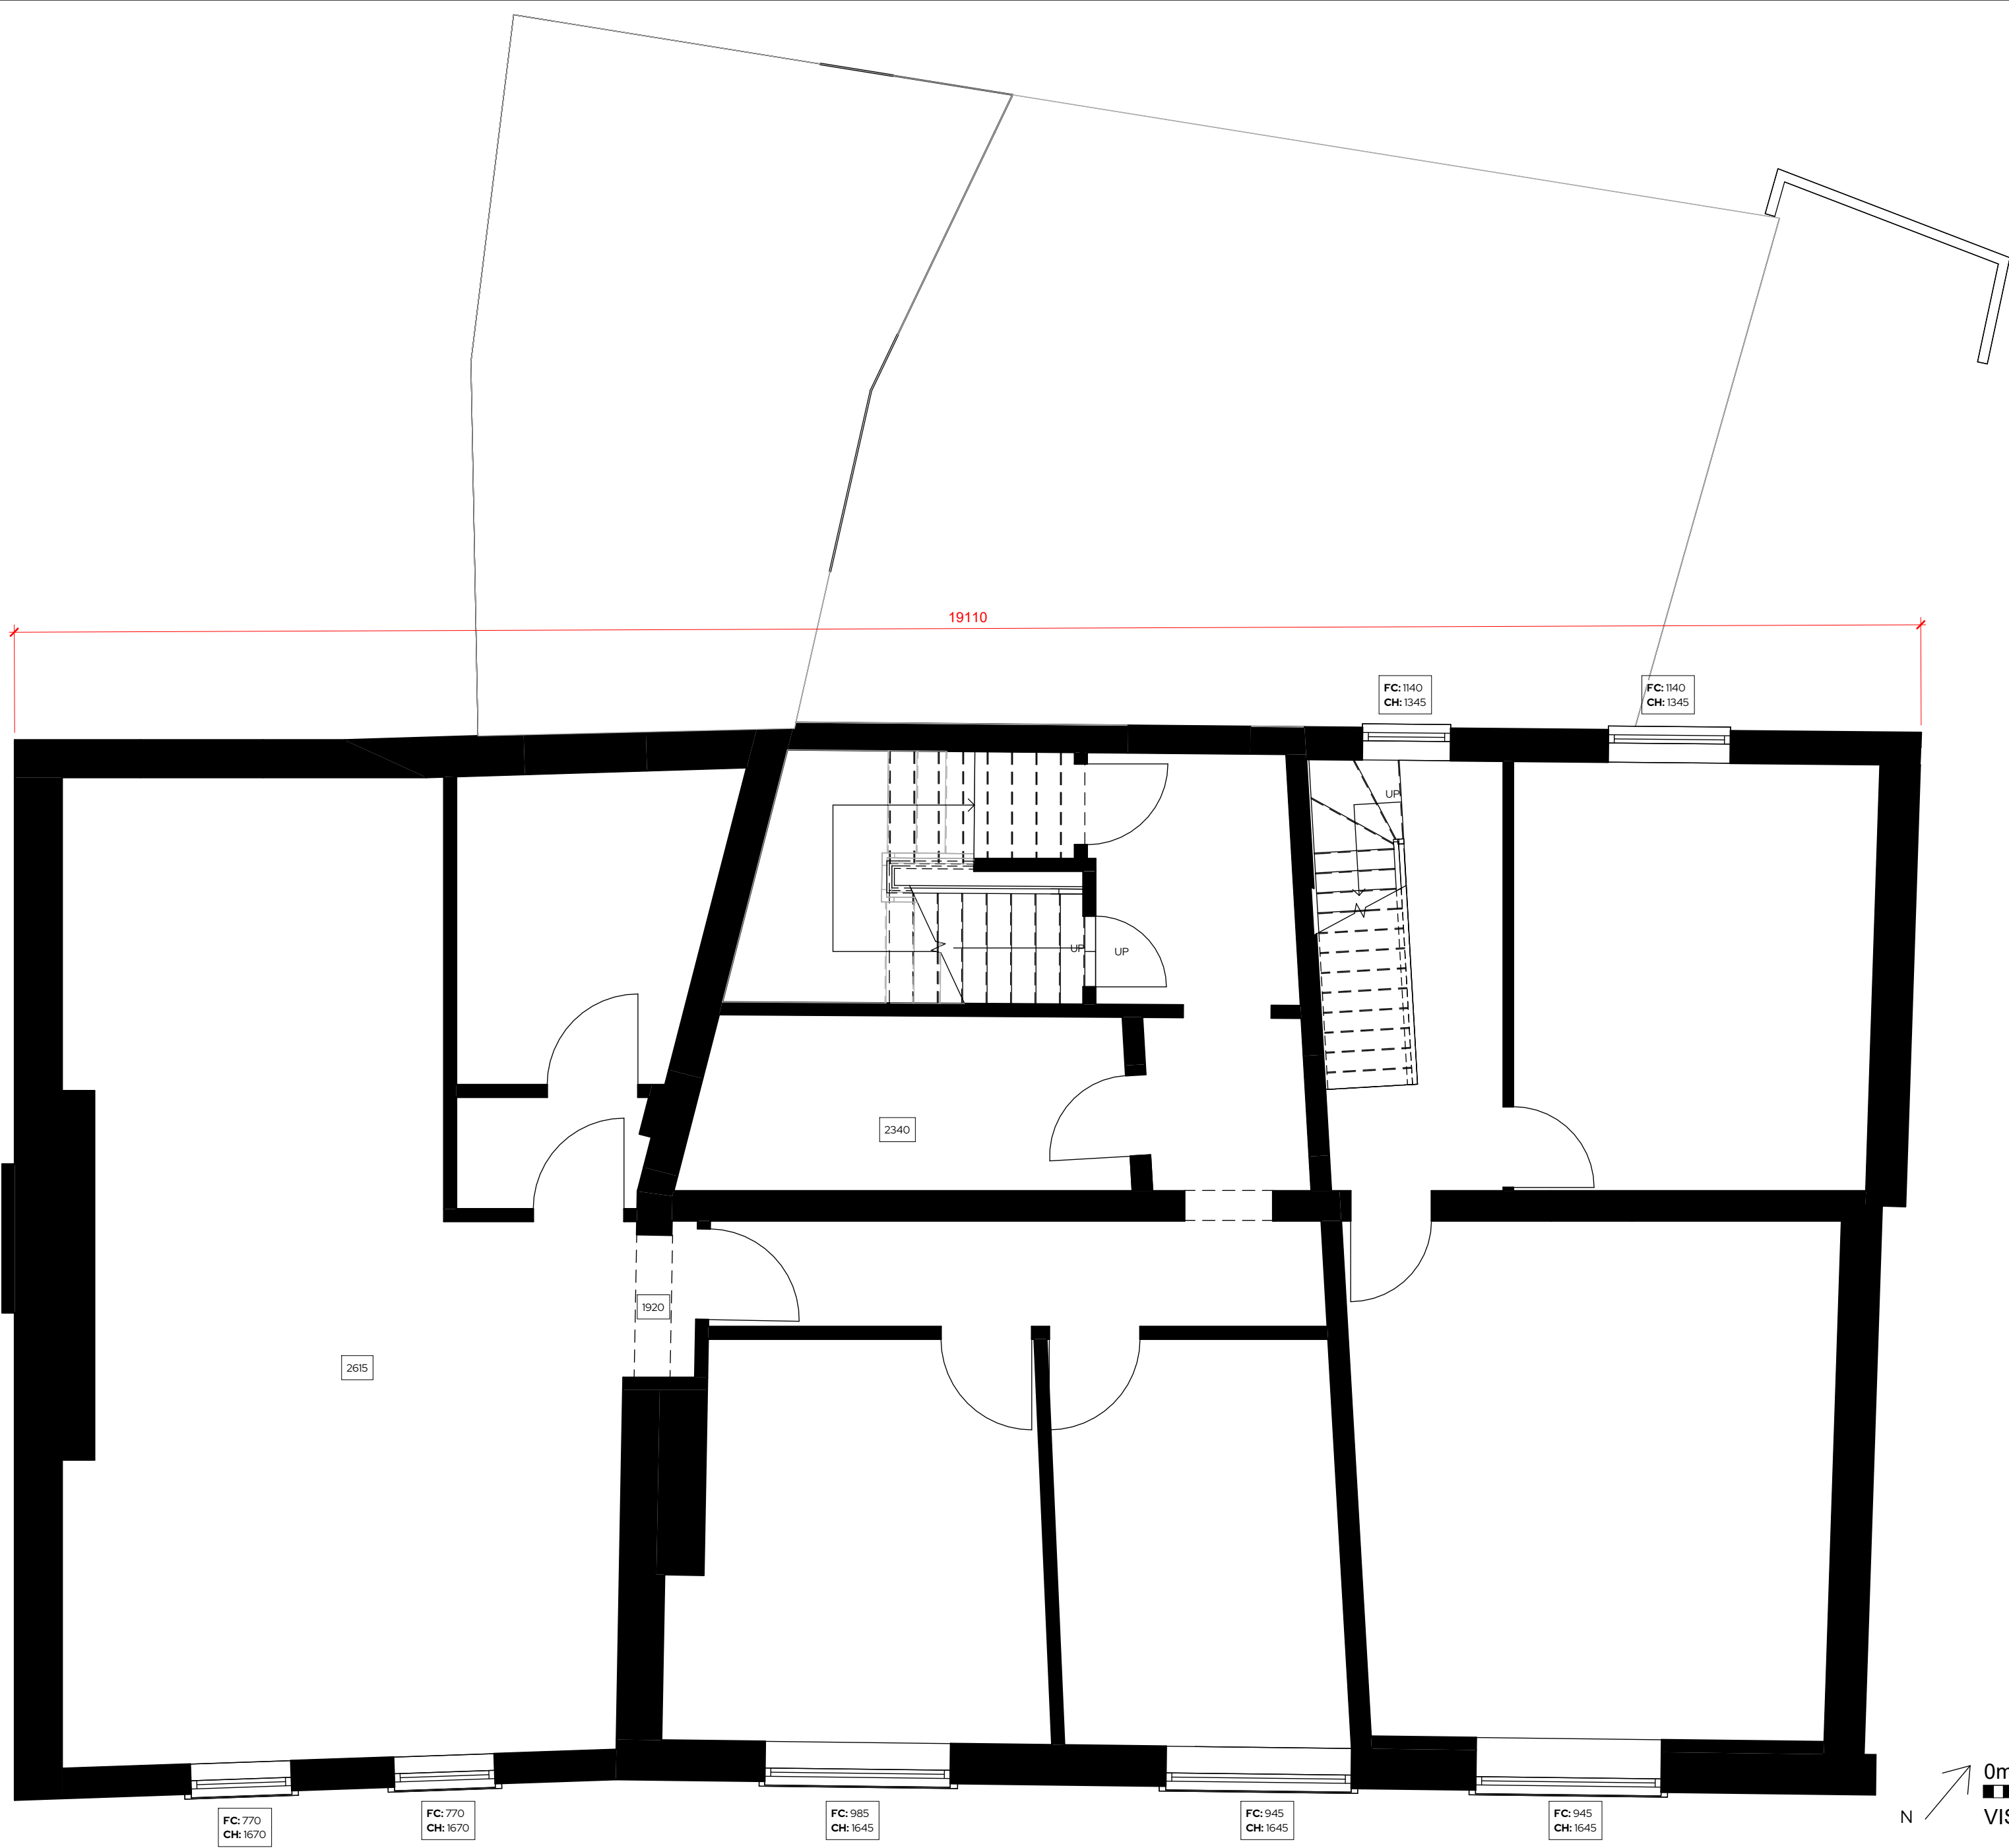

REV	Date	Description	Issued	Additional Notes
A	14/03/2024	Technical Issue	RJ	

Project Title	
5-11 Eccleston Street	
Client Name	Onyx Ltd
Project Address	5-11 Eccleston Street Prescot, L34 5QH

Title									
First Floor Plan - Existing									
Drawing No.									
1286 -02 -03-002 RevA									
Date	07/03/24	Scale	1: 50	Sheet Size	A2	Drawn by	RJ	Checked by	DB

STUDIO256

Architecture • Design • Build

Unit 256, Slater Studios, 9 Slater Street, Liverpool, L1 4BW
admin@studio256design.co.uk / +44 (0)151 345 7600