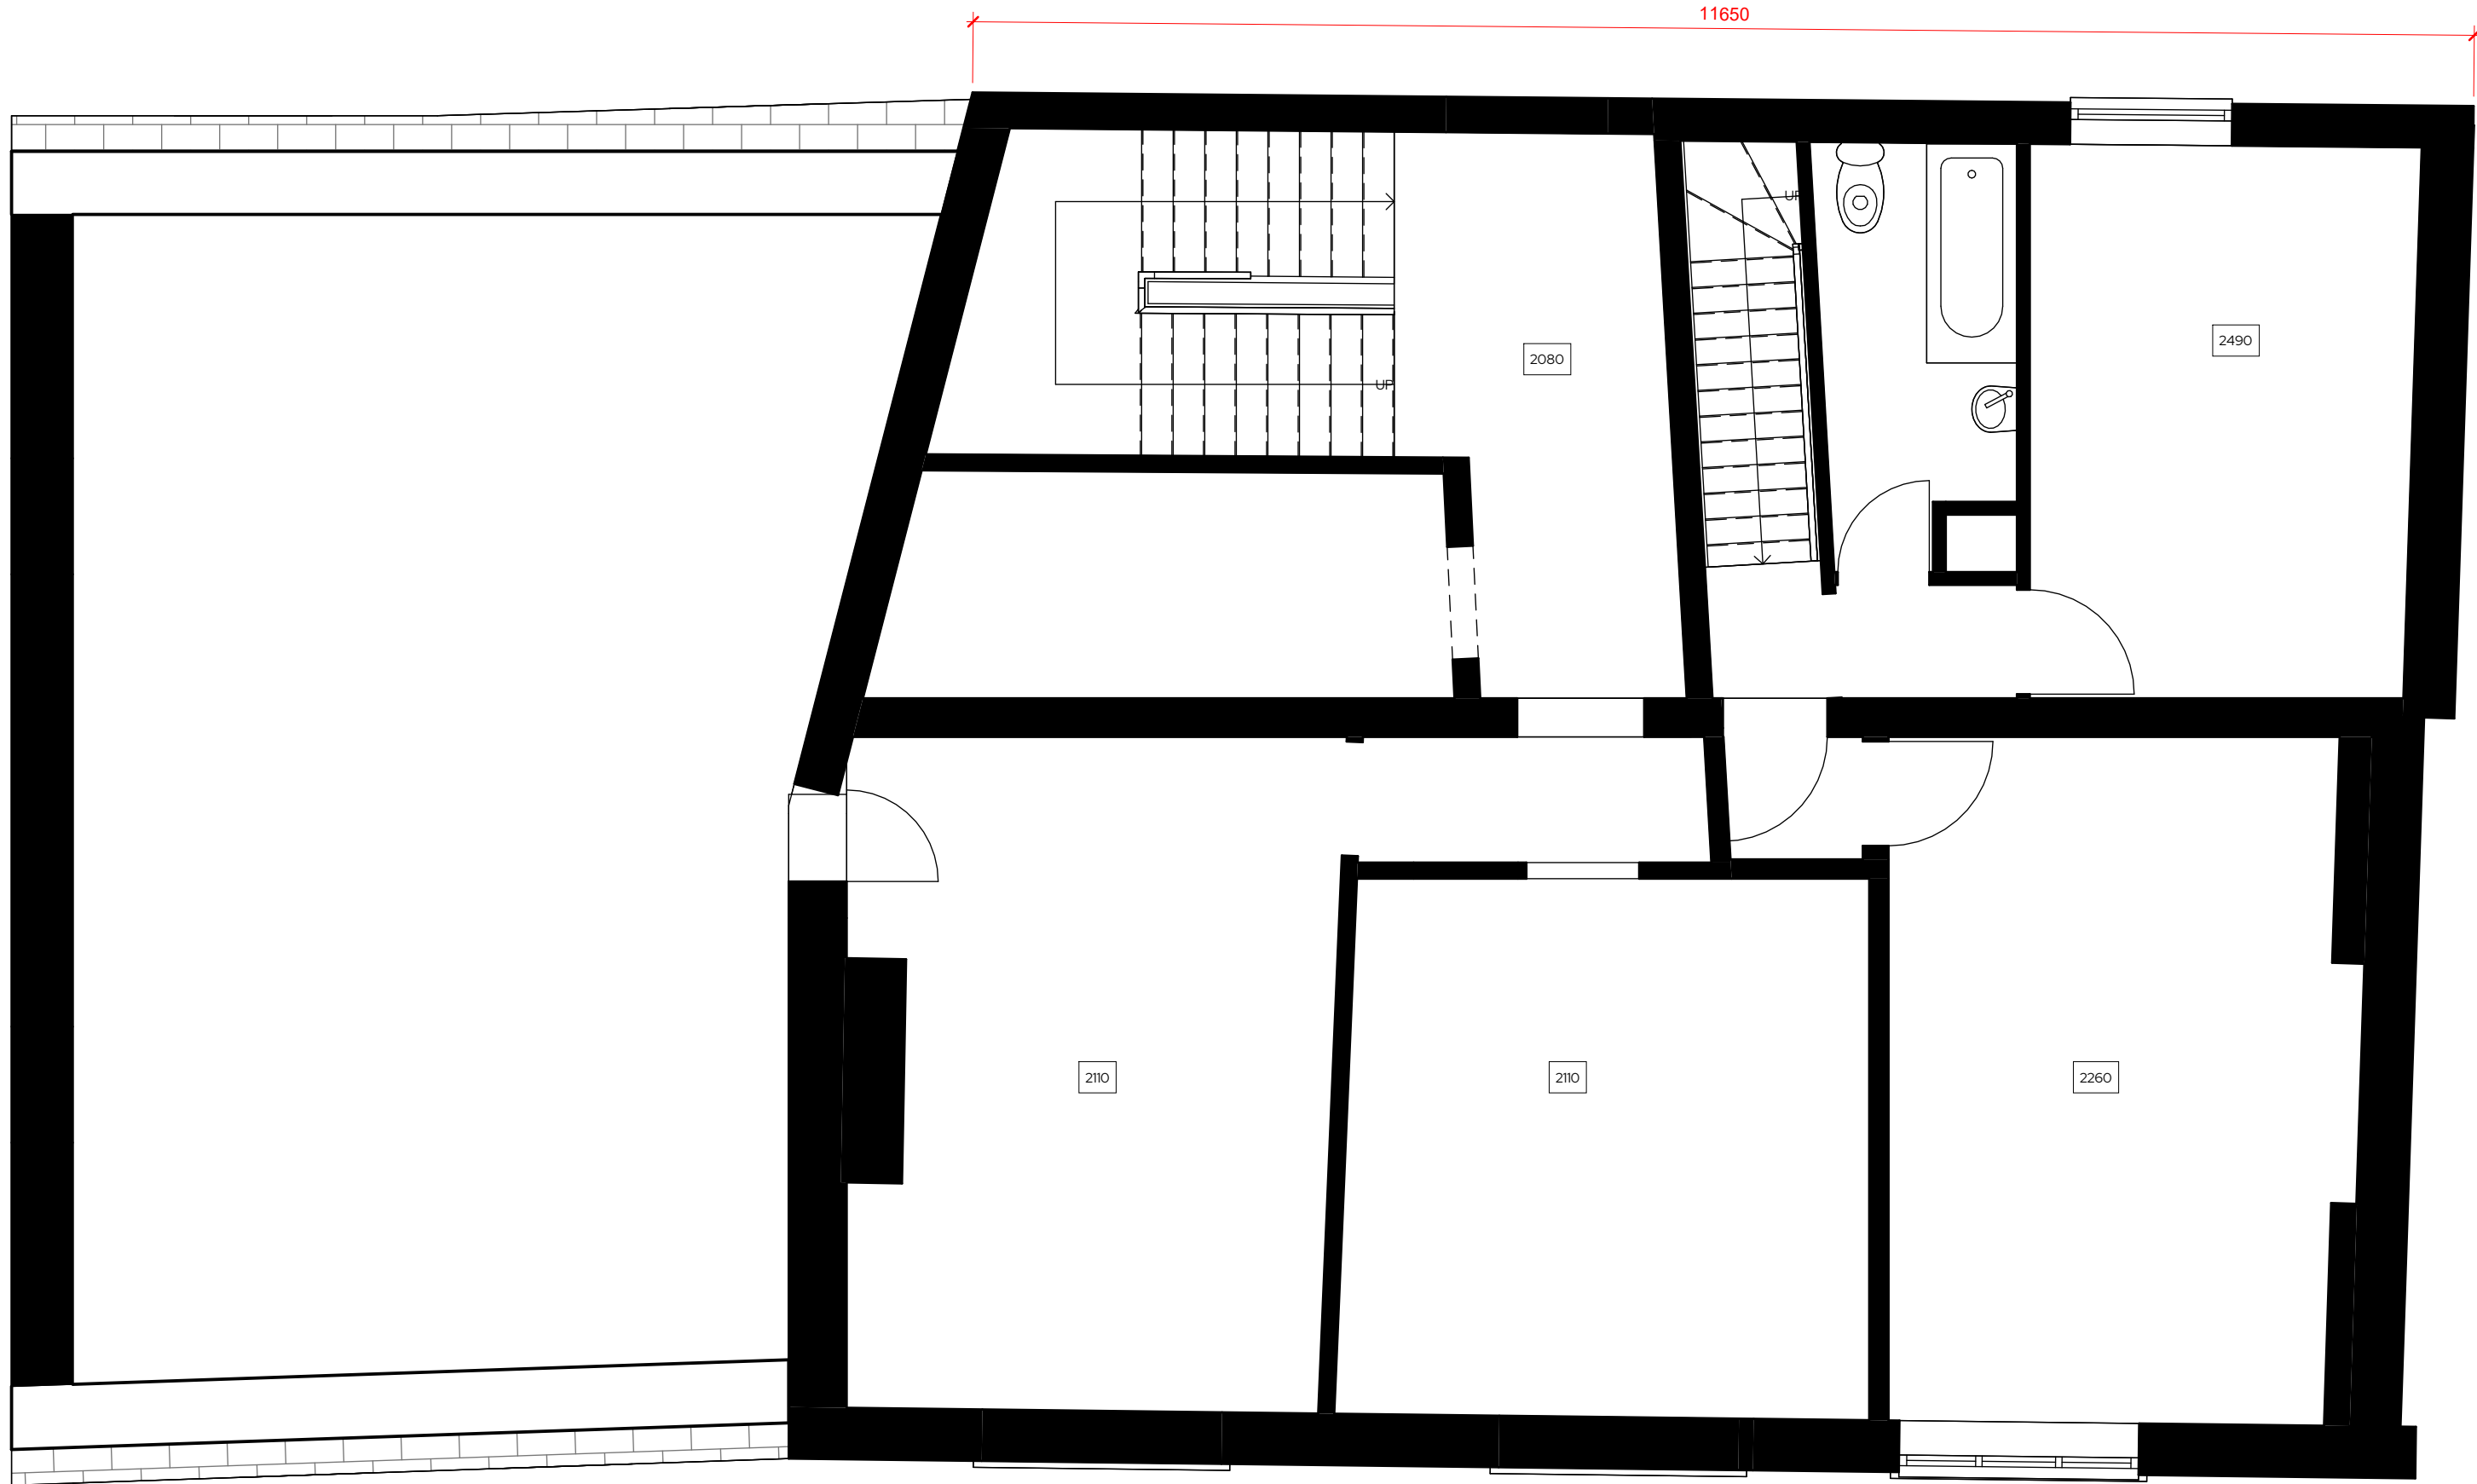


REV	Date	Description	Issued	Additional Notes
A	14/03/2024	Technical Issue	RJ	

Project Title	5-11 Eccleston Street
Client Name	Onyx Ltd
Project Address	5-11 Eccleston Street Prescot, L34 5QH

Title	Second Floor Plan - Existing				
Drawing No.	1286 -02 -03-003 RevA				
Date	07/03/24	Scale	1: 50	Sheet Size	A2
Drawn by	RJ	Checked by	DB		

STUDIO256
Architecture • Design • Build

Unit 256, Slater Studios, 9 Slater Street, Liverpool, L1 4BW
admin@studio256design.co.uk / +44 (0)151 345 7600