


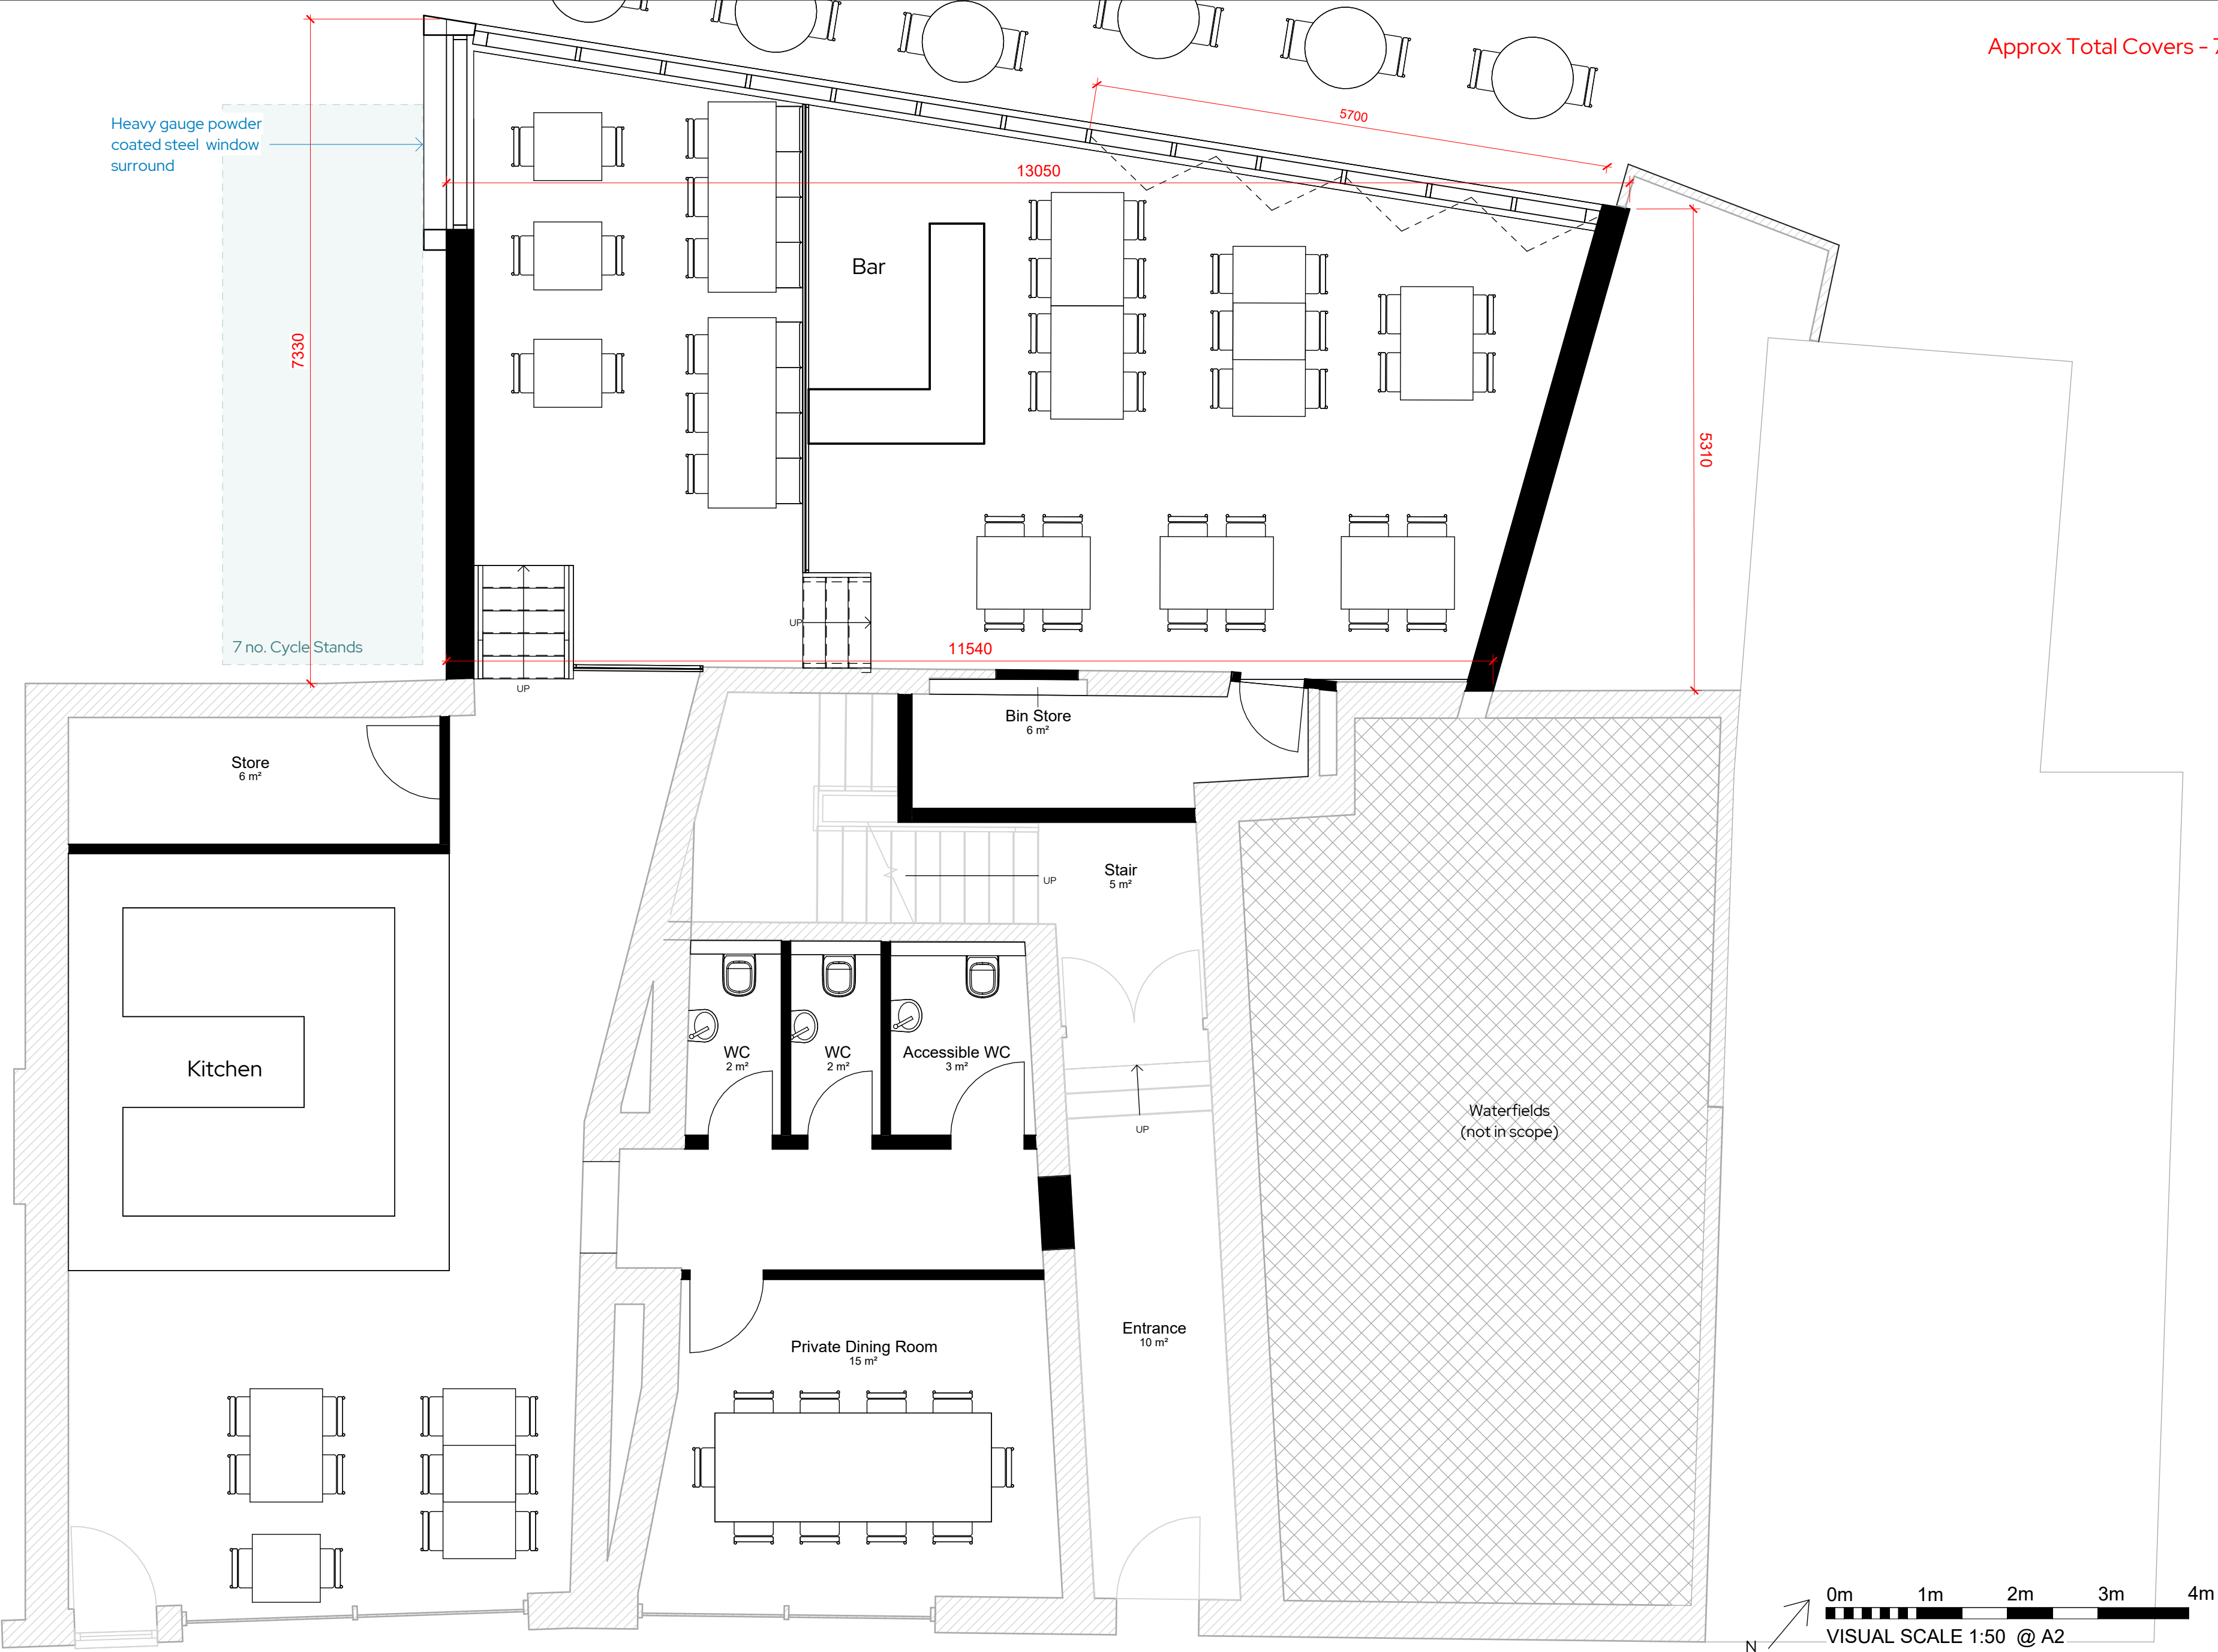

| REV | Date | Description | Issued | Additional Notes |
|-----|------|-------------|--------|------------------|
|     |      |             |        |                  |
|     |      |             |        |                  |
|     |      |             |        |                  |

Project Title

5-11 Eccleston Street

Client Name

Onyx Ltd

Project Address

5-11 Eccleston Street  
Prescot, L34 5QH

| Title                        |       |            |          |            |  |
|------------------------------|-------|------------|----------|------------|--|
| Ground Floor Plan - Proposed |       |            |          |            |  |
| Drawing No.                  |       |            |          |            |  |
| 1286 -02 -03-004             |       |            |          |            |  |
| Date                         | Scale | Sheet Size | Drawn by | Checked by |  |
| 19/03/24                     | 1: 50 | A2         | AG       | DB         |  |