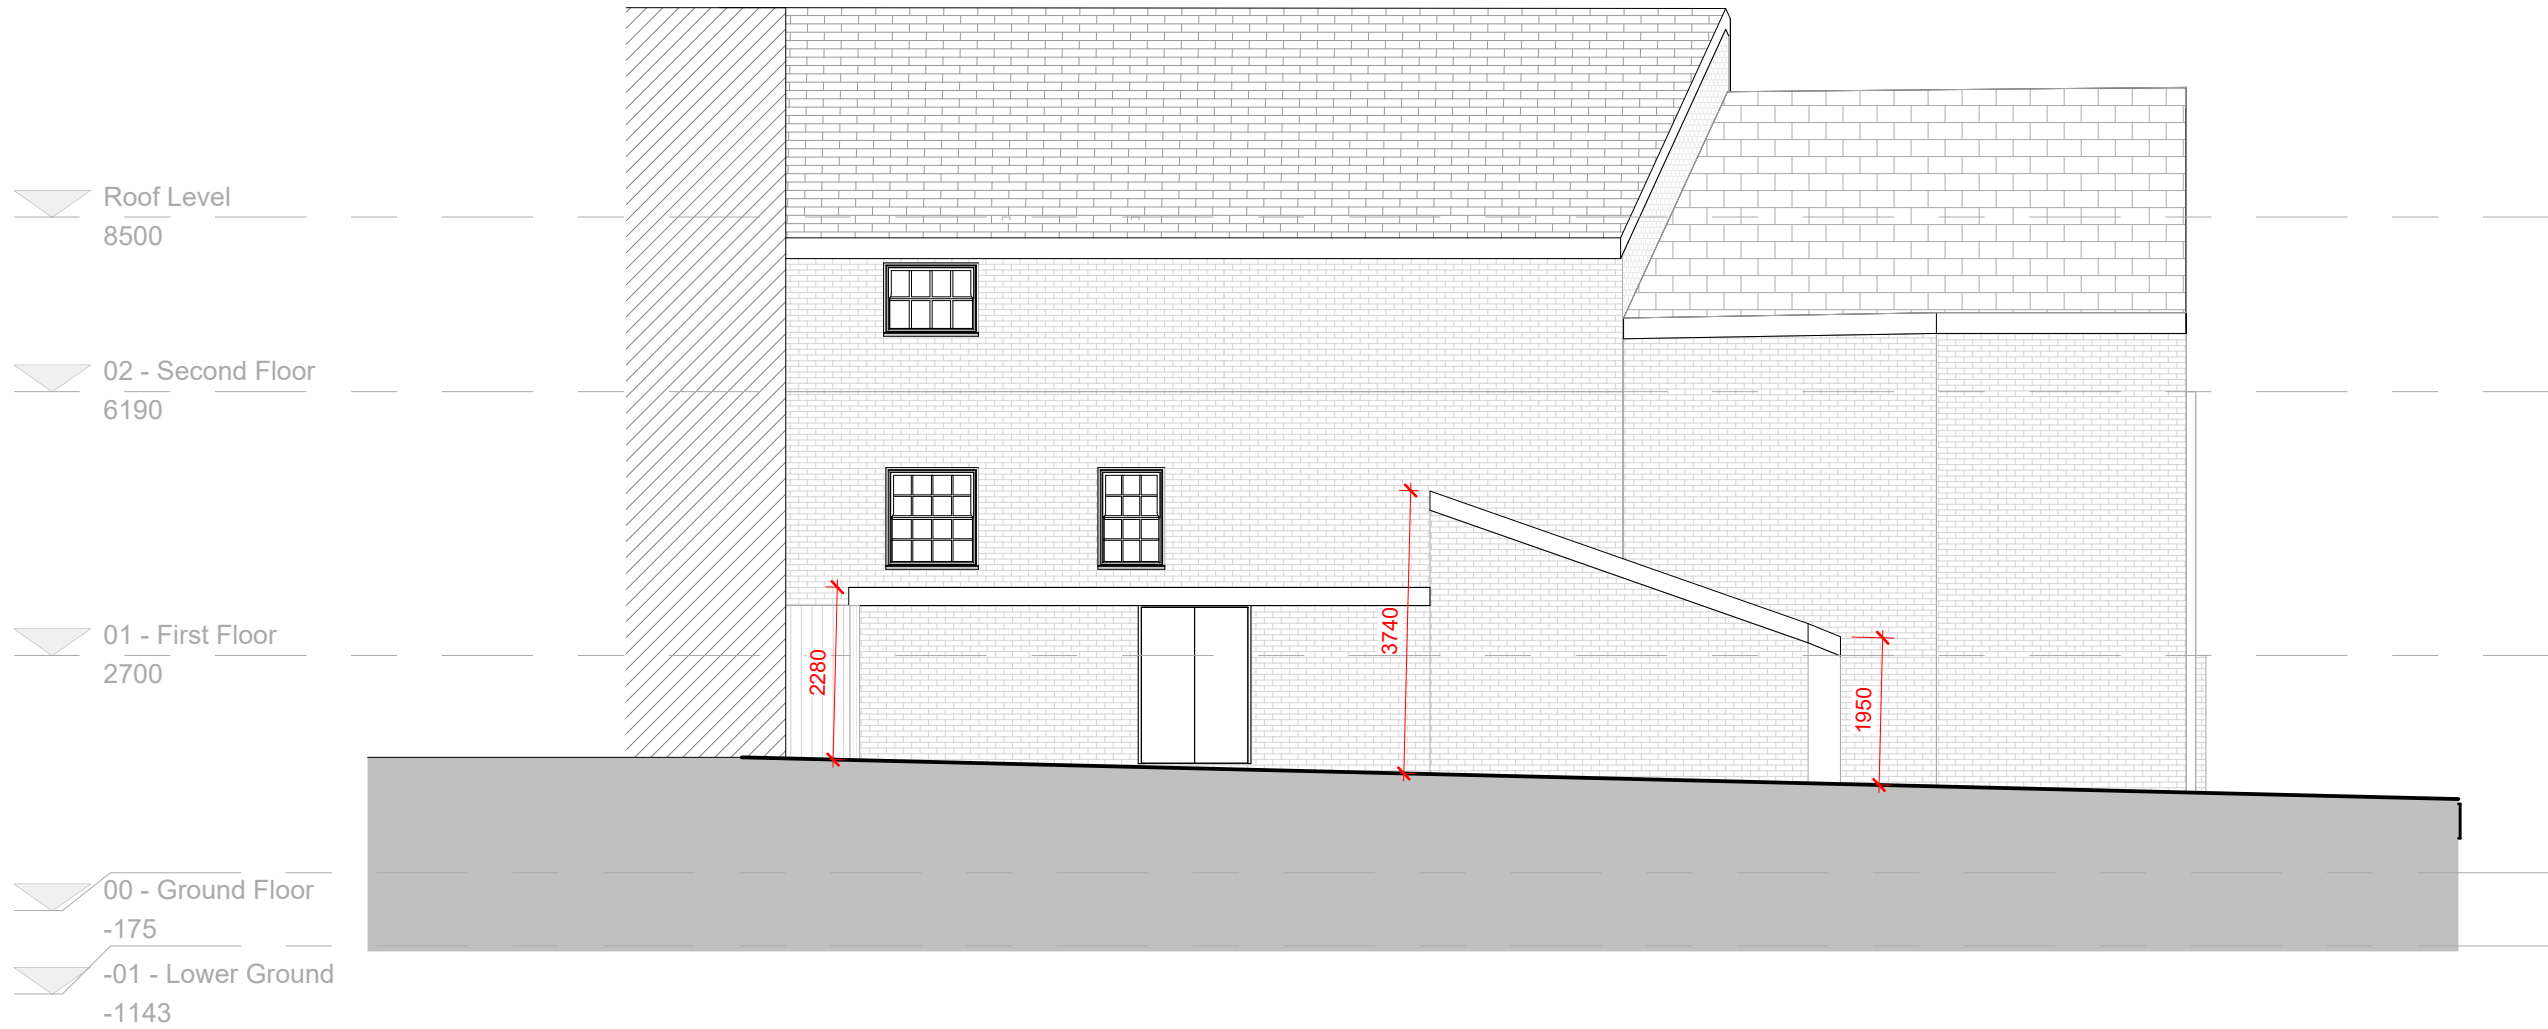


REV	Date	Description	Issued	Additional Notes	Project Title	Title
A	14/03/2024	Technical Issue	RJ		5-11 Eccleston Street	Rear Elevation - Existing
					Client Name	Drawing No.
					Onyx Ltd	1286-02-04-002 Rev A
					Project Address	Date
					5-11 Eccleston Street	07/03/24
					Prescot, L34 5QH	Scale
						1:100
						Sheet Size
						A3
						Drawn by
						RJ
						Checked by
						DB

STUDIO256
Architecture • Design • Build

Unit 256, Slater Studios, 9 Slater Street, Liverpool, L1 4BW
admin@studio256design.co.uk / +44 (0)151 345 7600