


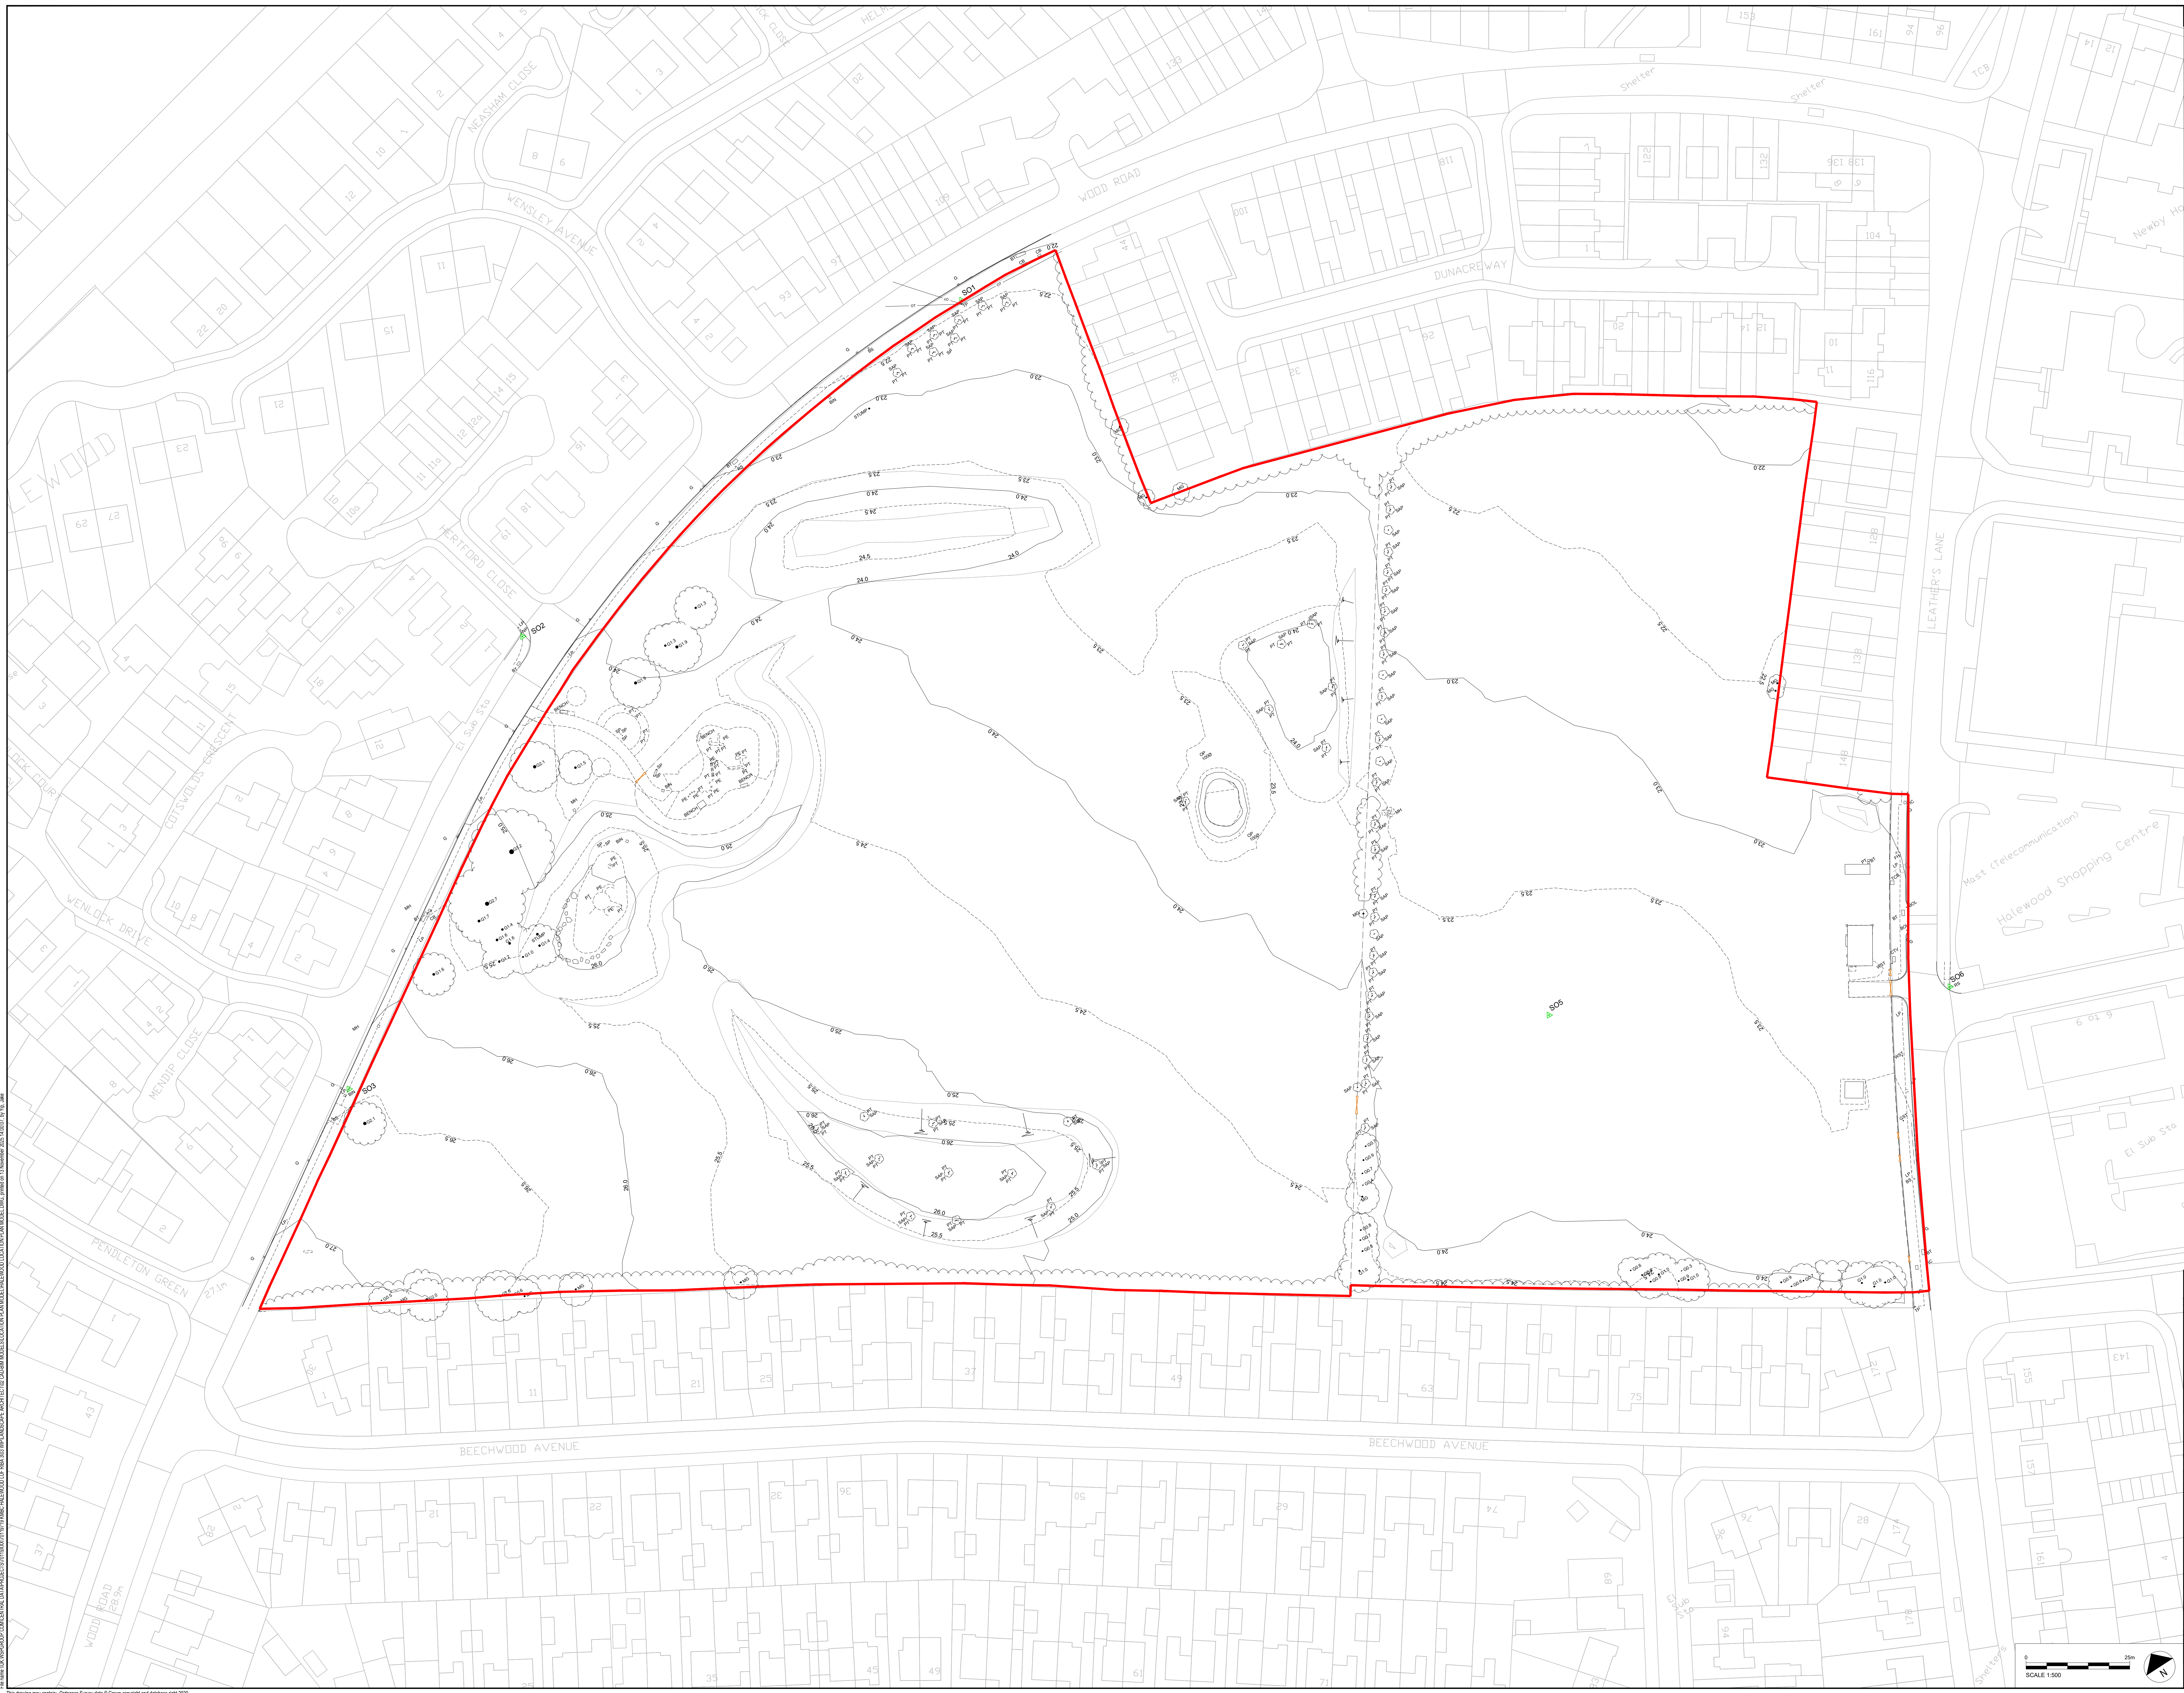

DO NOT SCALE

KEY

 Site Boundary

STANDARD REFERENCE & ABBREVIATION:

[illegible]

P03	14/11/25	JY	For Information	MF	RW
P02	18/11/24	JY	RLB Updated	ER	RW
P01	10/10/2024	JY	First Issue	ER	RW
REV	DATE	BY	DESCRIPTION	CHK	APP

DRAWING STATUS: S2 - FOR INFORMATION



1st Floor Station House, Exchange Station, Tithebarn Street, Liverpool, L2 2QP, UK
T+44 (0) 151 600 5500

CLIENT: KMBC

ARCHITECT: WSP

PROJECT: Hollywood LUE

TITLE:

Grace Park
Existing Site Plan

SCALE @ A0: 1:500	CHECKED: MF	APPROVED: RW
PROJECT No: 20110710	DESIGNED:	DRAWN: IV
		DATE: December 24

70119719	31	December 24
DRAWING No: 70119719_WSP_LUD_GRP_LA_DR_0003		REV: P02

© WSP UK Ltd

