


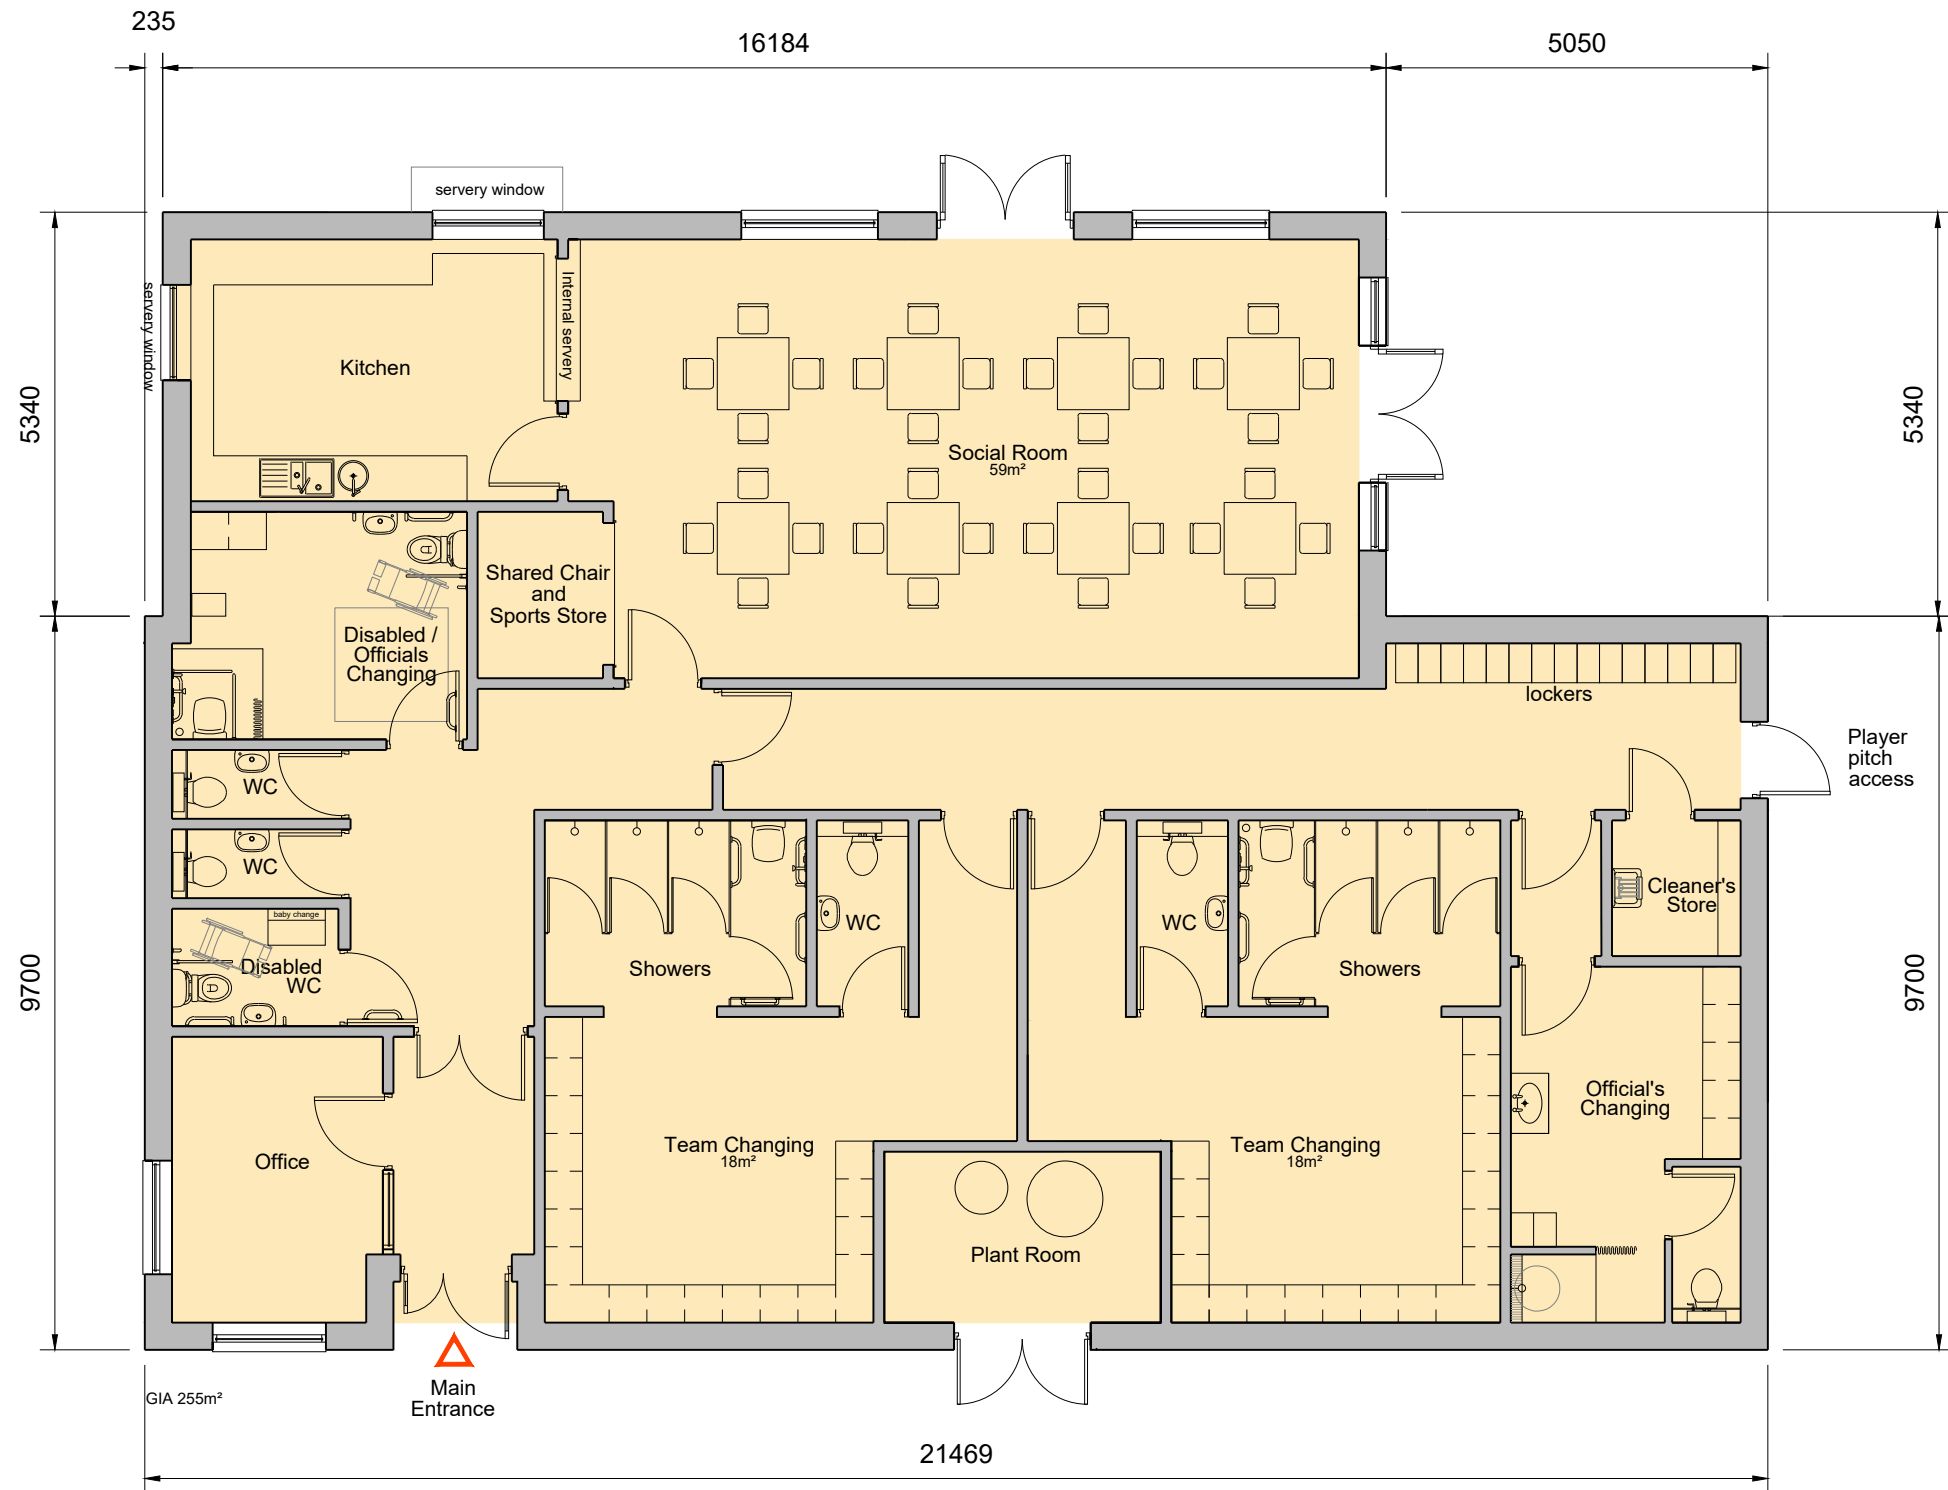

Copyright Notice:  
This drawing is the copyright of Steve Wells Associates  
and shall not be reproduced without permission. © 2024

Dwg. Purpose **Feasibility**

| No. | Revision / Issue               | Date  |
|-----|--------------------------------|-------|
| C   | Dimensions and scale bar added | 02/26 |
| B   | General amends.                | 11/25 |
| A   | General amends from meeting    | 10/25 |

Project  
Grace Park Redevelopment,  
Leather's Lane, Halewood.

Client  
Knowsley Council

Dwg. Title  
Proposed Floor Plan

**STEVE WELLS**  
**ASSOCIATES**  
*making sport happen*  
Churchill House, Mill Hill, Pontefract, West Yorkshire,  
WF8 4HY t : 01977 797258 e: [mail@stevewells-associates.com](mailto:mail@stevewells-associates.com)



|          |              |         |              |
|----------|--------------|---------|--------------|
| Dwg. No. | 205-110-0008 | Rev.    | C            |
| Scale    | 1:100 @ A3   | Date    | October 2025 |
| Drawn by | JLR          | Checked | DKW          |