


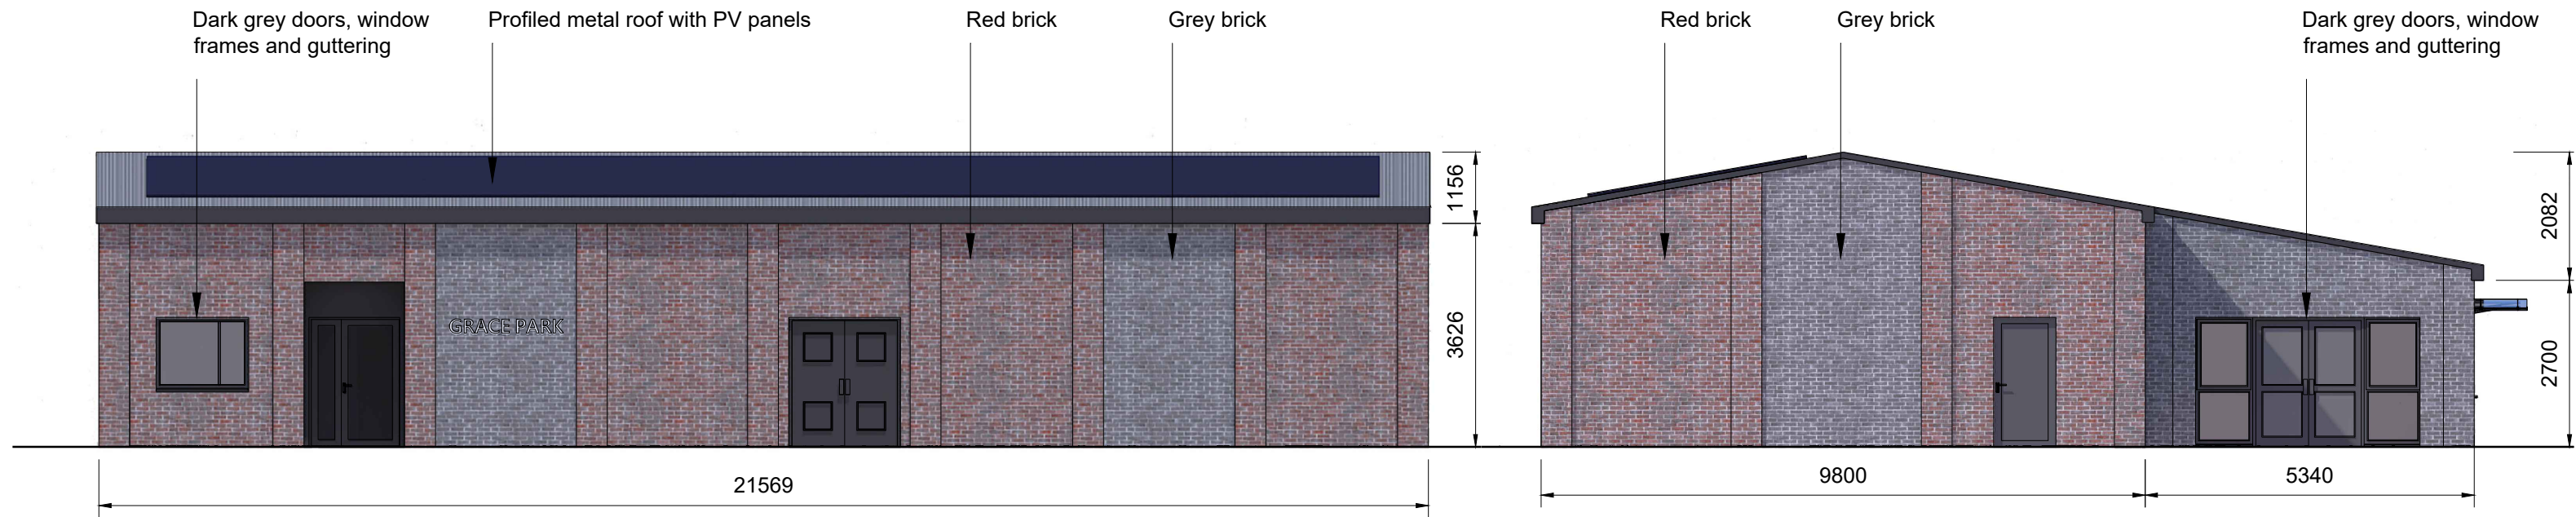


Proposed South West Elevation

Proposed South East Elevation



Proposed North East Elevation

Proposed North West Elevation

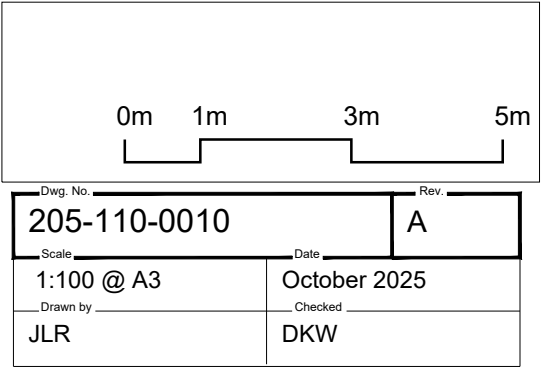

Copyright Notice: This drawing is the copyright of Steve Wells Associates and shall not be reproduced without permission. © 2024			Project		Client	
			Grace Park Redevelopment, Leather's Lane, Halewood.		Knowsley Council	
					Dwg. Title	
					Proposed Elevations	
Dwg. Purpose	A	Dimensions and scale bar added	02/26			
	No.	Revision / Issue	Date			
Planning						



STEVE WELLS
ASSOCIATES
making sport happen

Churchill House, Mill Hill, Pontefract, West Yorkshire,
WF8 4HY t : 01977 797258 e: mail@stevewells-associates.com